
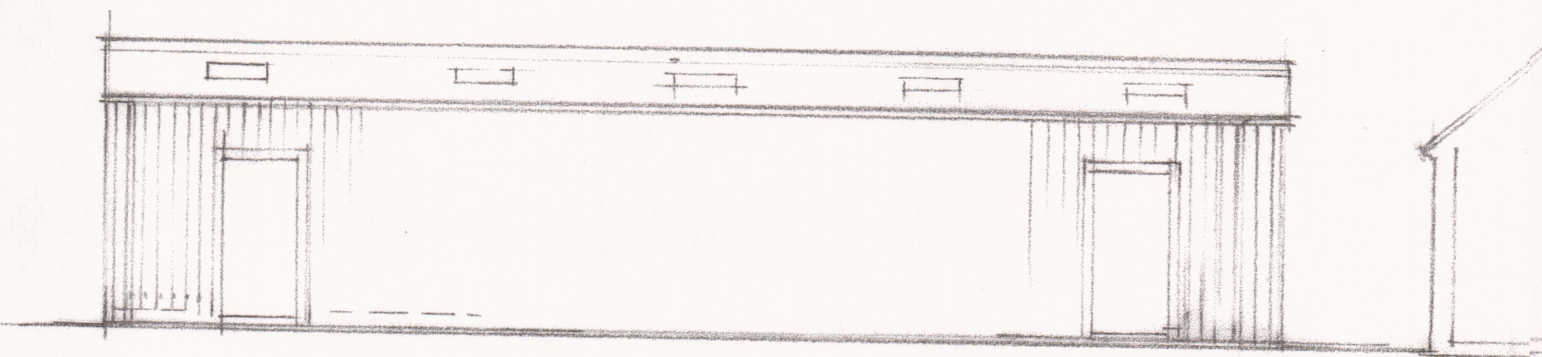
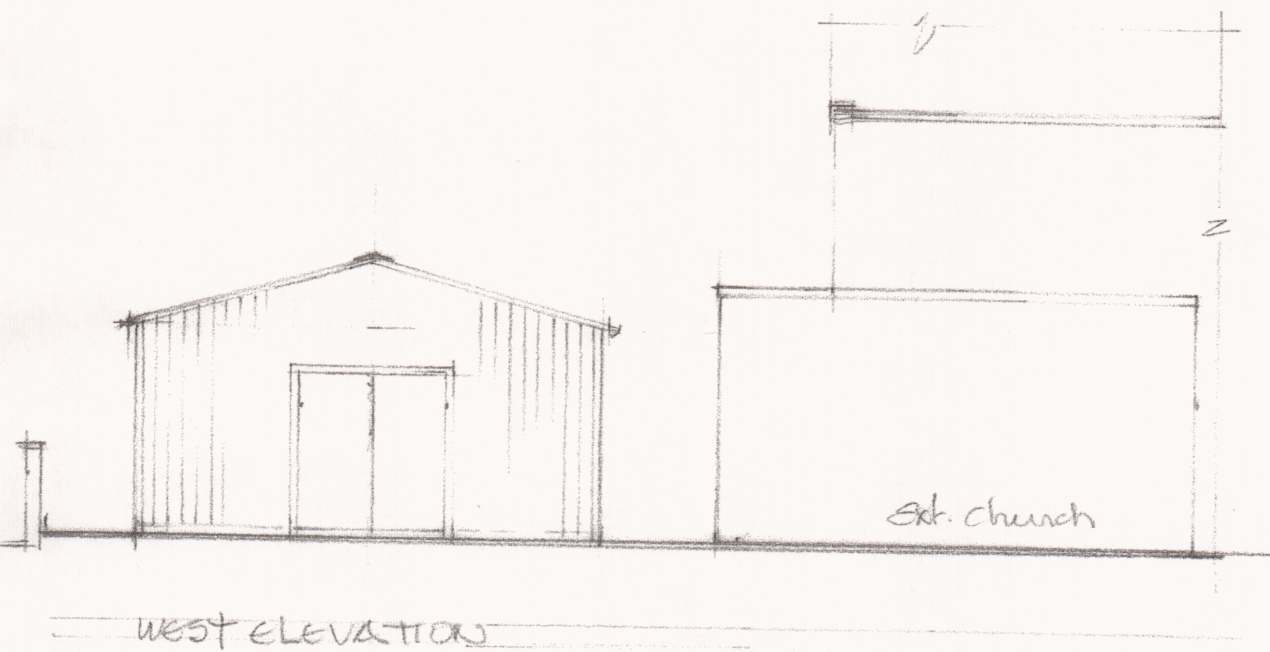


HAVANT BOROUGH COUNCIL
20 SEP 2021
RECEIVED

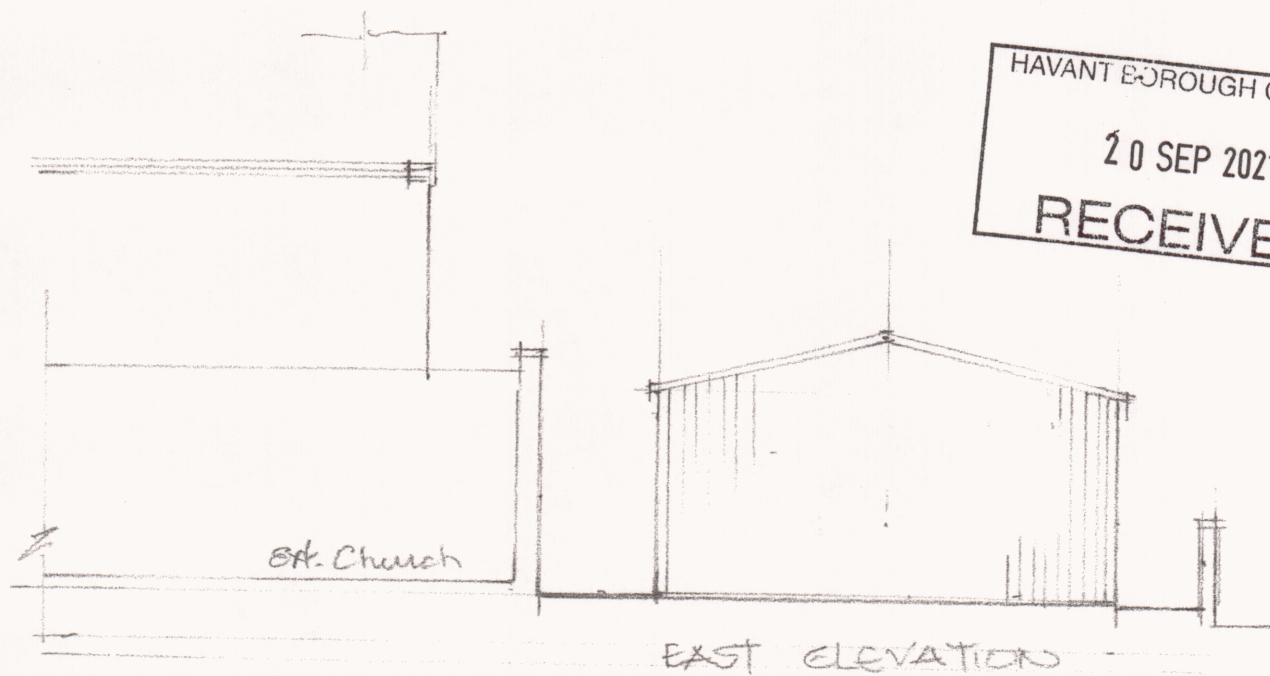

SOUTH ELEVATION (NORTH ELEVATION WITH DOOR DOORS.)
ELEVATIONS OF PROPOSED 'SHED' scale 1:100