

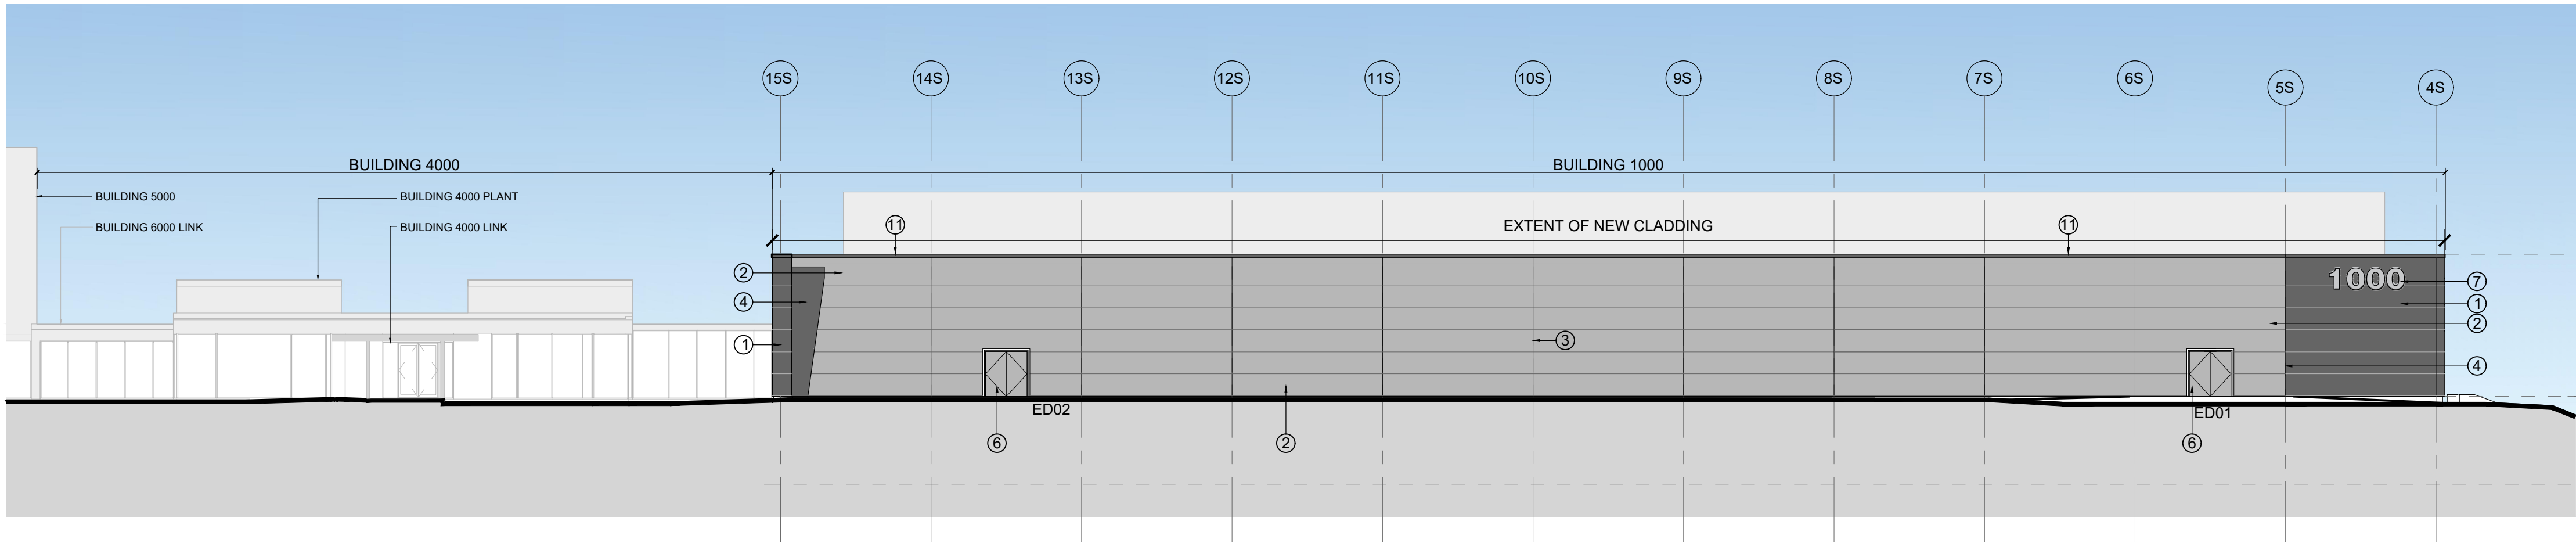


PROPOSED NORTH ELEVATION

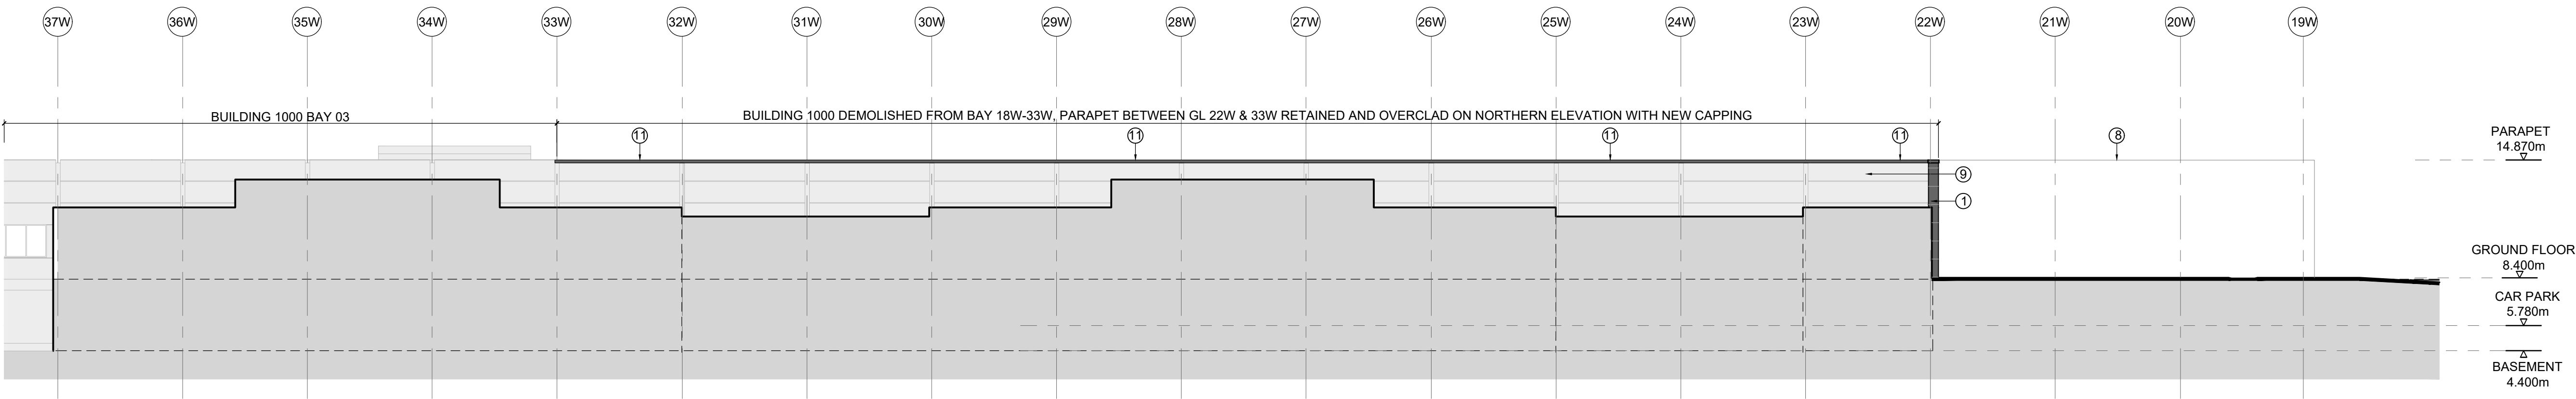

PROPOSED EAST ELEVATION

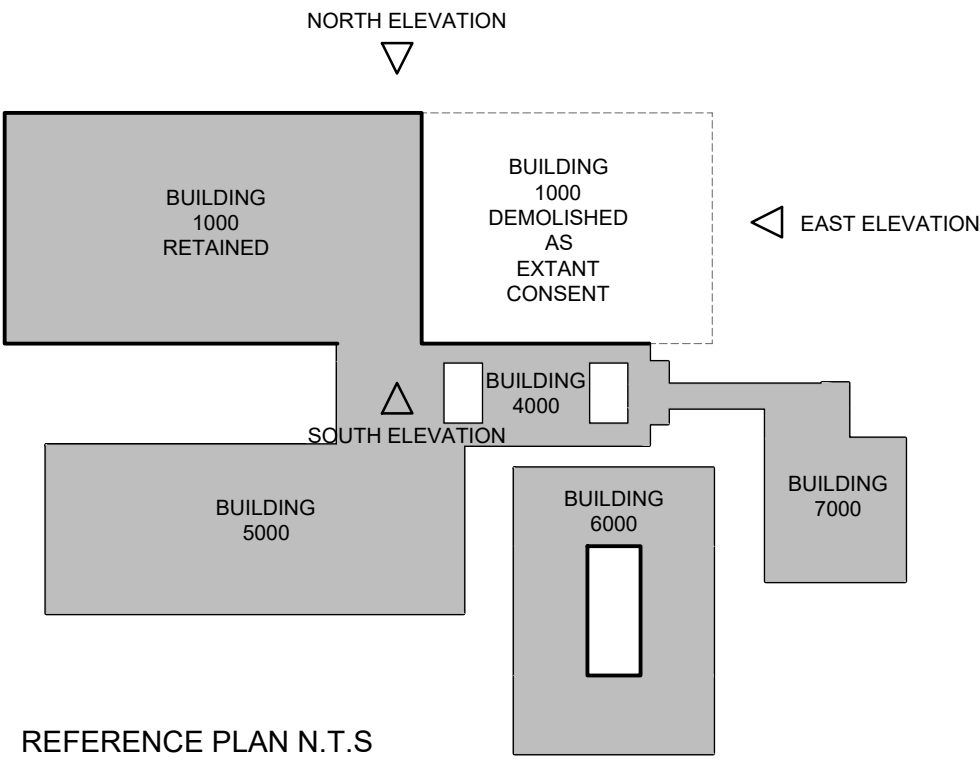

PROPOSED SOUTH ELEVATION

- MATERIALS KEY**
- 1: COMPOSITE PANEL CLADDING (RAL 7016 ANTHRACITE)
 - 2: COMPOSITE PANEL CLADDING (RAL 9023 GRAPHITE)
 - 3: VERTICAL CLADDING JOINTS
 - 4: NEW ALUMINIUM PPC PROJECTING CANOPY DETAIL, (RAL 7016 ANTHRACITE)
 - 5: ALUMINIUM FRAMED ENTRANCE DOORS (RAL 7016 ANTHRACITE)
 - 6: STEEL PERSONNEL DOORS (RAL 9023 GRAPHITE)
 - 7: METALLIC SILVER NUMERAL SIGNAGE
 - 8: DEMOLITION
 - 9: EXISTING CONCRETE PANELS TO BE RETAINED
 - 10: ACCESS CONTROL POST
 - 11: METAL PARAPET CAPPING RAL7016 (ANTHRACITE)

Client: XLB PROPERTY & AIMCO

Project: LANGSTONE TECHNOLOGY PARK HAVANT

Drawing Title: BUILDING 1000 & 4000 PROPOSED ELEVATIONS

Scale @ A1: 1.200

Checked by: ME

Date: FEB 21

Job No: 11319

Stage: PL

Drawing No: 102

Rev: 102

Issue Status: Construction Information Tender

Working London Tender

Offices: Warsaw

PRC Architecture & Planning