


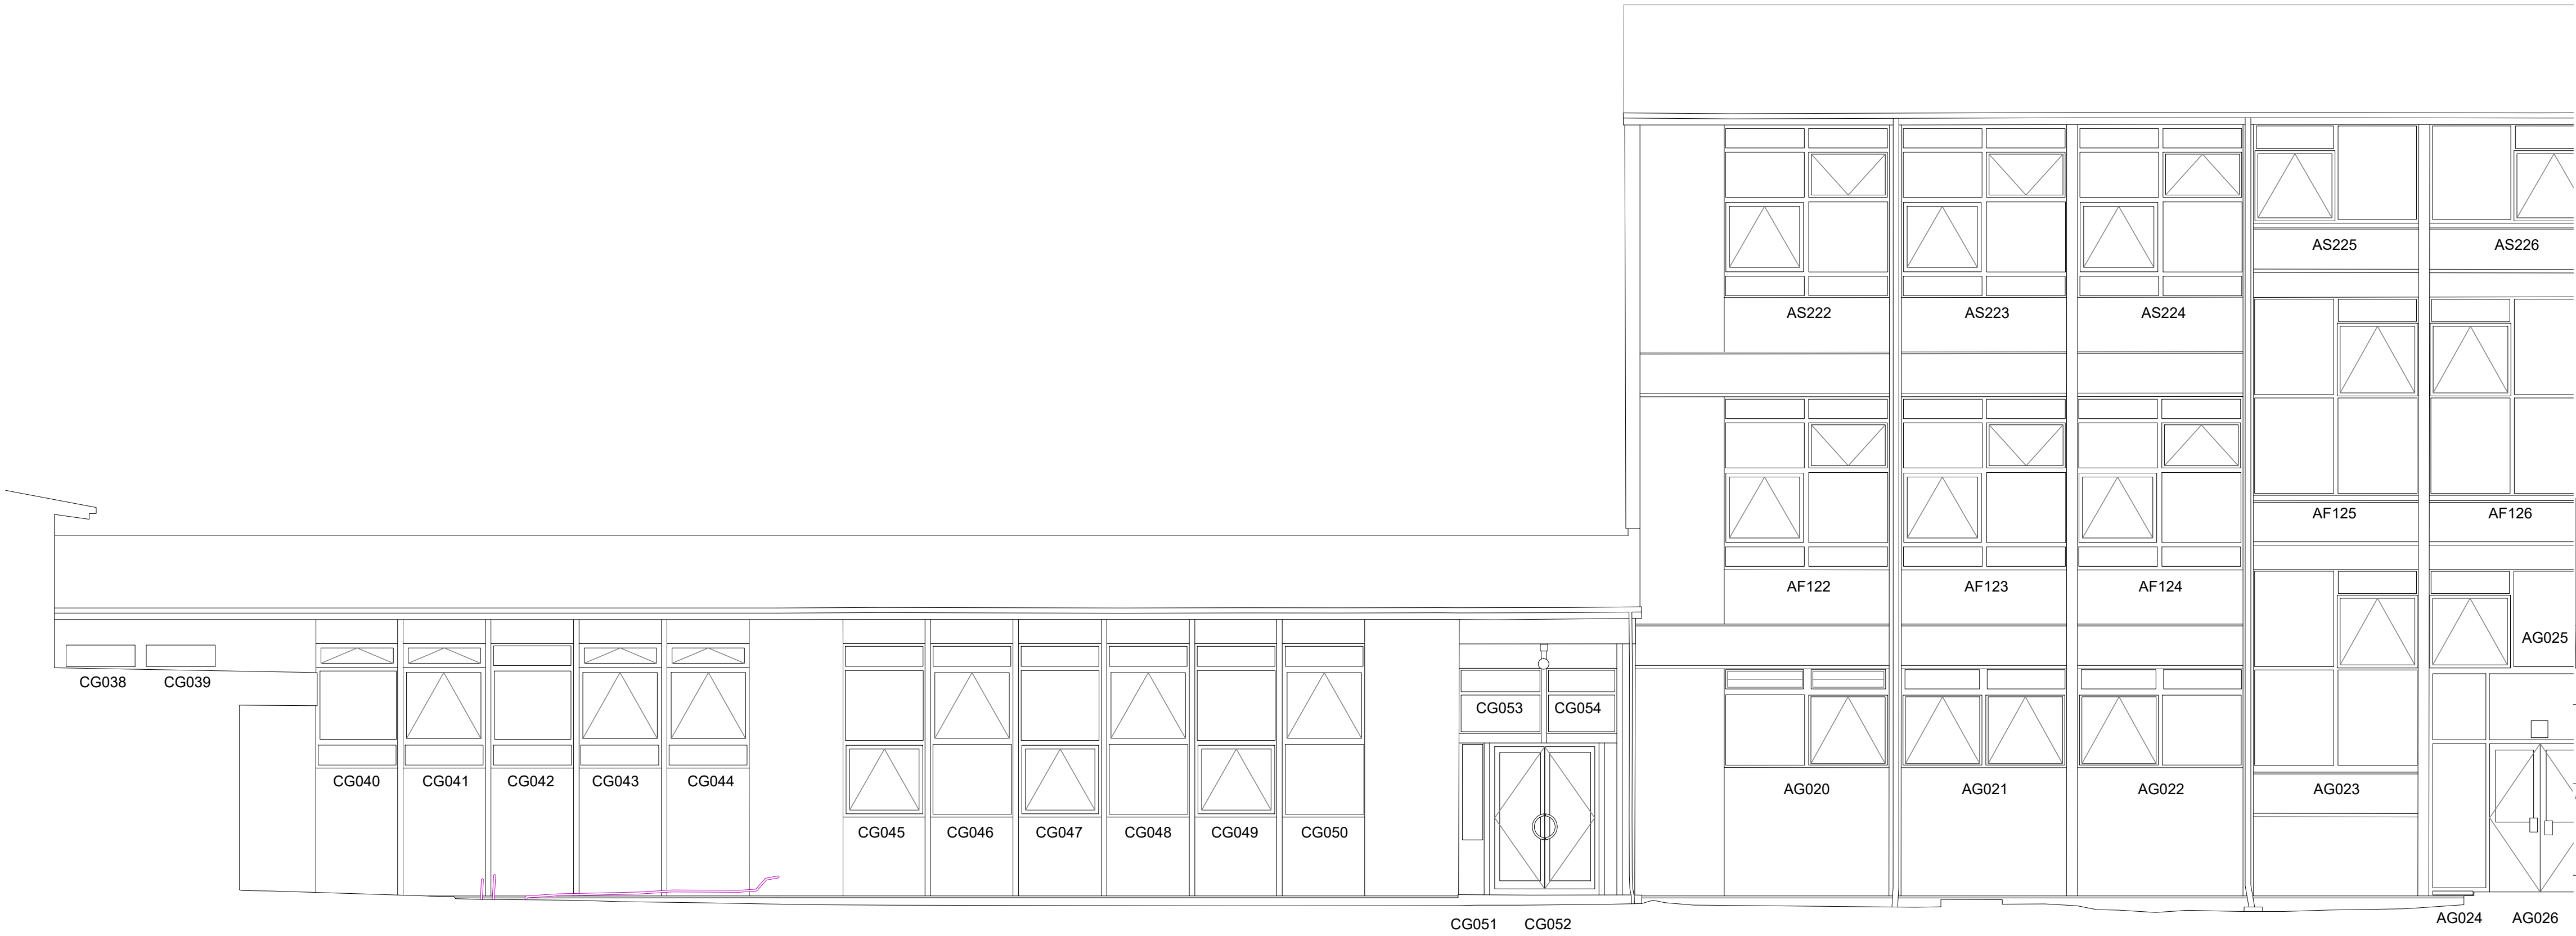

(1), Building Ref 'C' East Elevation



(2), Building Ref 'C' West Elevation

General Notes


1. This drawing is © copyright Hampshire County Council 2020. No unauthorised reproduction of any kind is permitted.

2. No dimensions to be scaled from this drawing. Verify all dimensions prior to construction. Immediately report any discrepancies on the document to the Architect/Contract Administrator. This document shall be read in conjunction with associated models, specifications and related consultant's documents.

3. Drawing to be read with all relevant Architectural, Interiors, Structural, M&E, Drainage/Public Health, Landscape, Civils and Interiors drawings and specifications.

4. This map is reproduced from Ordnance Survey material with the permission of Ordnance Survey on behalf of the controller of Her Majesty's Stationary Office © Crown copyright. Unauthorized reproduction infringes Crown Copyright & may lead to prosecution or civil proceedings (100019180) 2020.

Hampshire
County Council

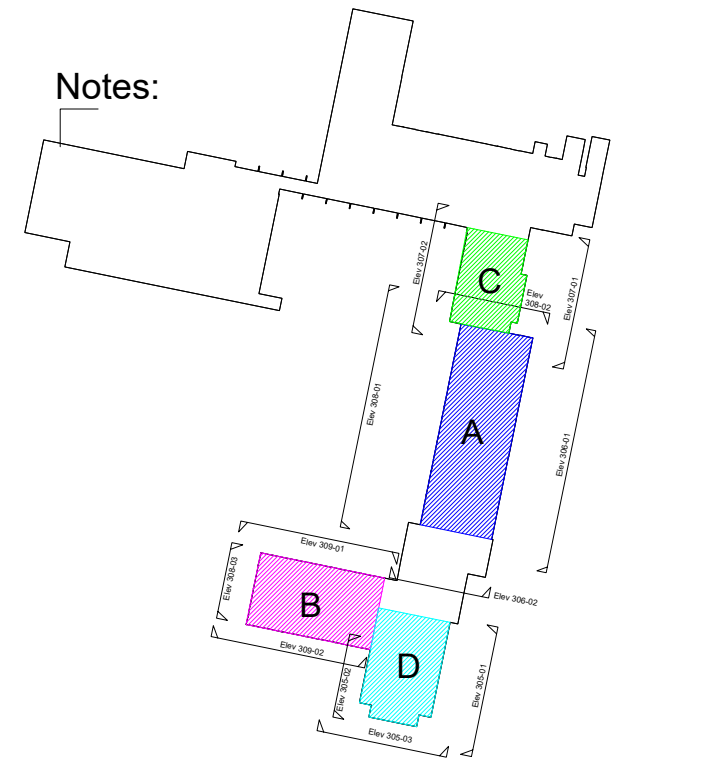

Rev	Description	Date	By	Chkd
P1	A2 APPROVED FOR PLANNING STAGE	04/01/2021	SA	js

HCC Property Services,
Three Minsters House,
76 High Street, Winchester SO23 8UL
tel: (01962) 847501

PROJECT NAME
Warblington School

SHEET NAME
Building Ref 'C'
Existing Elevations
GA Reference

SCALE	DRAWN	CHKD	APRV
1:60 @ A1	SA	js	SH

DRAWING No.
project code - originator - volume - level - type - role - number

C09314-HCC-00 -307

SUITABILITY
code description

A2 APPROVED FOR PLANNING STAGE

P1 00