



SCALE BAR 1:50

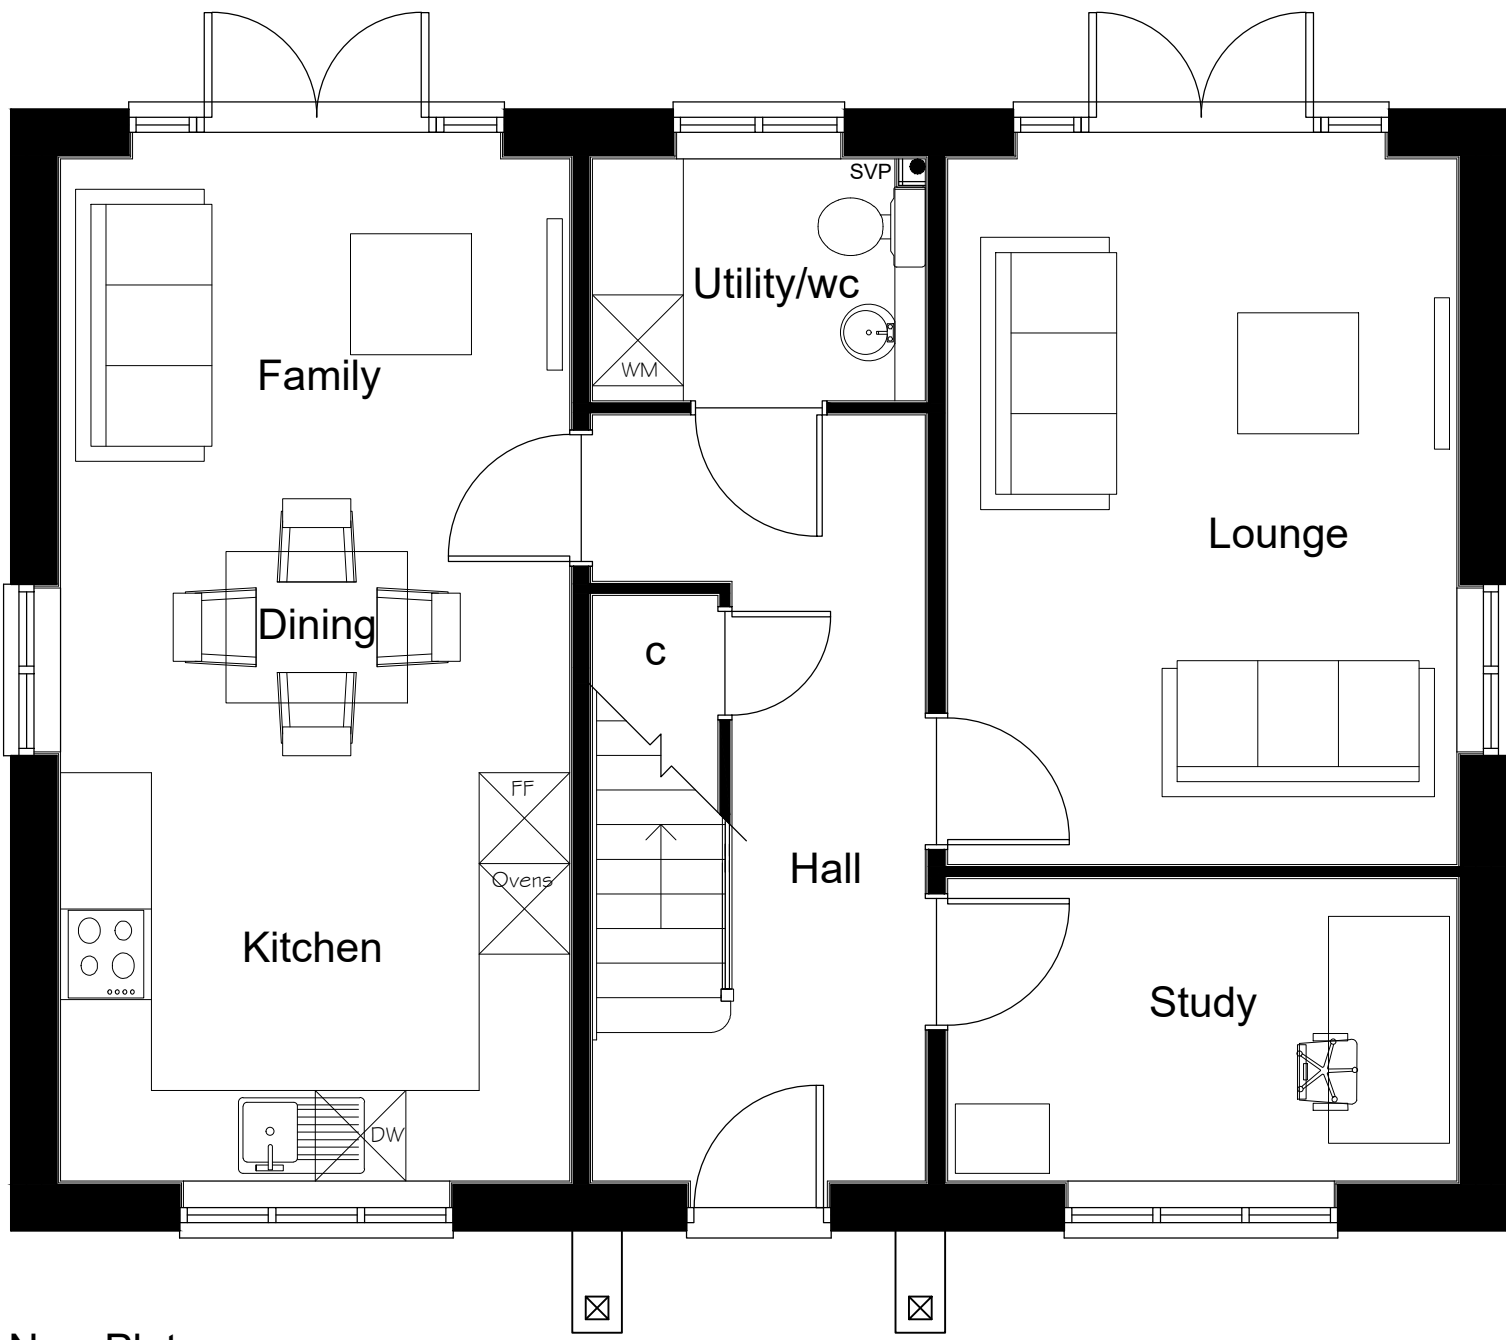


New Plot

GROUND FLOOR PLAN
(1:50)

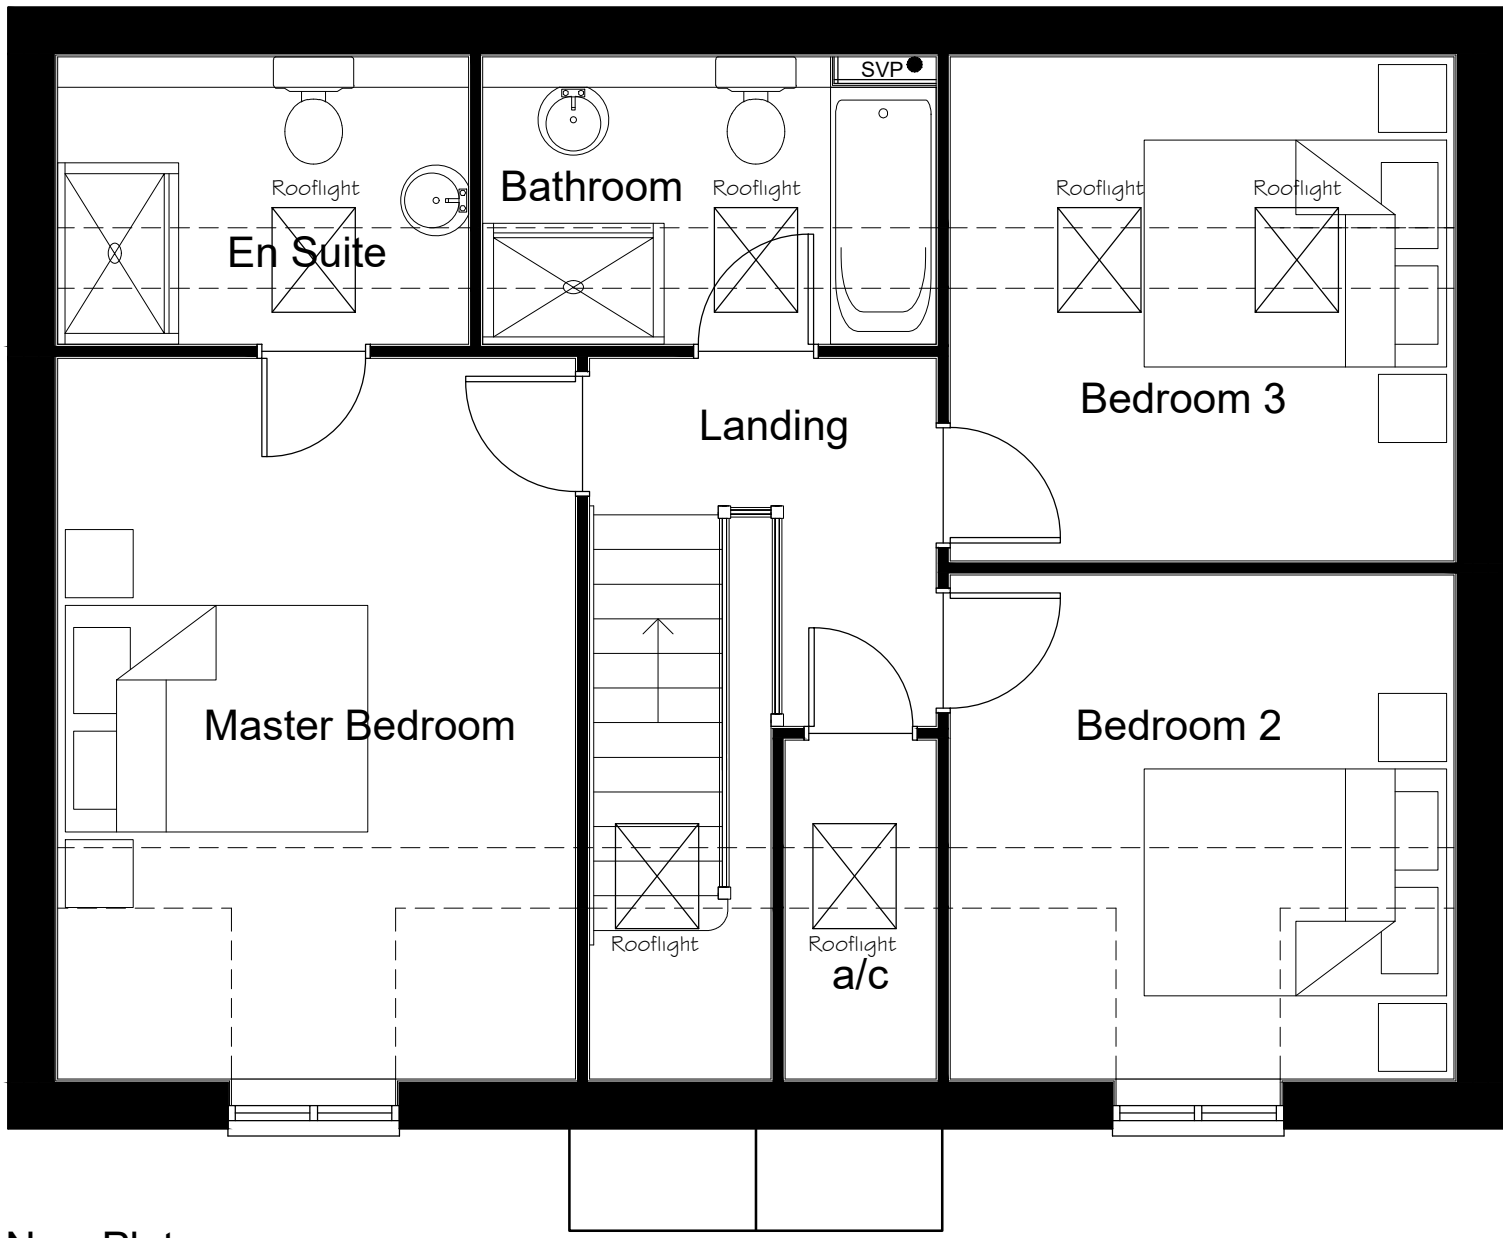

New Plot

FIRST FLOOR PLAN
(1:50)

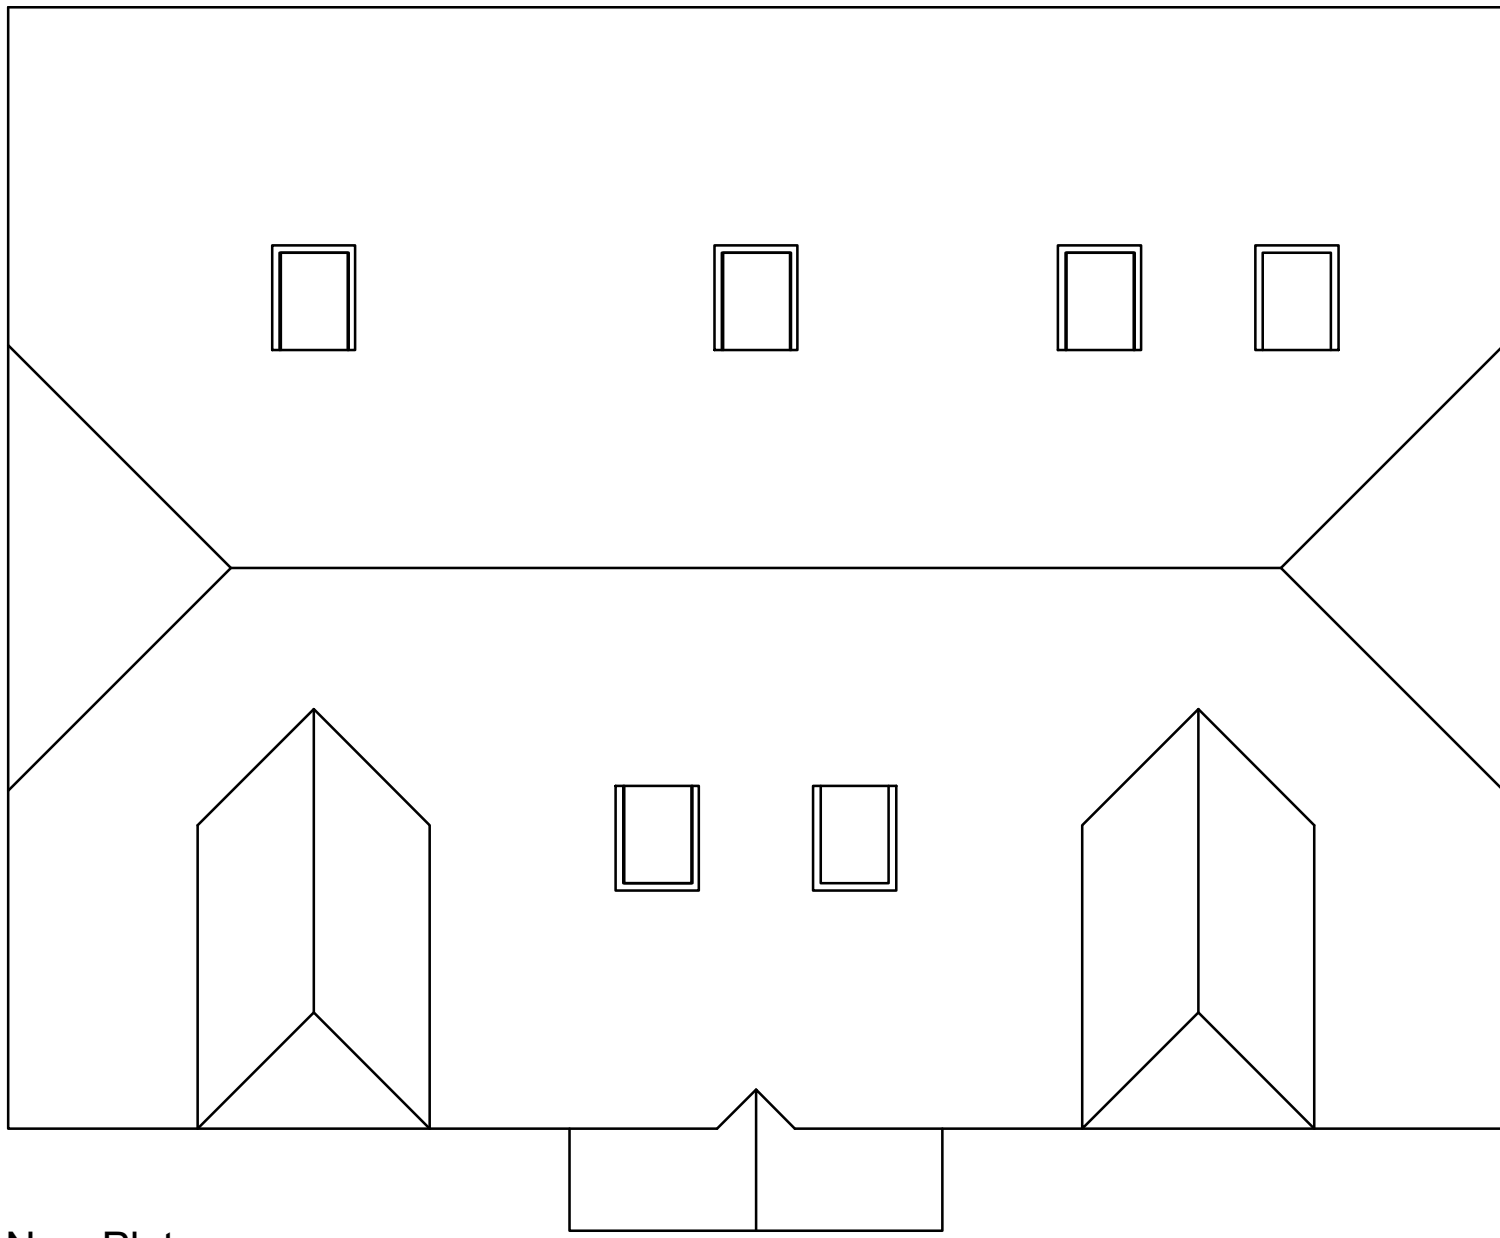

New Plot

ROOF PLAN
(1:50)

Notes

THIS DRAWING IS THE COPYRIGHT OF VIVID DESIGN STUDIO LTD AND MUST NOT BE COPIED, ALTERED OR REPRODUCED IN ANY WAY NEITHER PASSED TO A THIRD PARTY WITHOUT THEIR WRITTEN PERMISSION.

DIMENSIONS TO BE CHECKED ON SITE BEFORE COMMENCING WORK AND ANY DISCREPANCIES SHALL BE REPORTED TO THE DESIGNER. FIGURED DIMENSIONS MUST BE TAKEN IN PREFERENCE TO SCALED DIMENSIONS.

Rev:-	Description:-	Date:-	Chkd by:-
A	Changed design of plot 2	25/03/21	



The Barn, Calcot Mount Business Park, Calcot Lane,
Curdridge, Southampton, Hampshire, SO32 2BN
Tel: 01489 786670
Email: info@vividdesignstudio.co.uk
Website: www.vividdesignstudio.co.uk

Project:-
Proposed Residential Development
16 Lovedean Lane
Waterlooville
Hampshire

Title:-
Proposed Floor Plans & Elevations (New Plot)

Client:-
Mr Tony Pilcher

Scale:-
1:50, 1:100 (@A1)

Drawn By:- PJD Checked By:- PJD


Date:- 11/01/21 Date:- 11/01/21

Job.No:- 190077 Drg.No:- 15 Rev:- A



New Plot

SOUTH ELEVATION
(1:100)

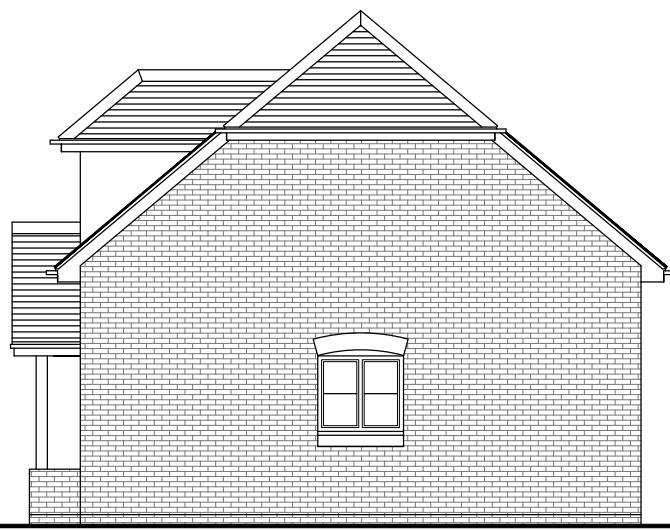


New Plot

EAST ELEVATION
(1:100)




New Plot

NORTH ELEVATION
(1:100)

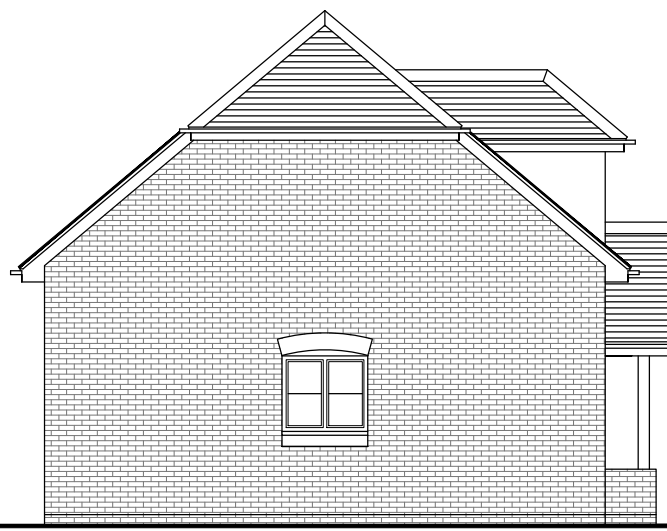

New Plot

WEST ELEVATION
(1:100)

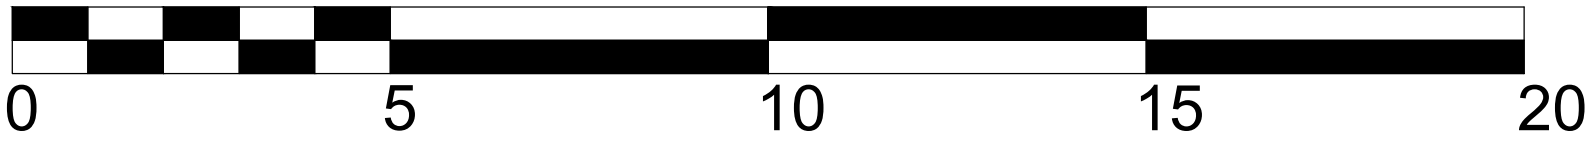

SCALE BAR 1:100