


PROPOSED

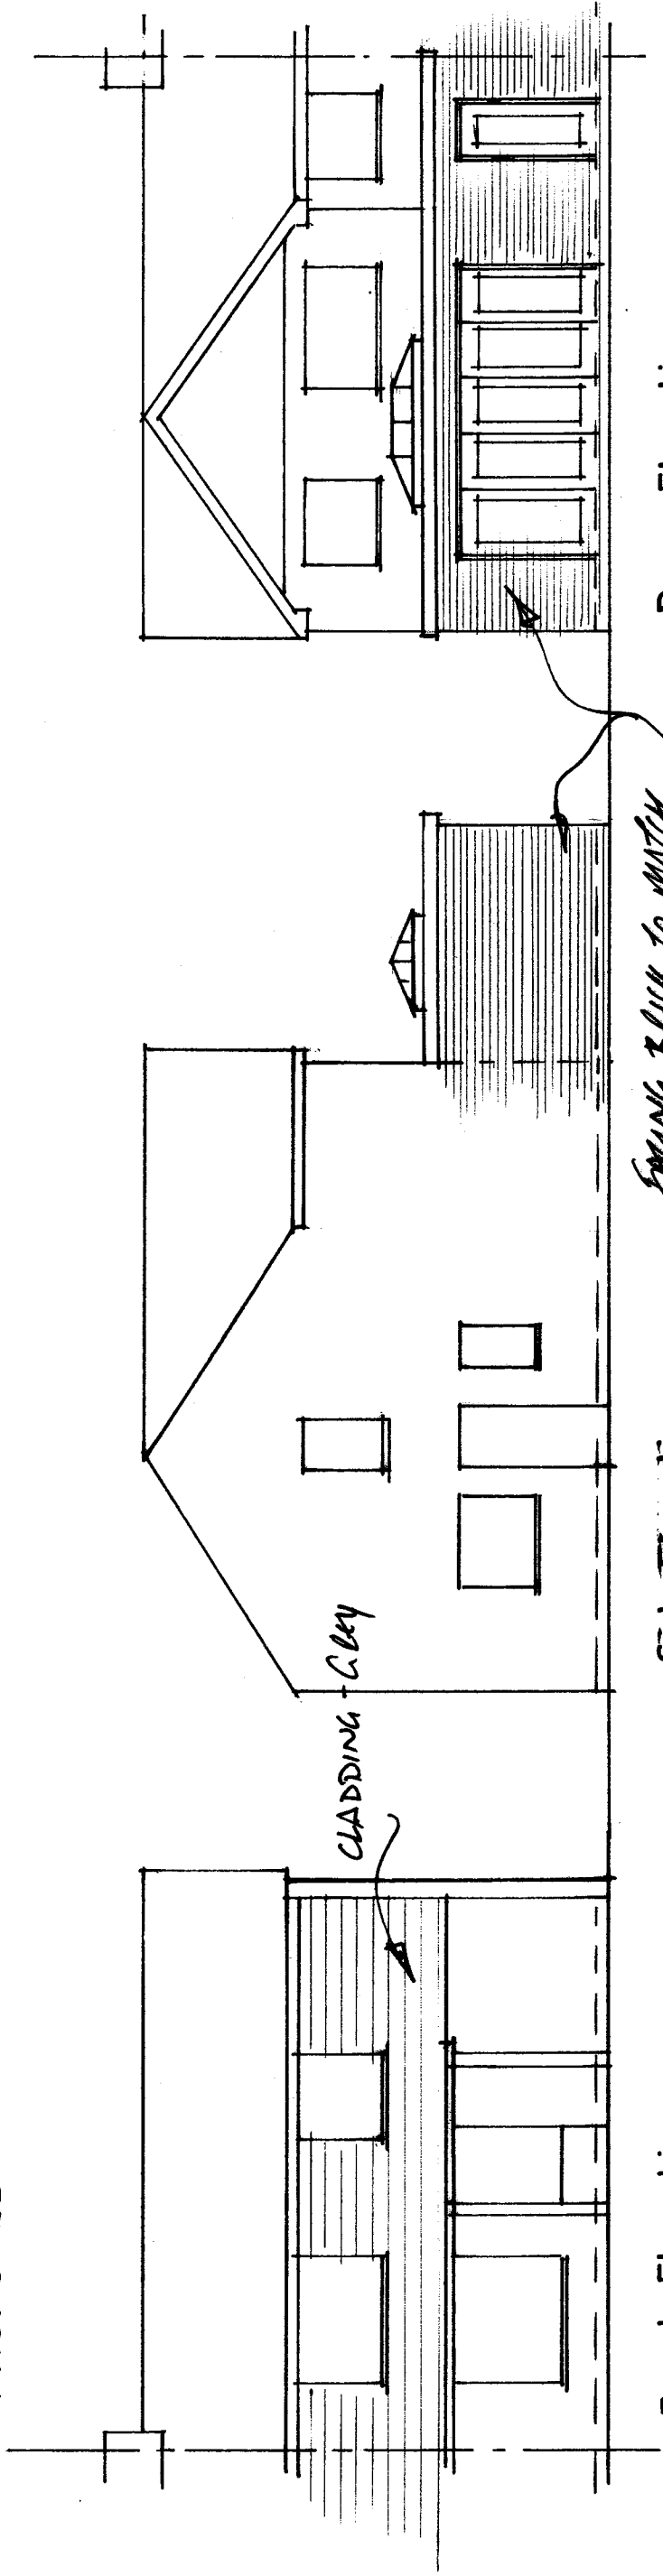



Front Elevation

Side Elevation

Rear Elevation

CLADDING - CLAY

FRAMING BLACK TO MATCH
EXISTING HOIST

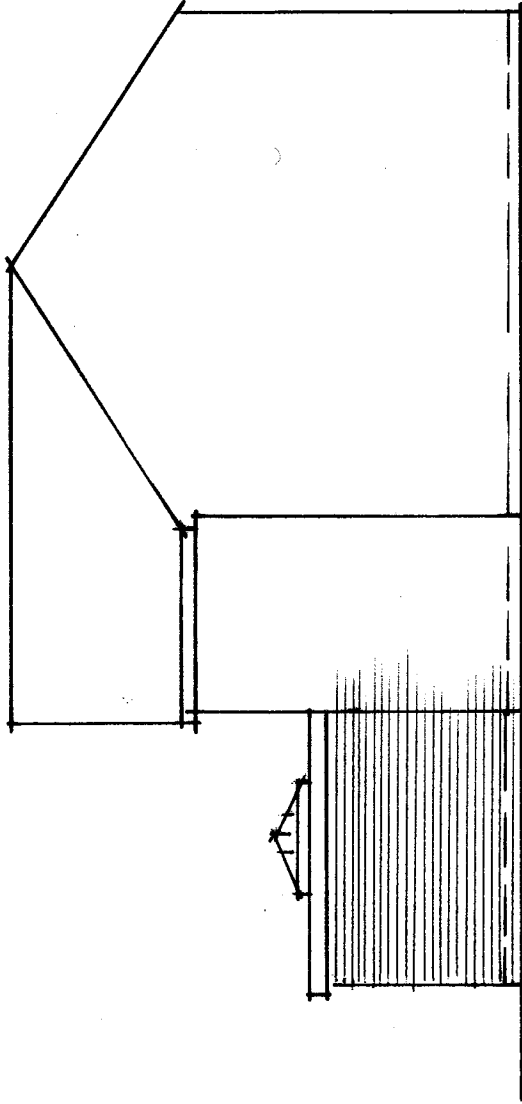 

Side Elevation

82 Cunningham Road
Waterloooville
SCALE 1:100
November 2020