




Existing Elevation B

Existing Elevation A

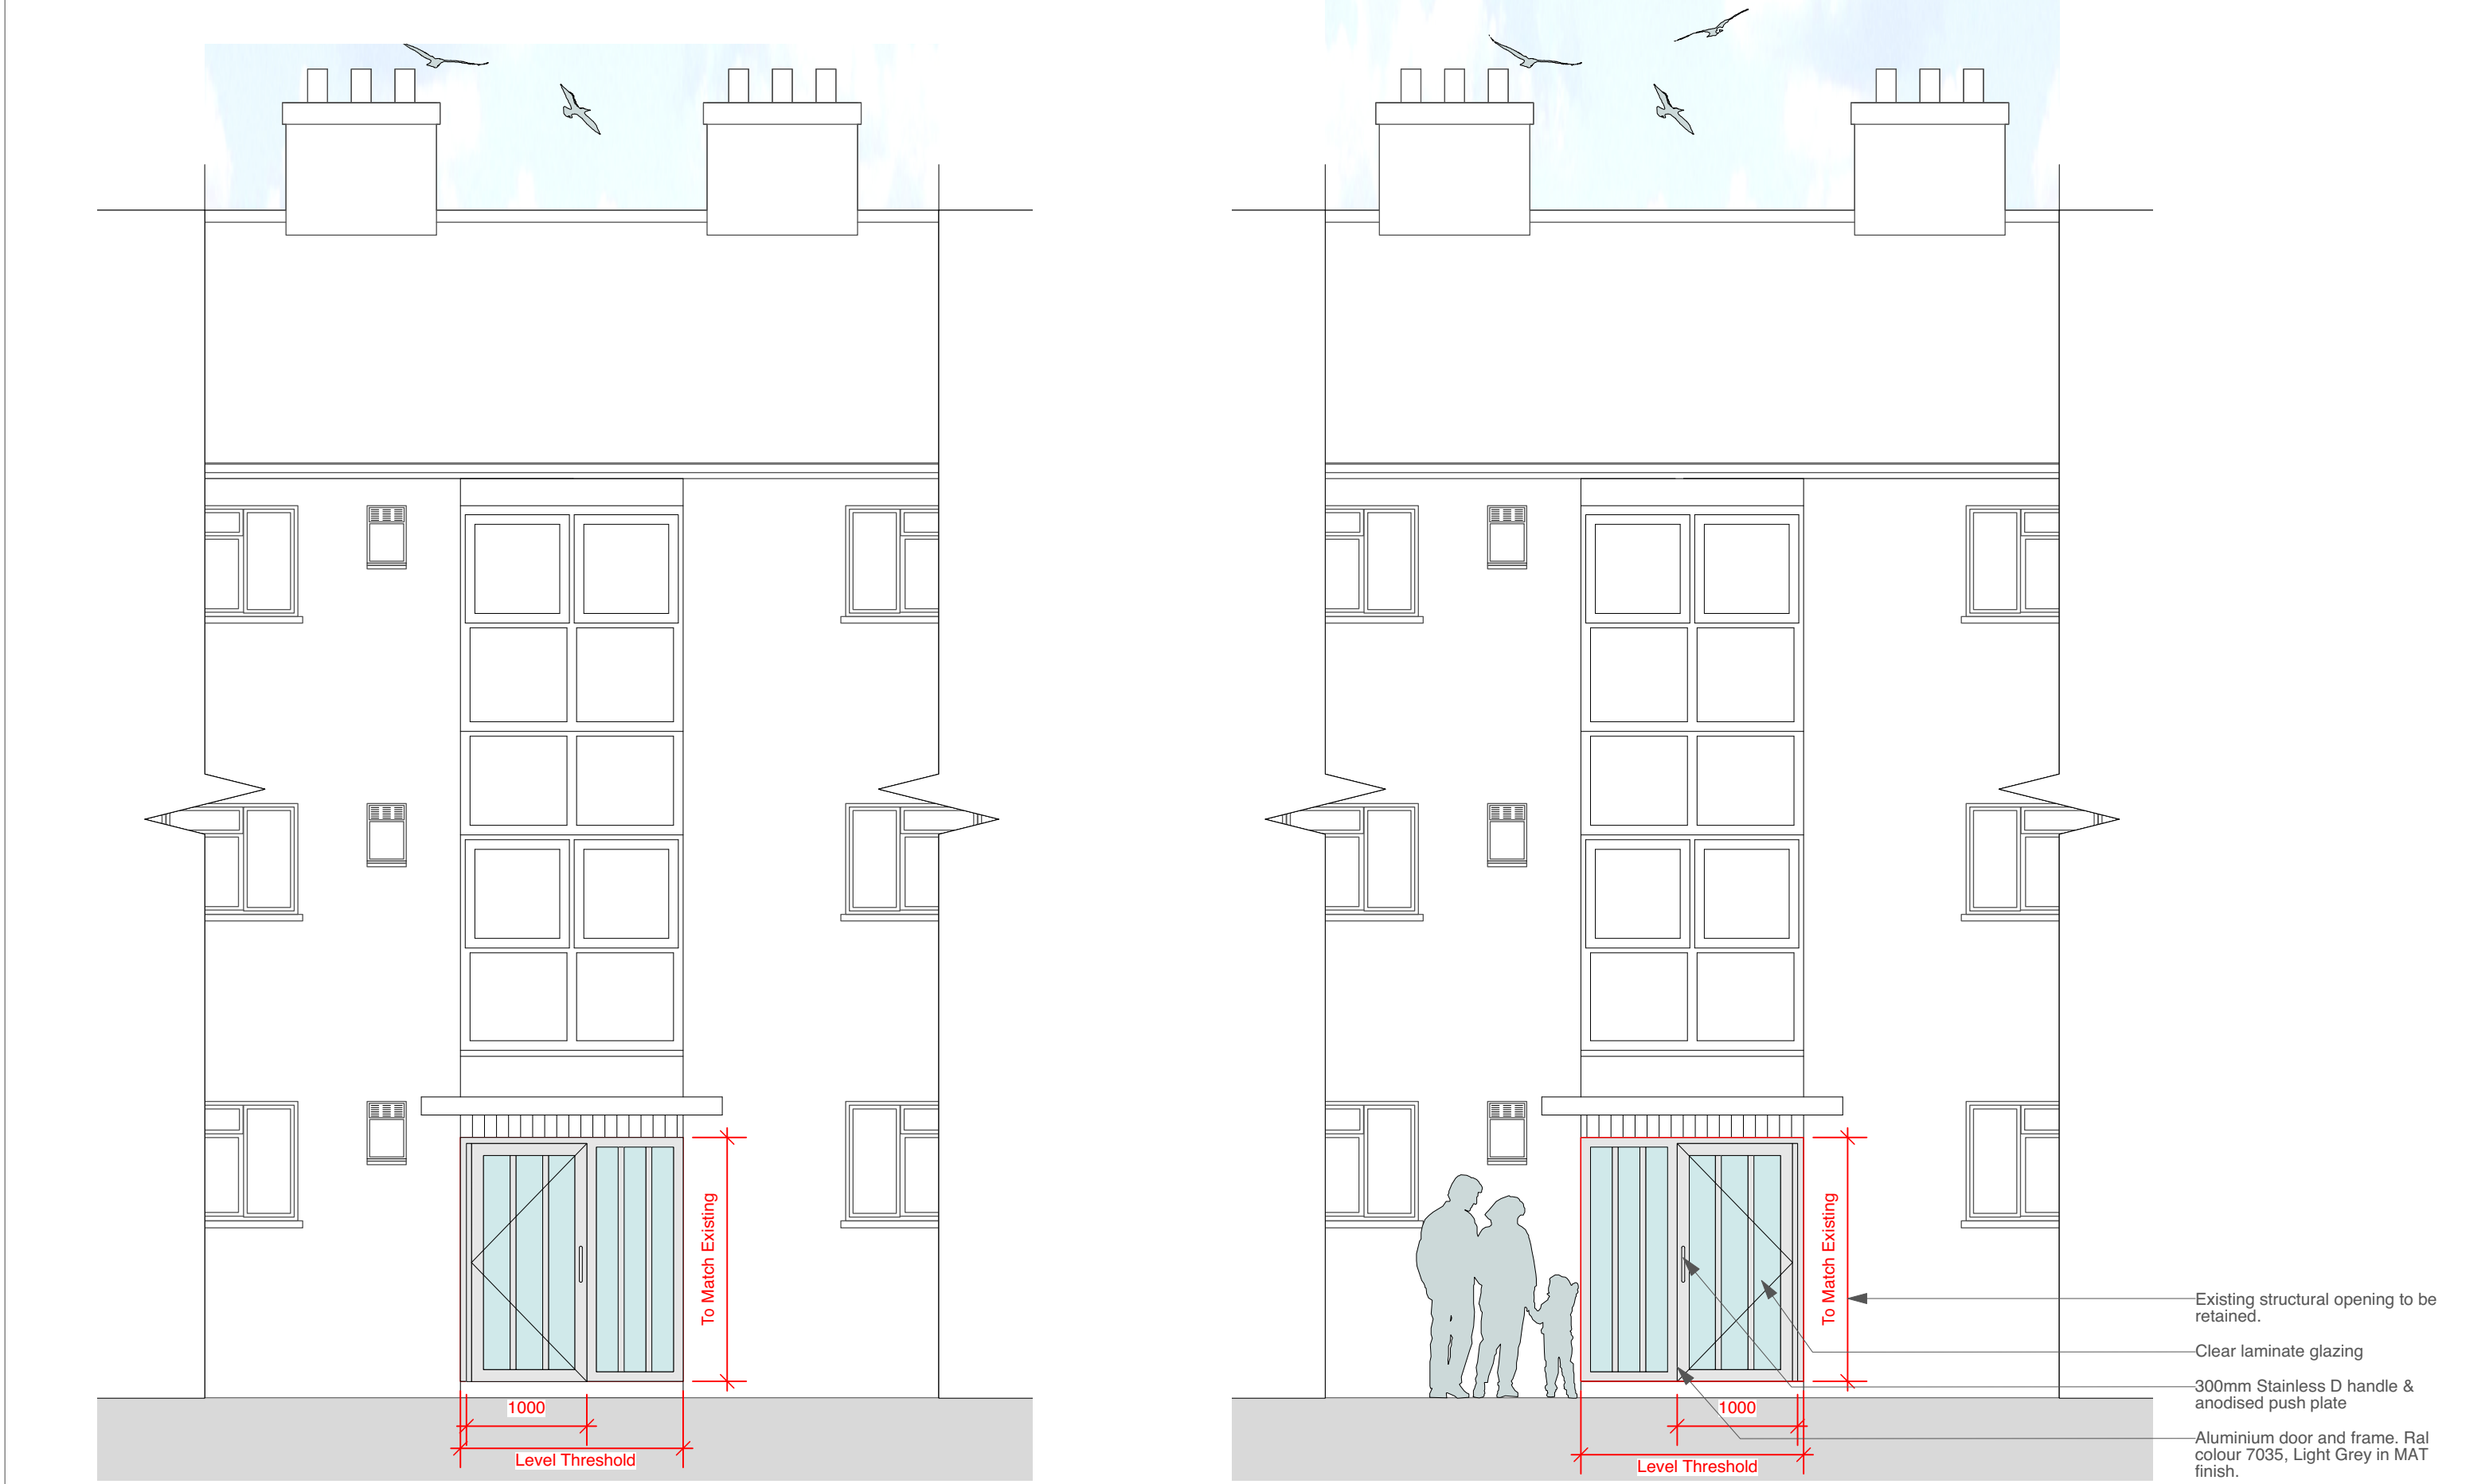

Proposed Elevation B

Proposed Elevation A




Existing Rear Door A Image



Existing Rear Elevation A Image



Existing Rear Elevation B Image

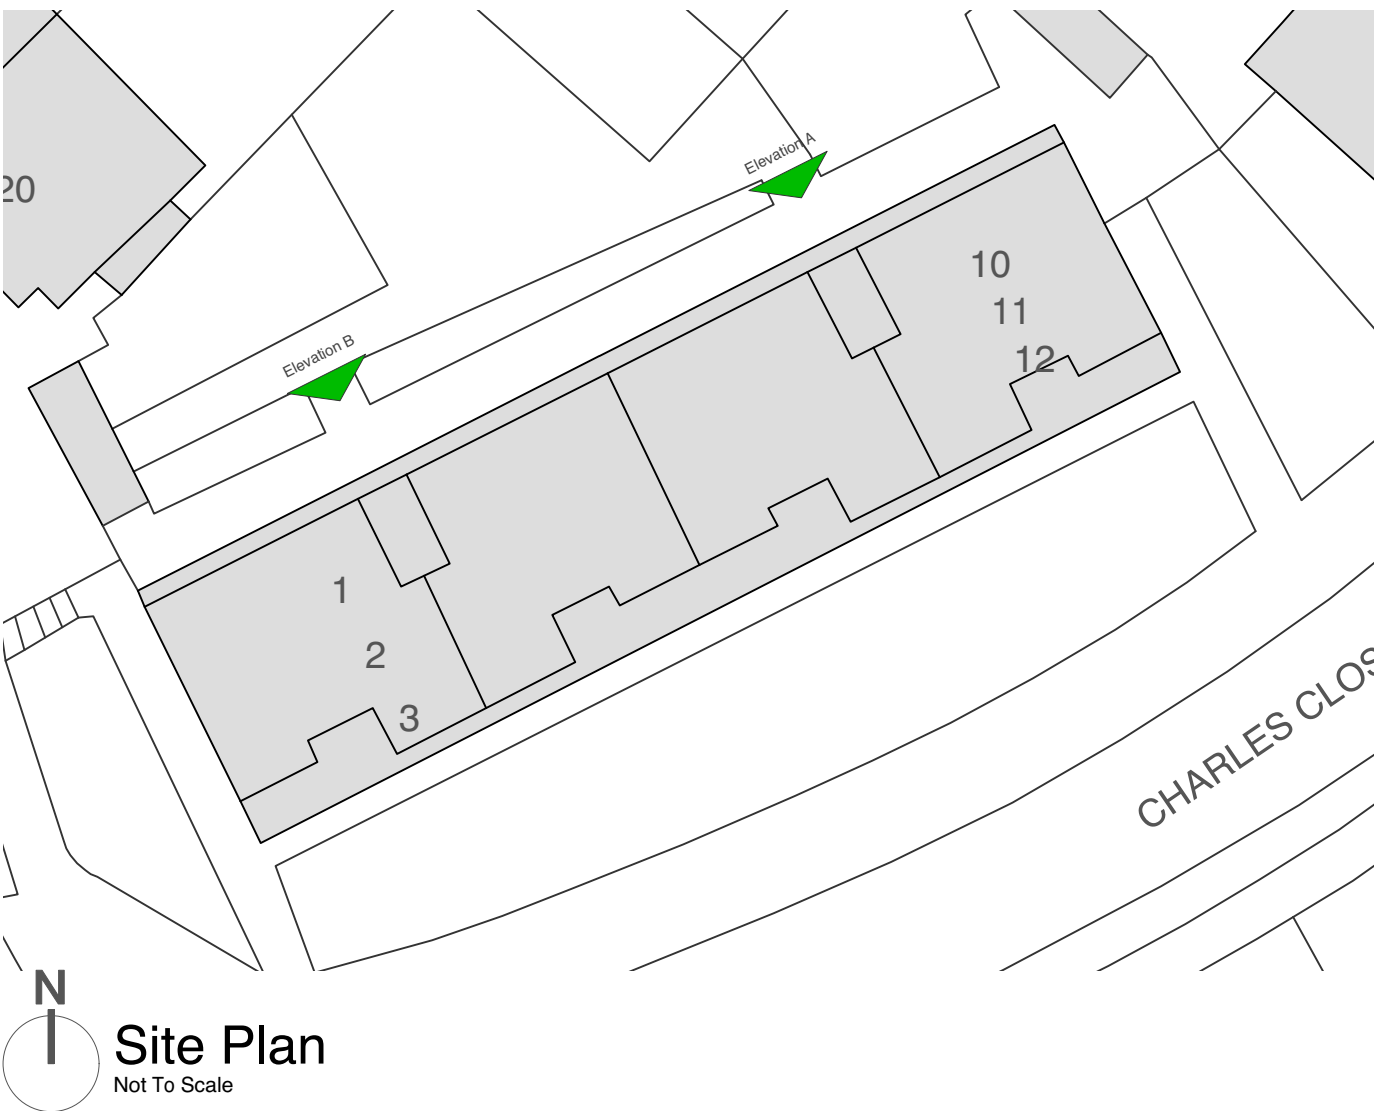

Site Plan

EXISTING AND PROPOSED ELEVATIONS



Chartered Architects
Chartered Building Surveyors
Interior Designers
CDM Services

3 GP Centre, Yeoman Road,
Ringwood, Hampshire, BH24 3FF
+44 (0)425 472 833
www.kendallkingscott.co.uk

Project
Door Replacements
Client
The Guinness Partnership
Scale
1:50
Paper Size
ISO A1
Filename
200831.vwx

P1	29/09/2020	JG	EM	Planning Issue.
Rev	Date	By	Ap	Note
Drawing Title				
Existing & Proposed Elevations (Charles Close)				
Project Number		Drawing Number		Revision
200831-1304		P1		
Date	Drawn	Checked	Purpose/Status	
29/09/2020	JG	EM	PLANNING	
Check all dimensions and levels on site				

Only to be used on the site for which designed. The electronic transmission of designs/information contained in this drawing is carried out entirely at the User's risk and Kendall Kingscott Ltd. will have no liability for any errors or inaccuracies arising therefrom. The production of amended or updated information from the said designs/information by the User is entirely the responsibility of the User and Kendall Kingscott Ltd. shall have no responsibility in respect thereof whatsoever.