



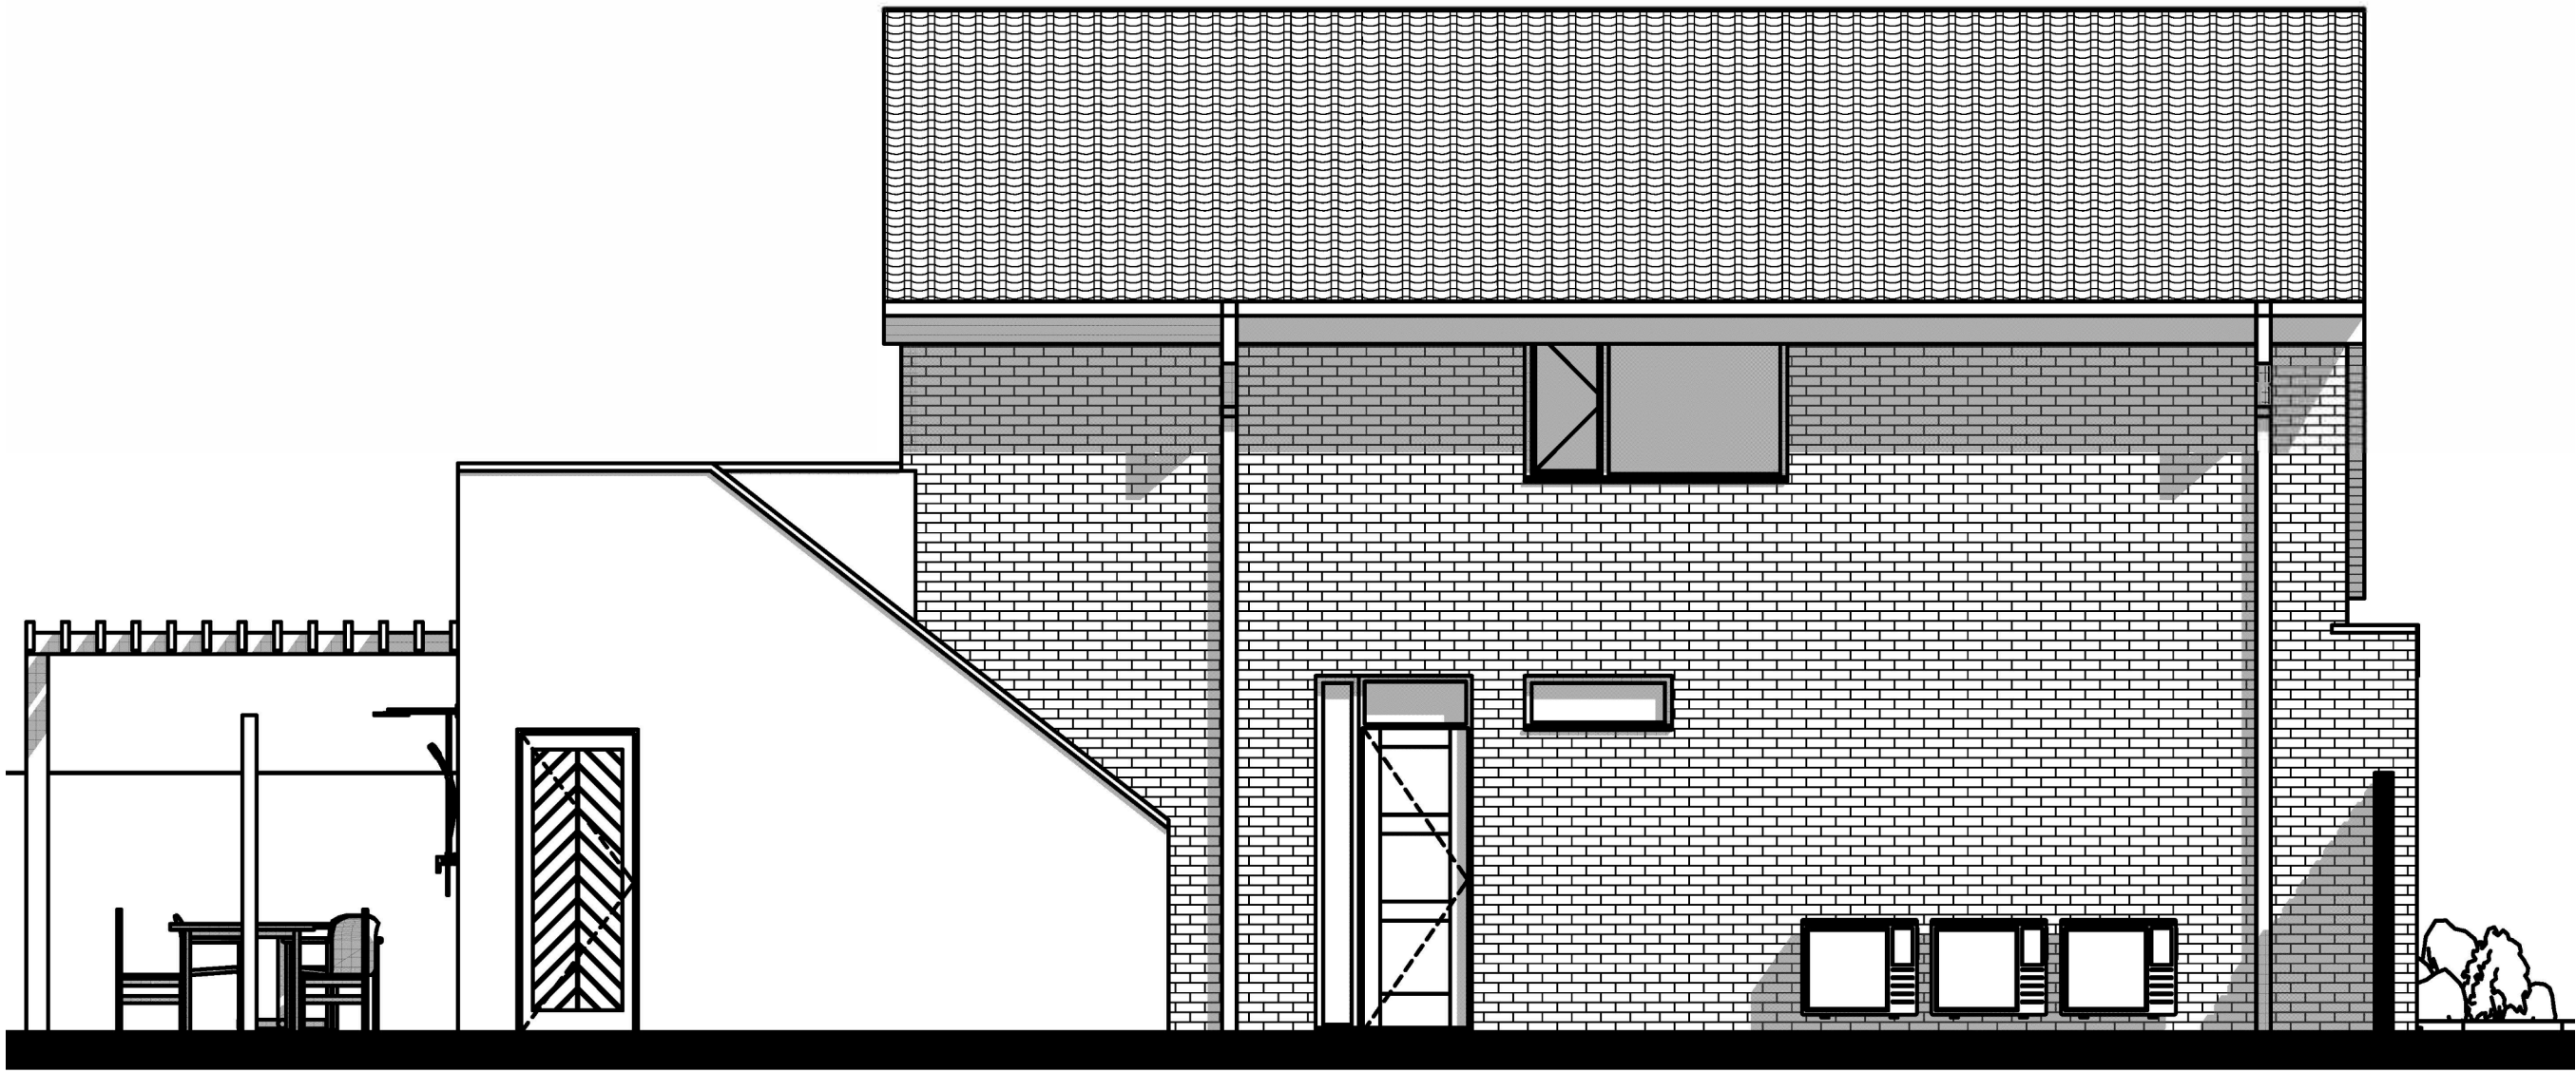

Proposed East Elevation

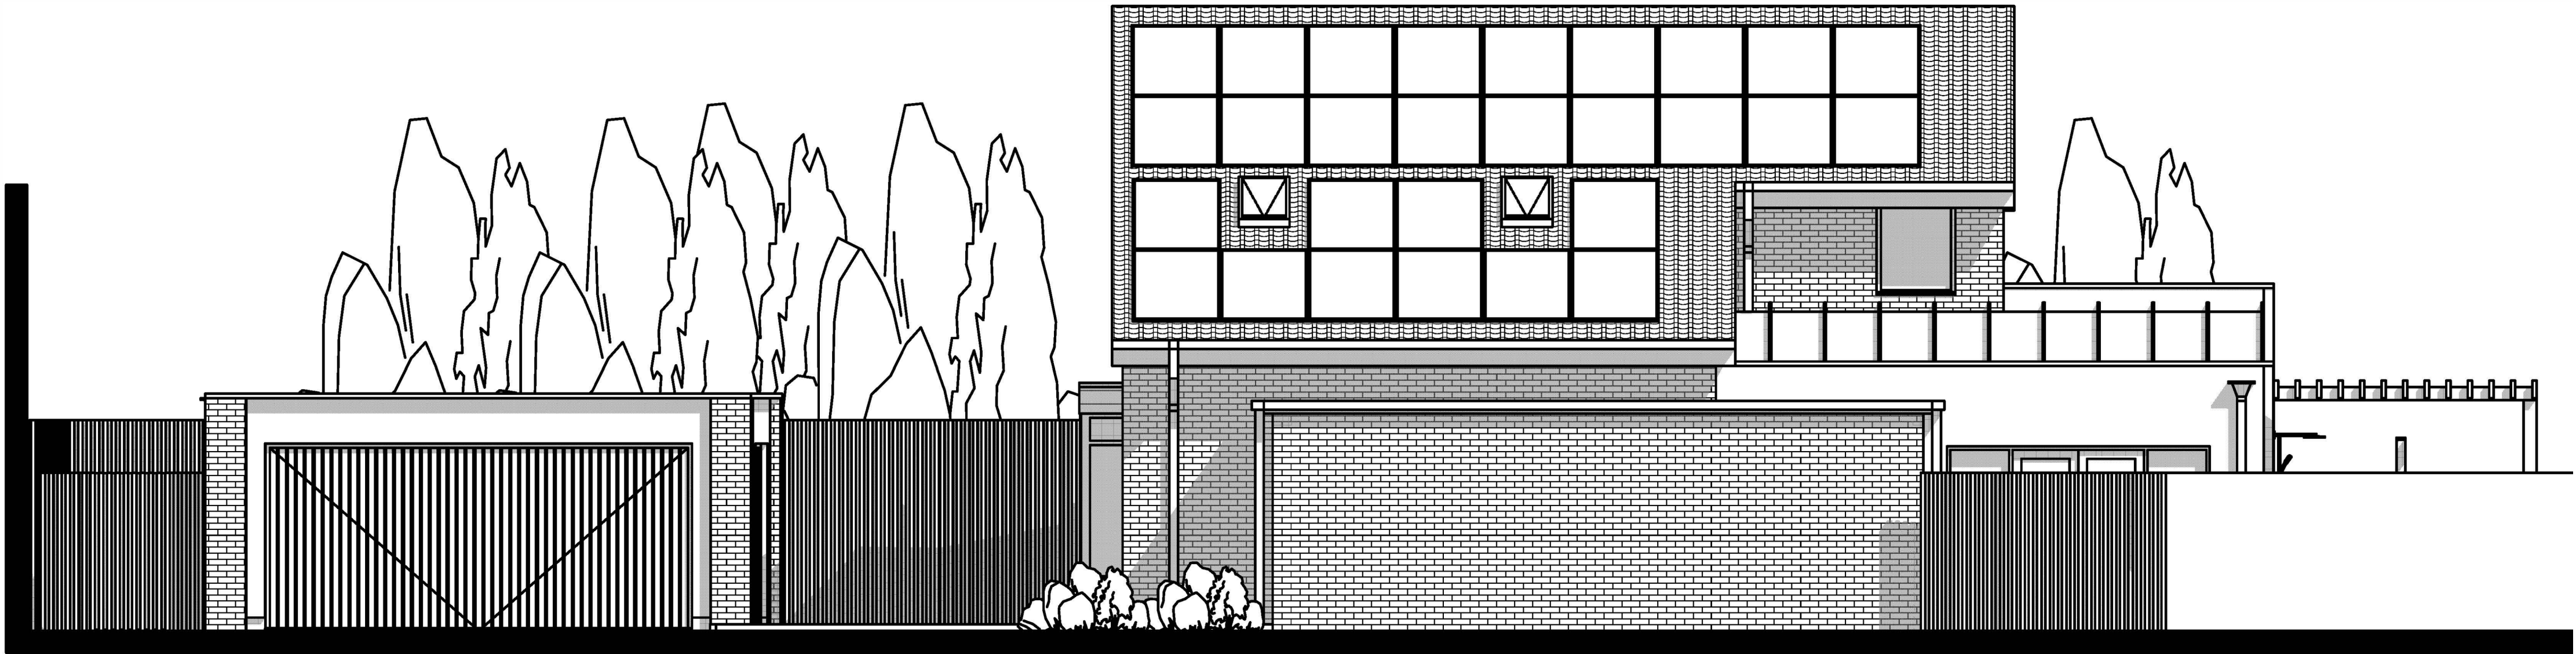

Proposed West Elevation

Proposed Side Elevations



1:50 @ A1

P03 Planning Issue	04.03.2021
P02 Pre App Issue	27.01.2021
P01 Frozen Layout	09.12.2020
Revision	
Project No.	200207
Project Title	52 Maisemore Gardens Rear Extension & Refurbishment Works
Drawing Title	Proposed Side Elevations
Drawing No.	200207-CHK-XX-XX-DR-A-3004
Drawing Date	Dec 2020
Drawn By	TB
Checked By	AW
Status	RIBA Stage 01/02