



White uPVC
doors & windows

Walls to be Brick
cladd with dental
work to match
existing with render
above. Finished
with coping stone
on parapet wall

Proposed East Elevation


1 : 100



New extended wind shelter

Proposed South Elevation

1 : 100

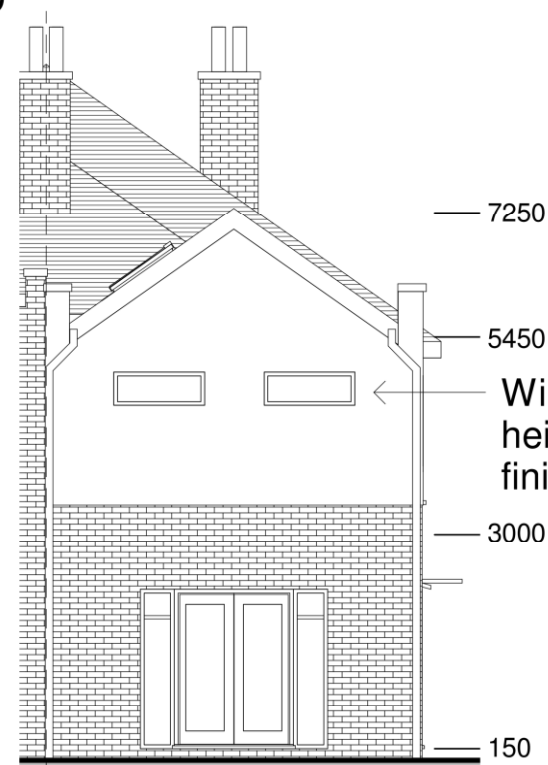

7250

5450


Window sill
heights 1.7m from
finish floor level

3000

150

Proposed West Elevation

1 : 100

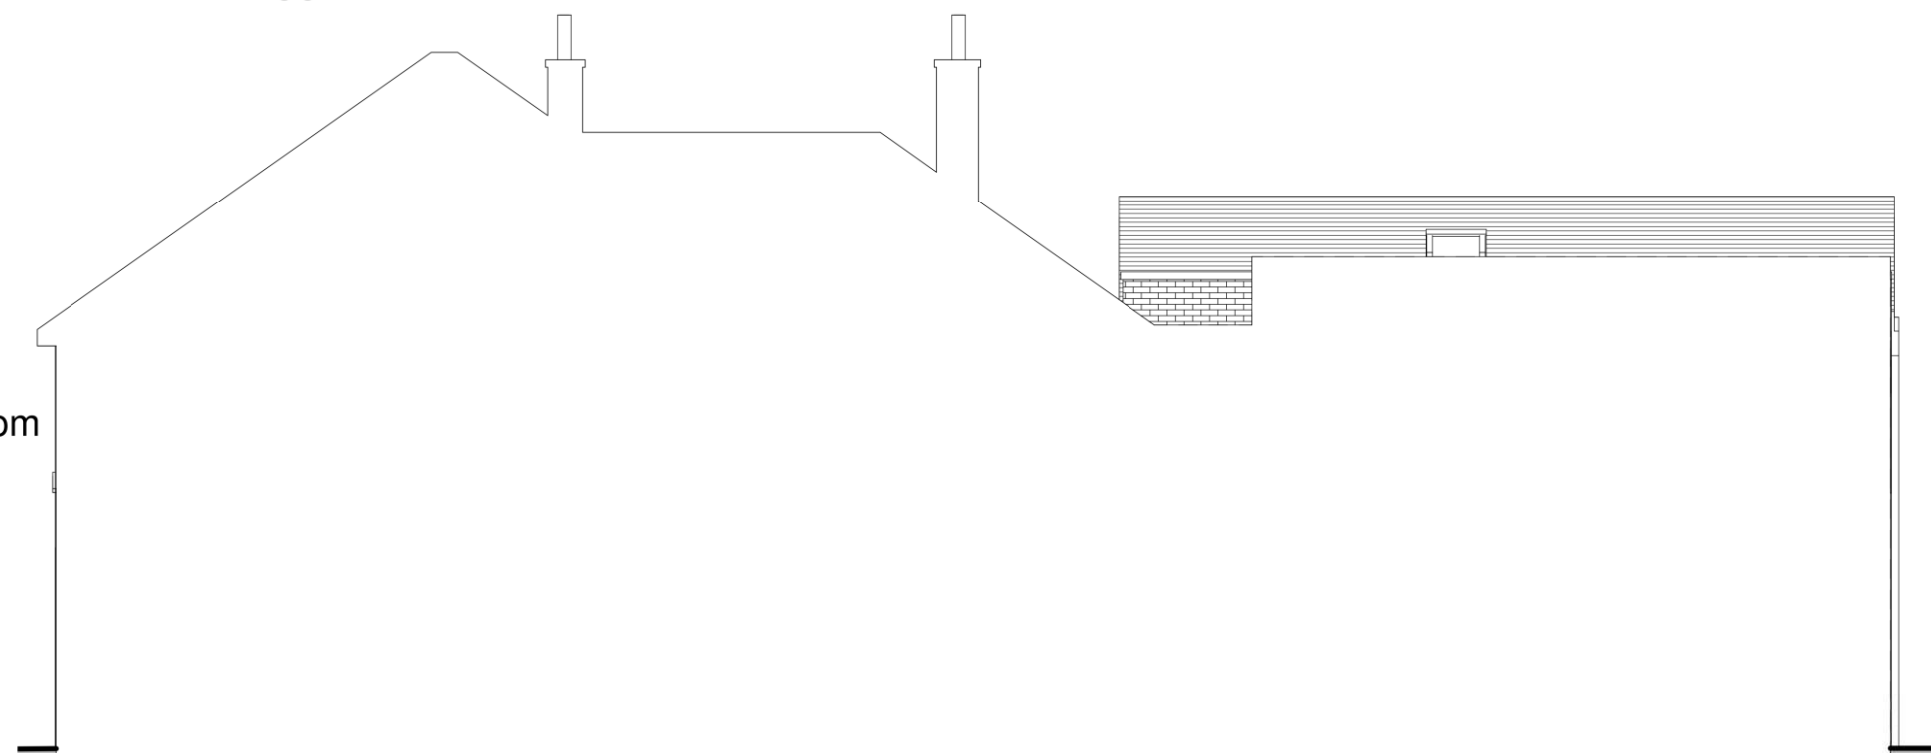


Proposed North Elevation

1 : 100

1:100 Metres Feet 0 1 2 3 4 5 6 7 10 20

1:50 Metres Feet 0 1 2 3 4 5 6 7

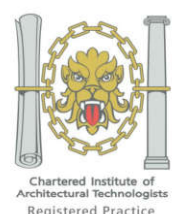

Tel: 0800 6127 664
www.yourhomeplans.co.uk

Your Home Plans



These drawings are for approval purposes. Materials and products should not be ordered based on scaling from drawings as errors may occur along existing building lines. All measurements and supporting elements are to be checked on site. Refer to Your Home Plans if any discrepancies are found.

Mr Passingham
85 & 85A London Road
Cowplain
Waterlooville
Hampshire
PO8 8XB

Proposed Elevations

Project number	85LON-21	A102
Date	15th March 2021	
Drawn by	JG	
Checked by	Checker	Scale
		1 : 100