


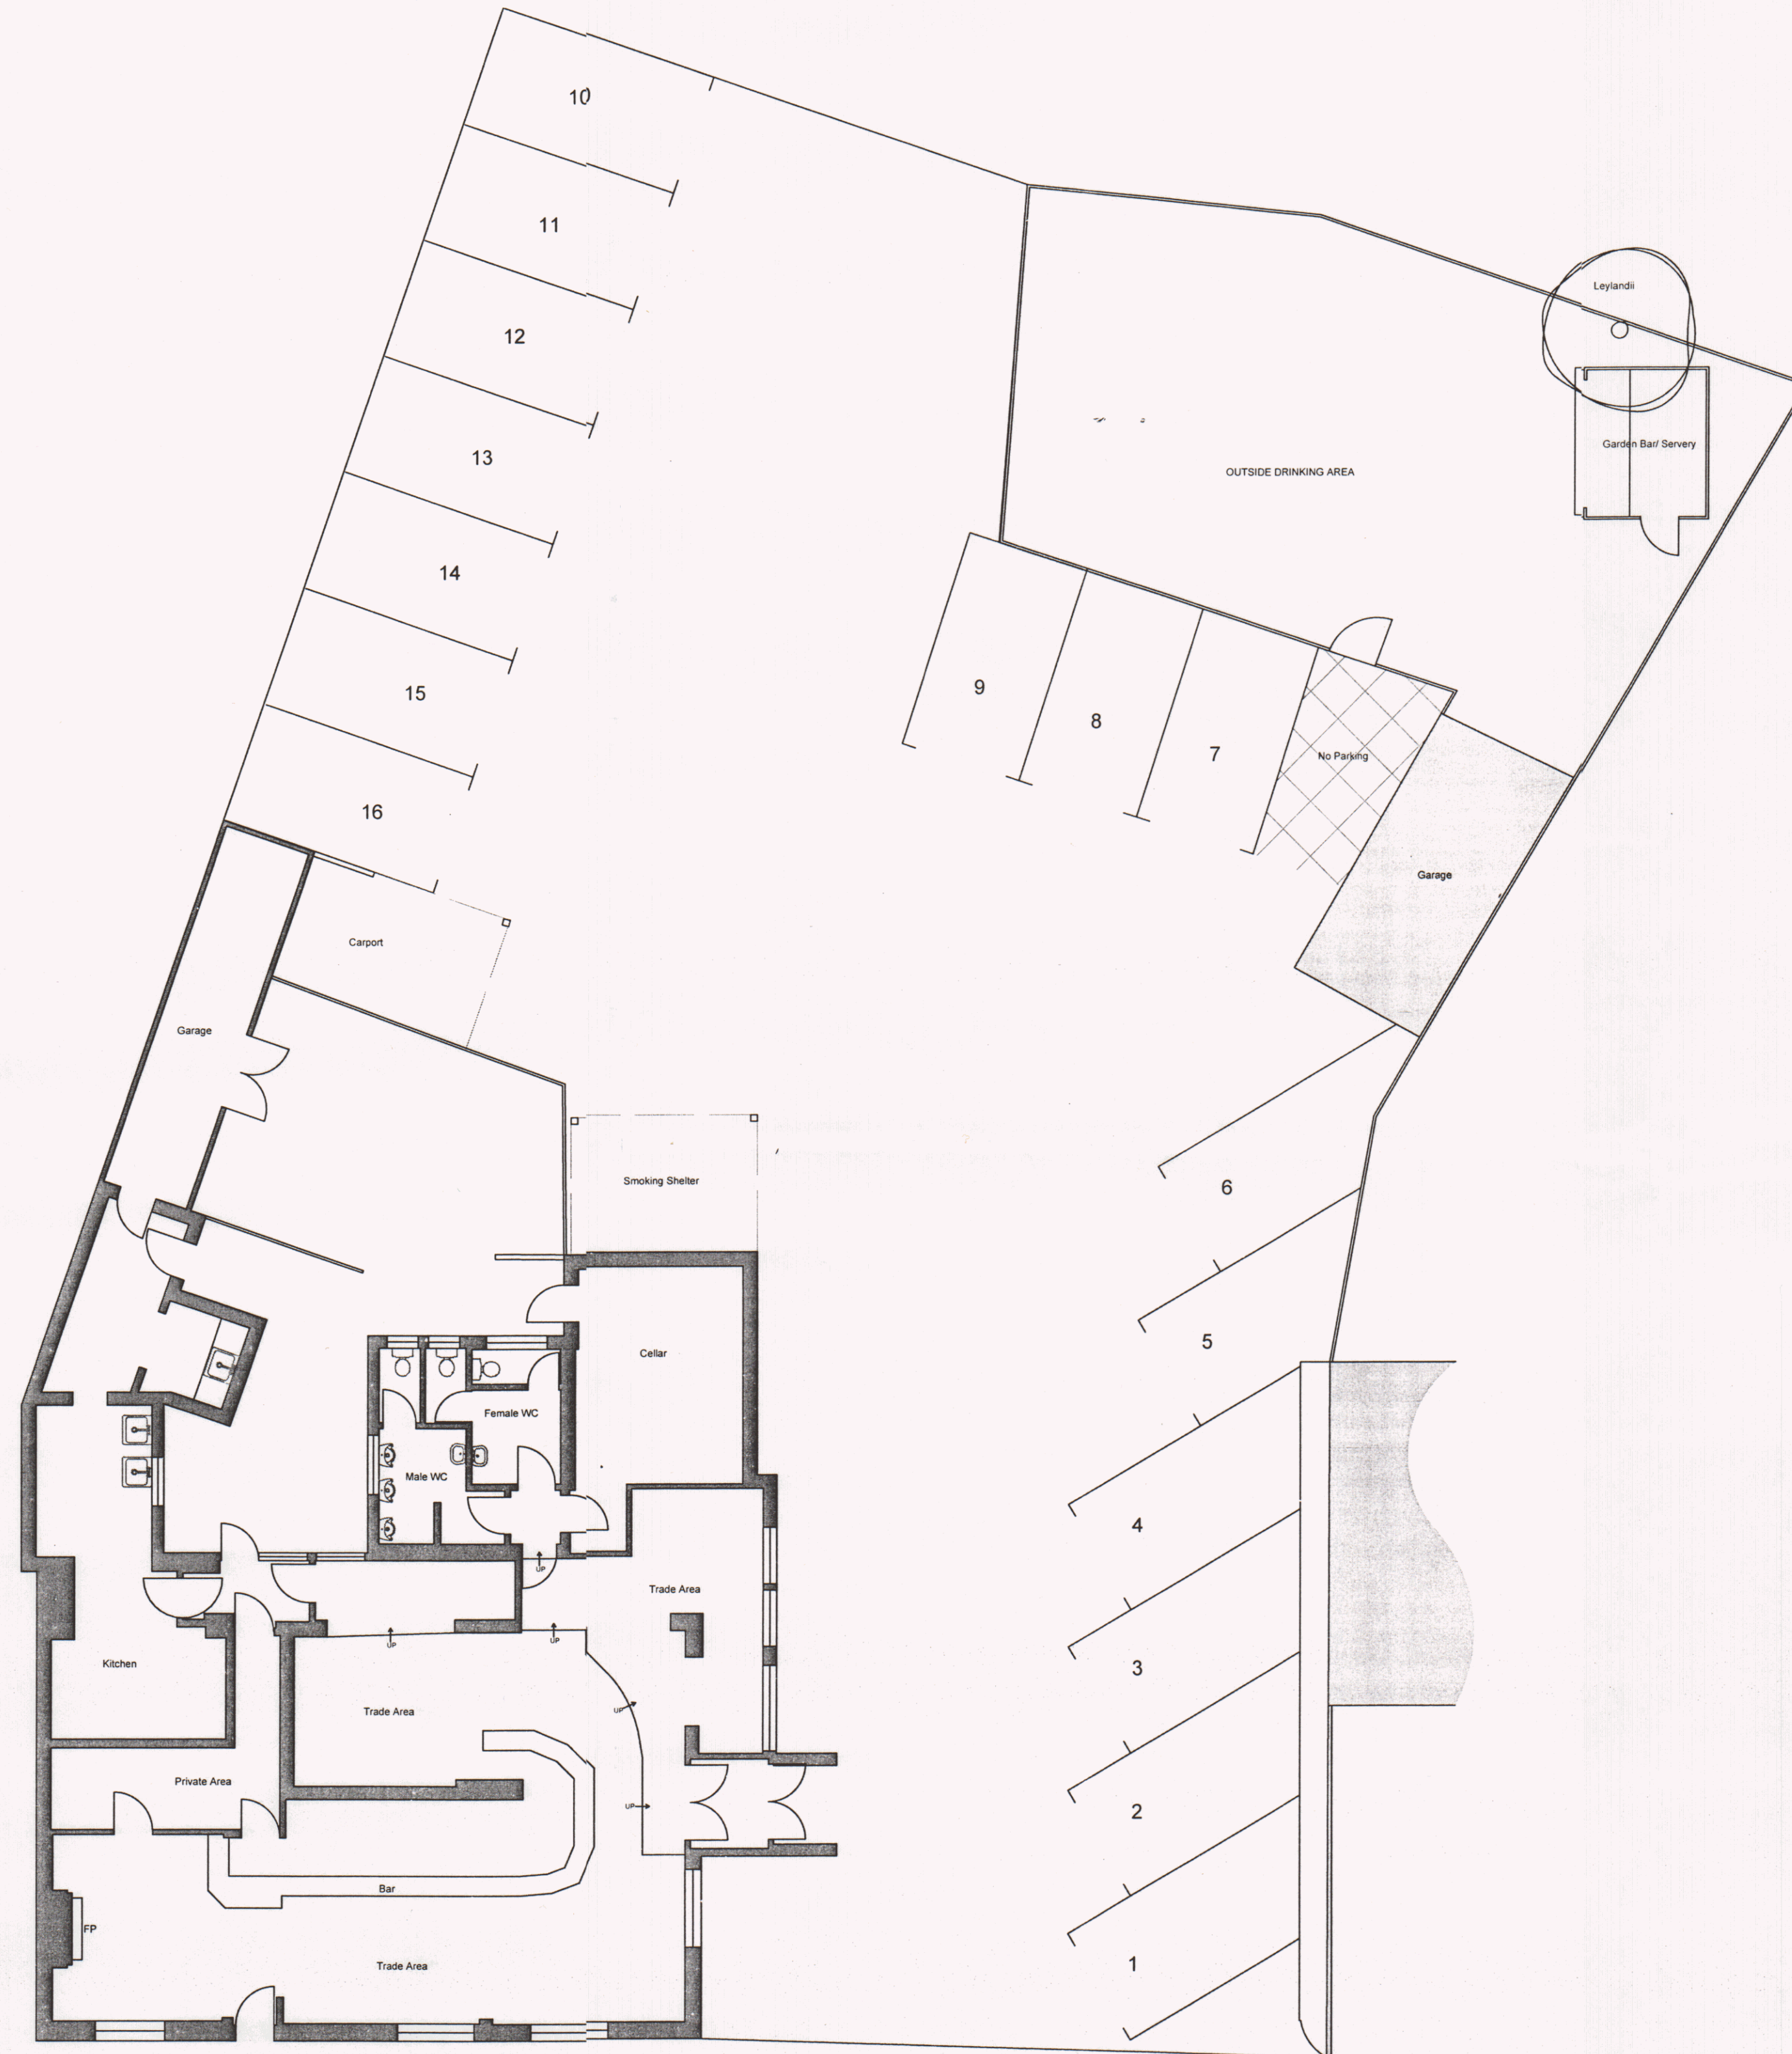


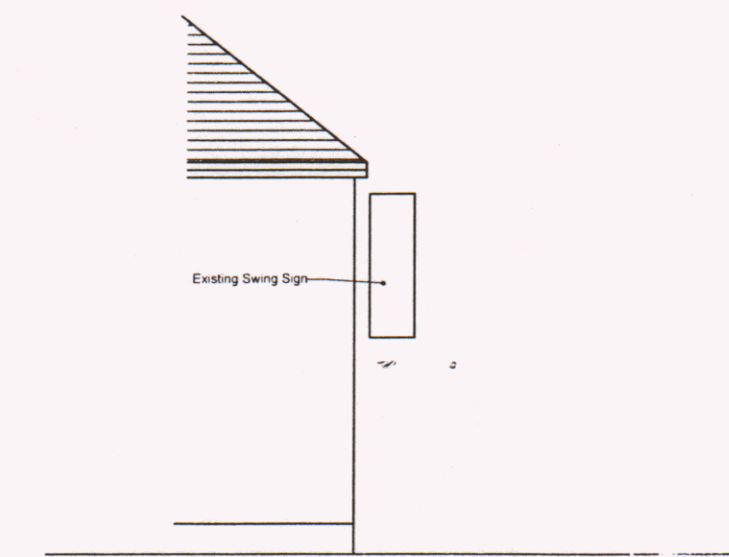

Existing Floor Plan 1:100

 

Existing Signage to Part Side Elevation 1:100

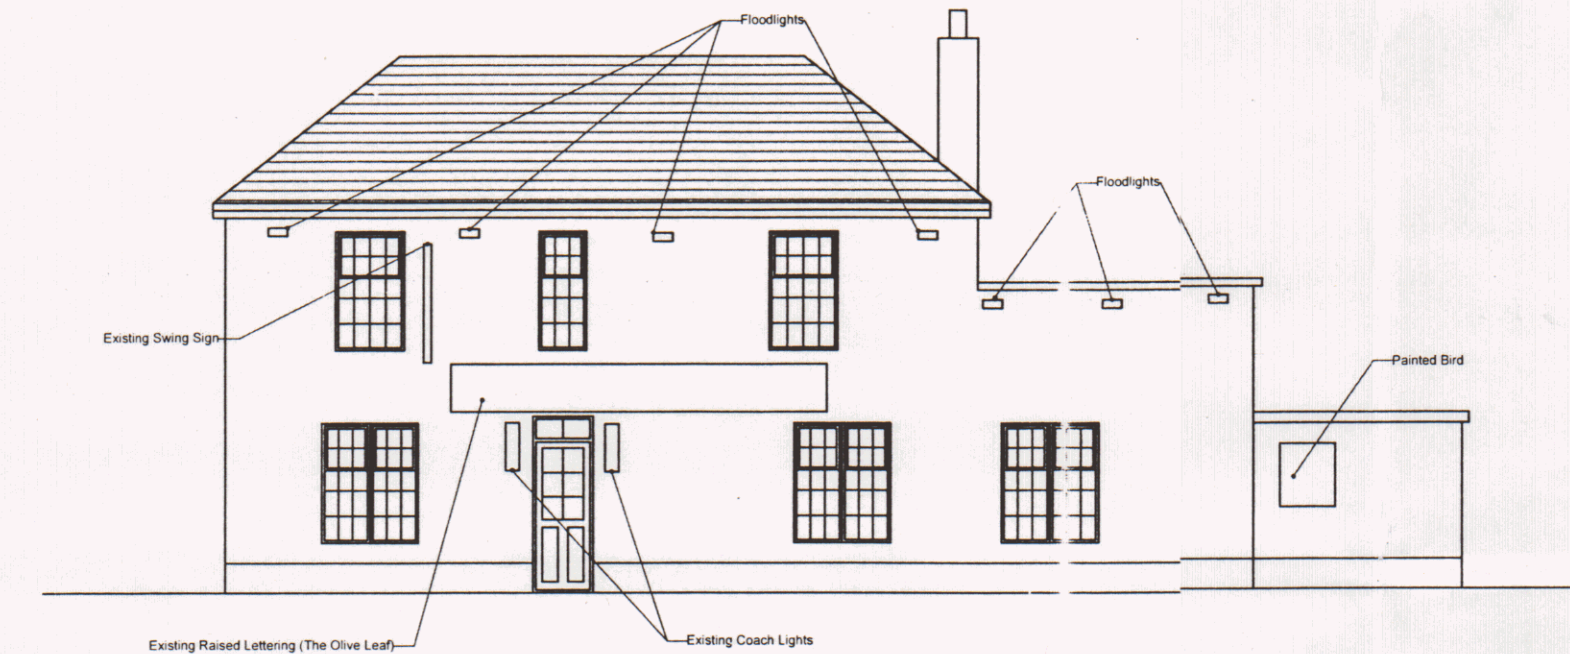

Existing Signage to Front Elevation 1:100



Existing Signage to Side Elevation 1:100

REV:	DESCRIPTION:	DATE:
STATUS:		

Bernard E Cole & Partner
8 Love Lane
Romsey
Hampshire
SO51 8DE
Tel: 01794 512264
Fax: 01794 511919



CLIENT:

Stonegate Group

SITE:	Olive Leaf Hayling Island		
TITLE:	Existing Signage Positions		
SCALE AT A1:	DATE:	DRAWN:	CHECKED:
1:100	21/5/21	GJ	QS
PROJECT NO:	DRAWING NO:	REVISION:	
9087	4	A	