




HAVANT BOROUGH
COUNCIL
01 JUN 2021
RECEIVED

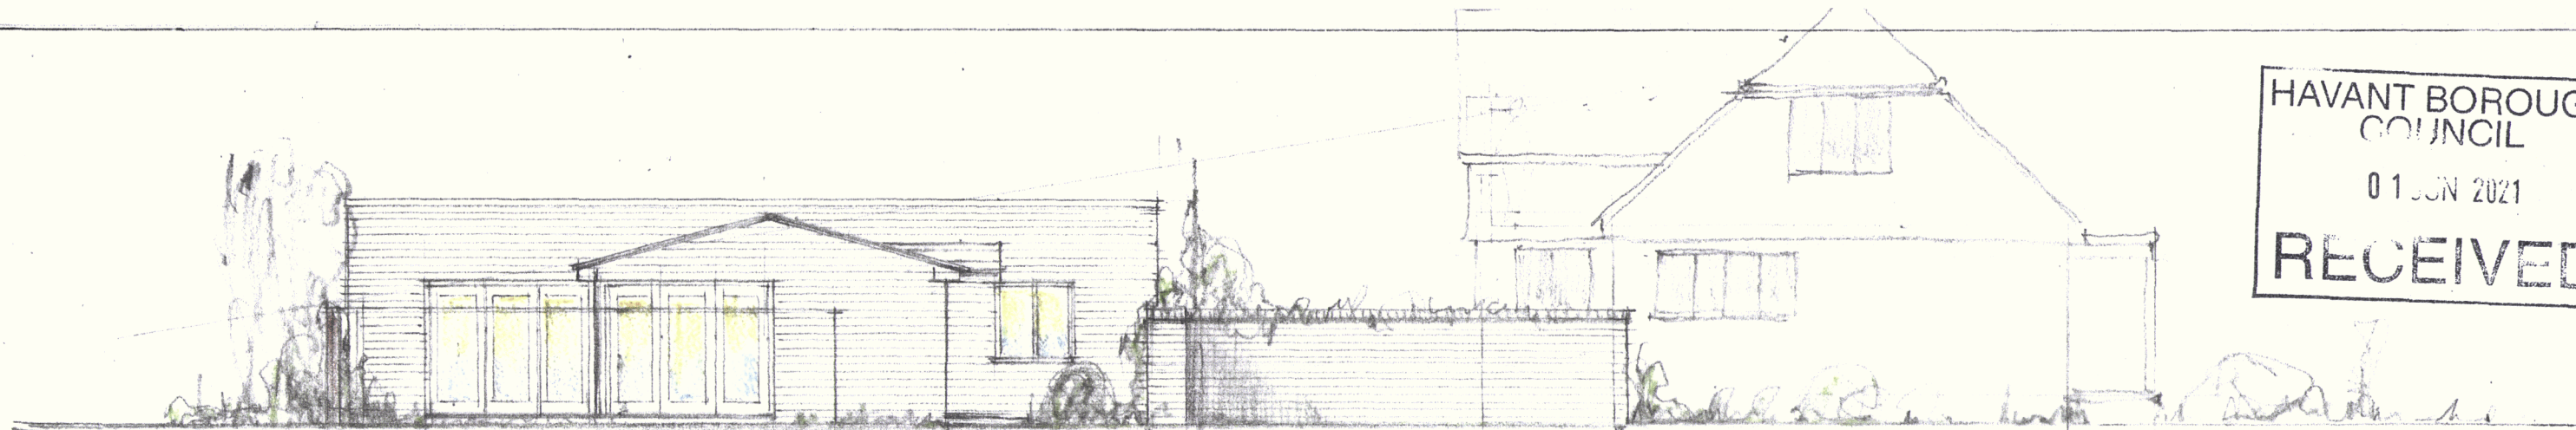

SOUTH ELEVATION

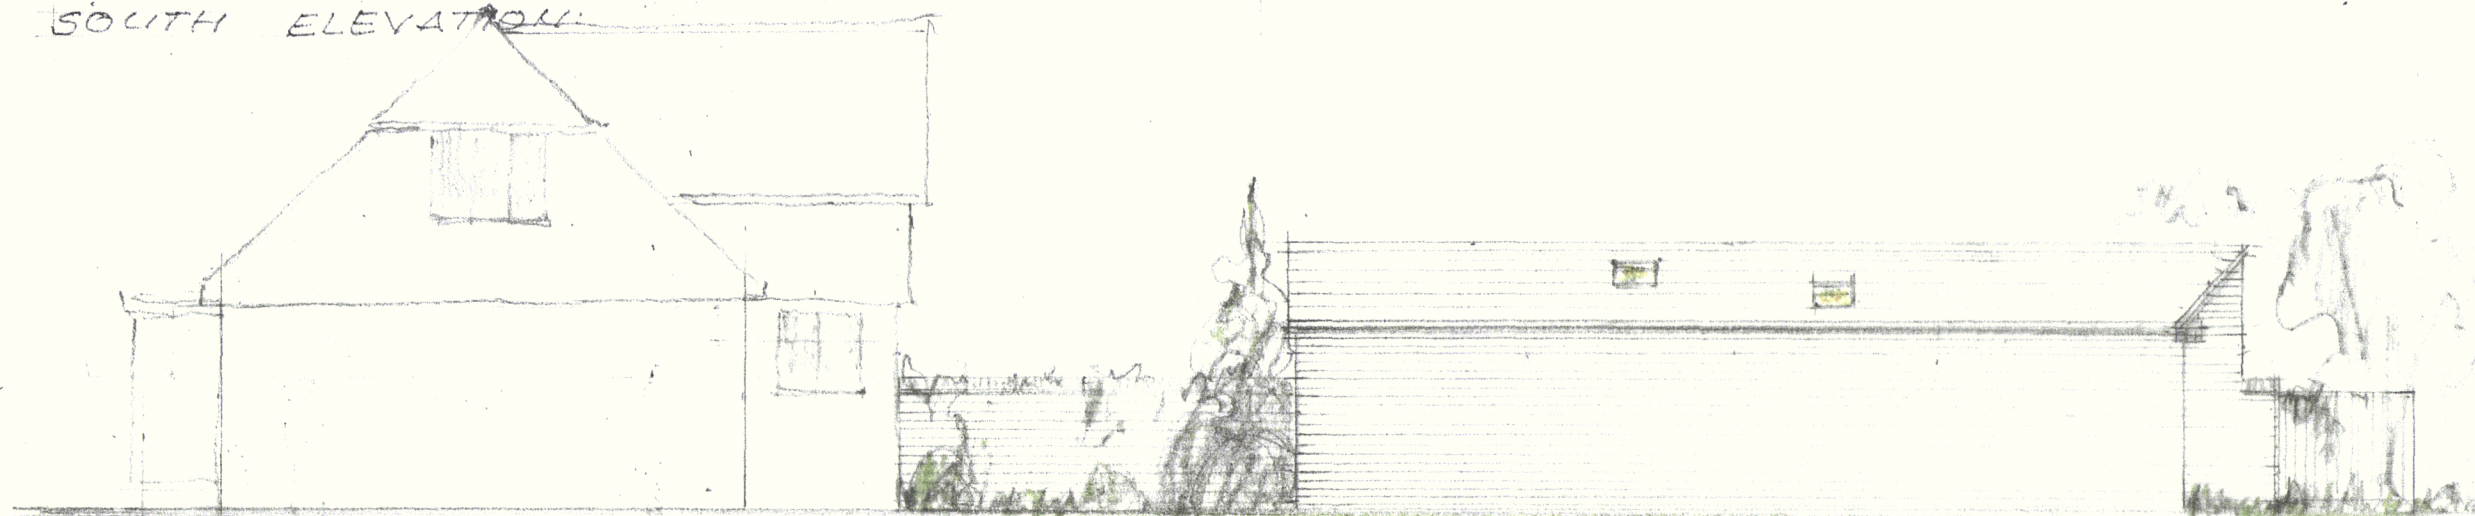

NORTH ELEVATION

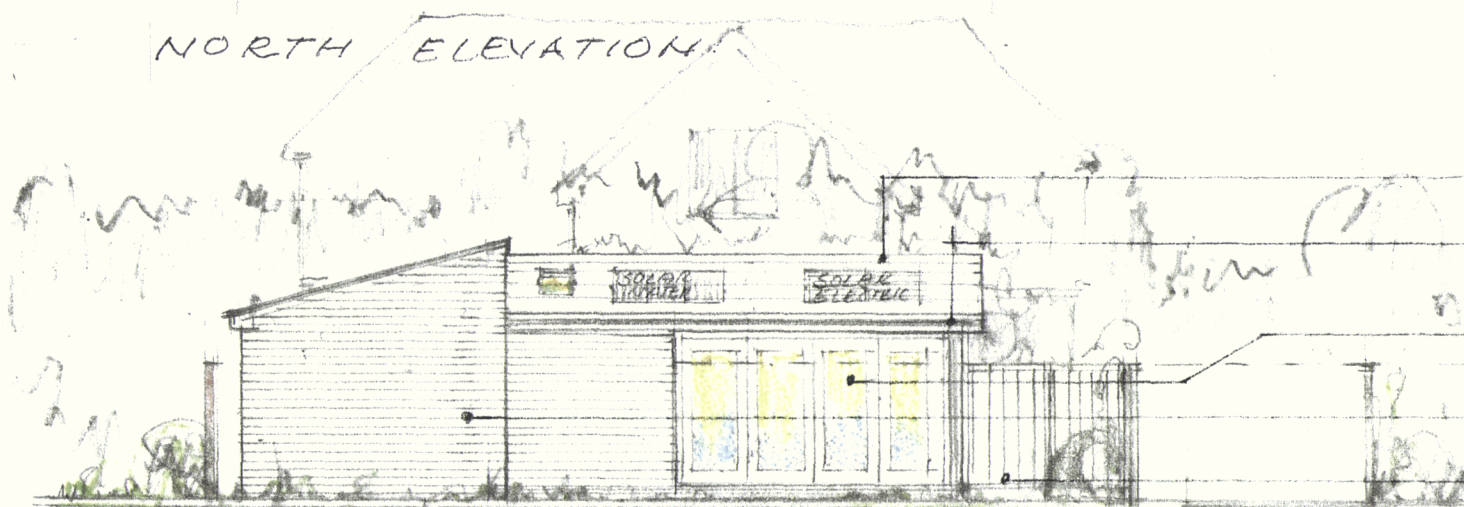

WEST ELEVATION

MATERIALS SCHEDULE:

ROOF: INTERLOCKING ROOF SLATES:
SLATE GREY:
R.W. GOODS WHITE PVC U. FACIA/SOFFITES
AND R.W. GOODS:

WINDOWS: ANTHRACITE COLOUR POWDER COATED
ALUMINIUM WINDOWS AND DOORS:

BRICKS: DARK BROWN/RED FACING BRICKS
WITH NATURAL MORTAR COLOUR

FENCING: STAINED BLACK TIMBER

SCALE 0 1 2 3 4 5

ELEVATIONS AS
PROPOSED

PROPOSED BUNGALOW AT
REAR OF 17 HASLENEVE GARDENS
HAYLING ISLAND: HAMPSHIRE
PO11 9 5D for MRS S. SHEA

SCALE: 1:100 @ A3:
DATE: JANUARY 2020.
DRAWING
NUMBER **421-4**

G.R. TOURNOFF: DARCH
58A, HEATH LAKE:
FARNHAM:
SURREY: GU9 0PR:
01252 715787.

EAST ELEVATION

