




52 Bath Road
EXISTING

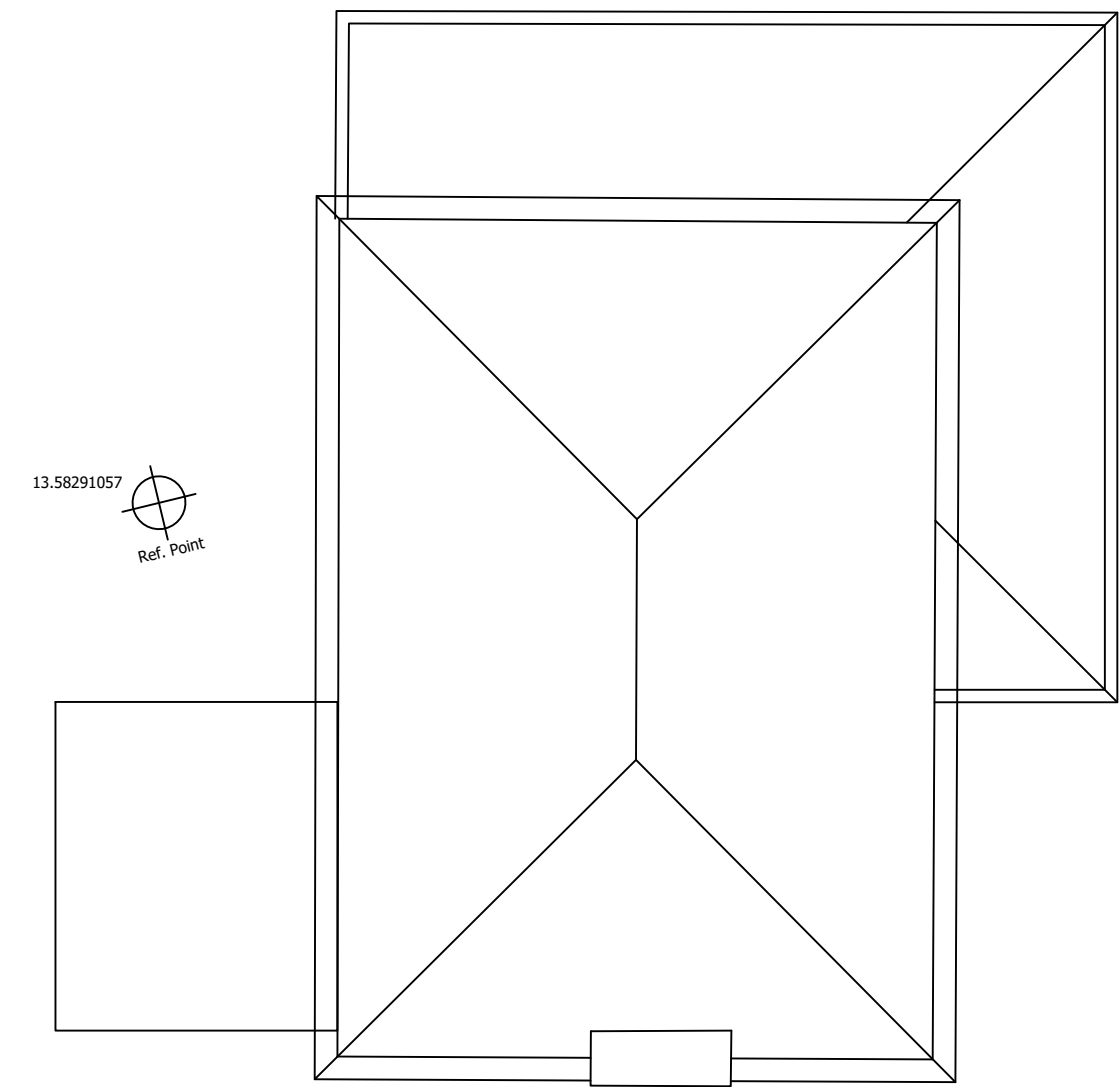

Roof Plan
[Existing]
scale 1_100

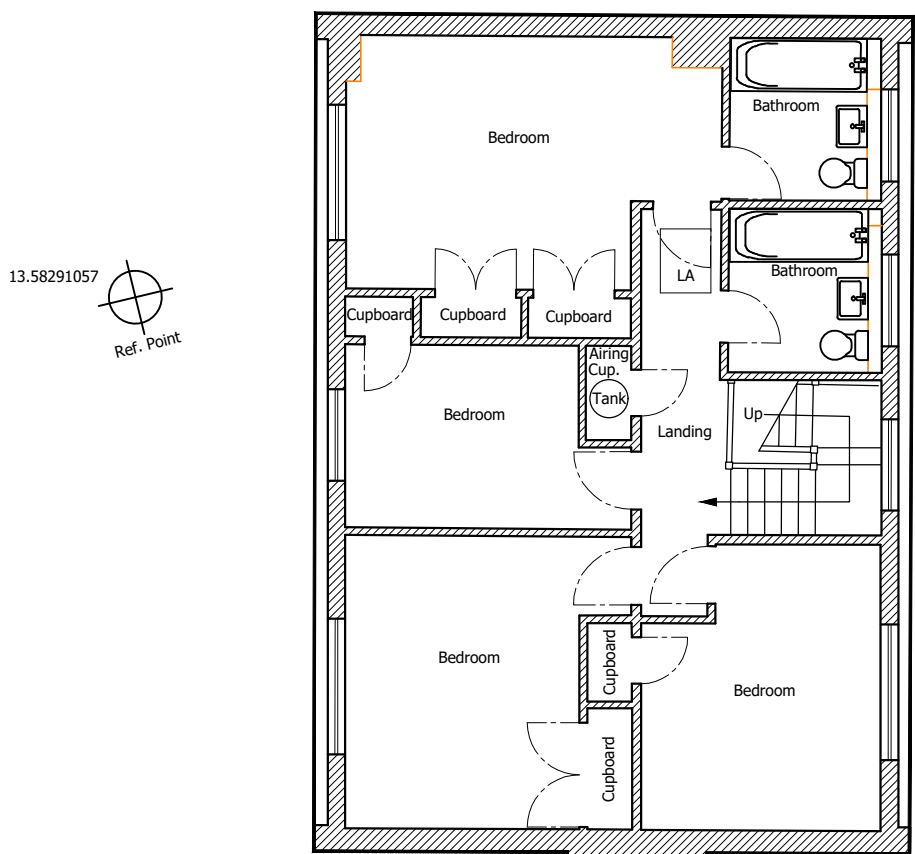


First Floor Plan
[Existing]
scale 1_100

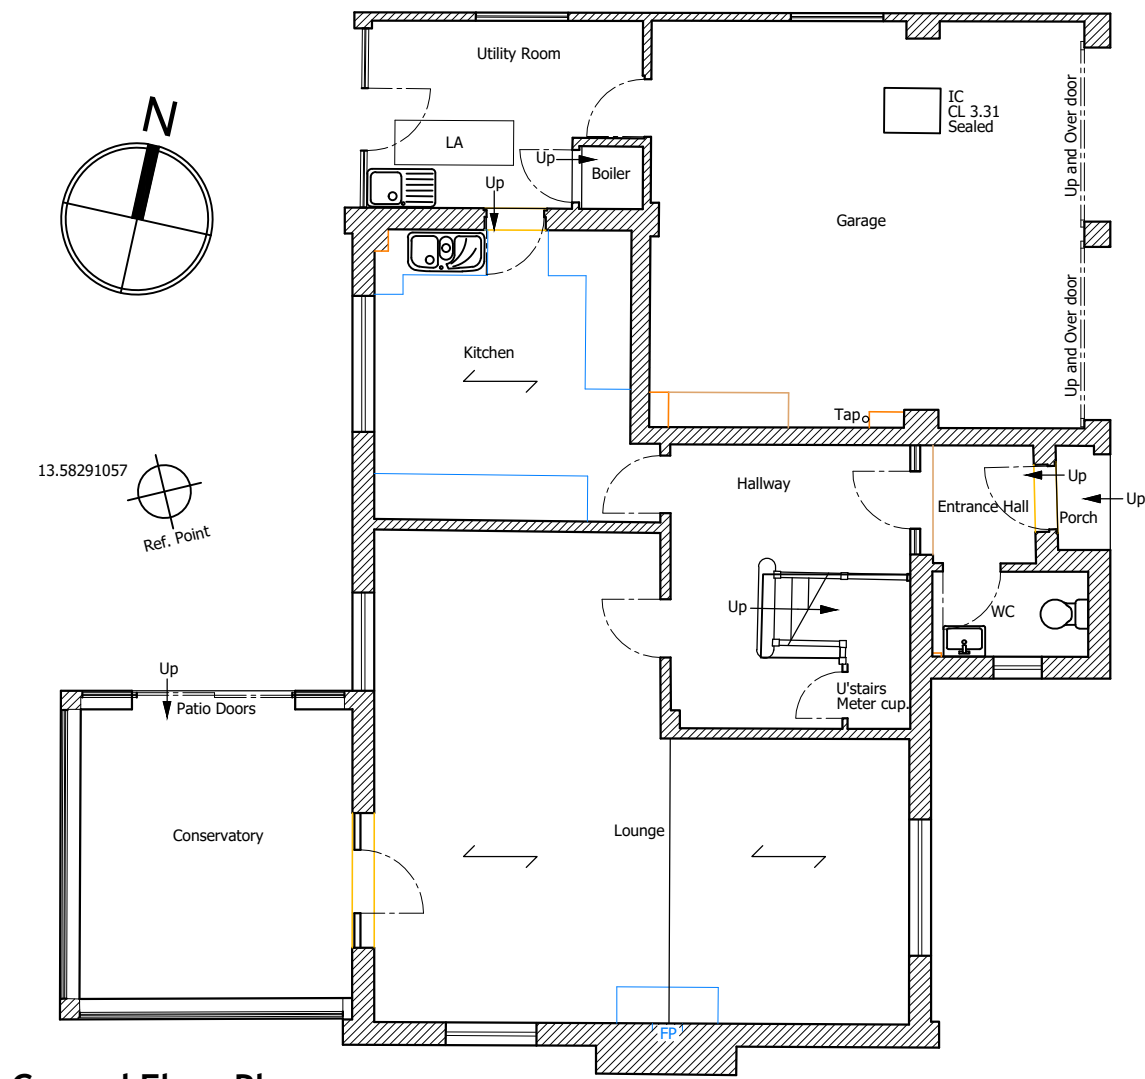

Ground Floor Plan
[Existing]
scale 1_100




East Elevation
[Existing]
scale 1_100

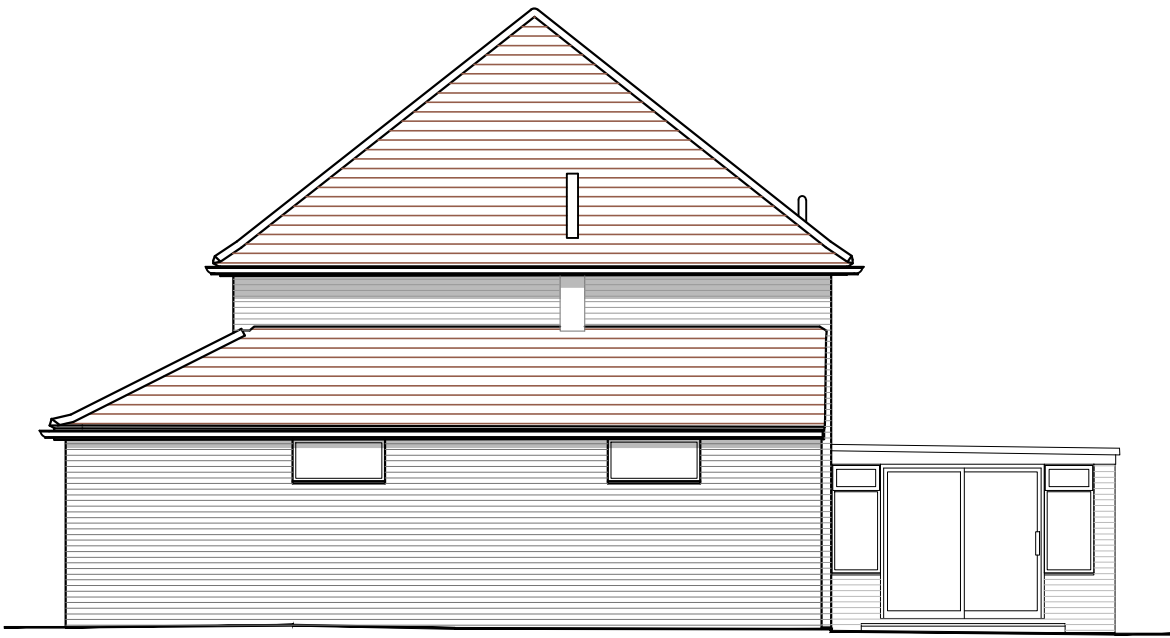


North Elevation
[Existing]
scale 1_100




West Elevation
[Existing]
scale 1_100

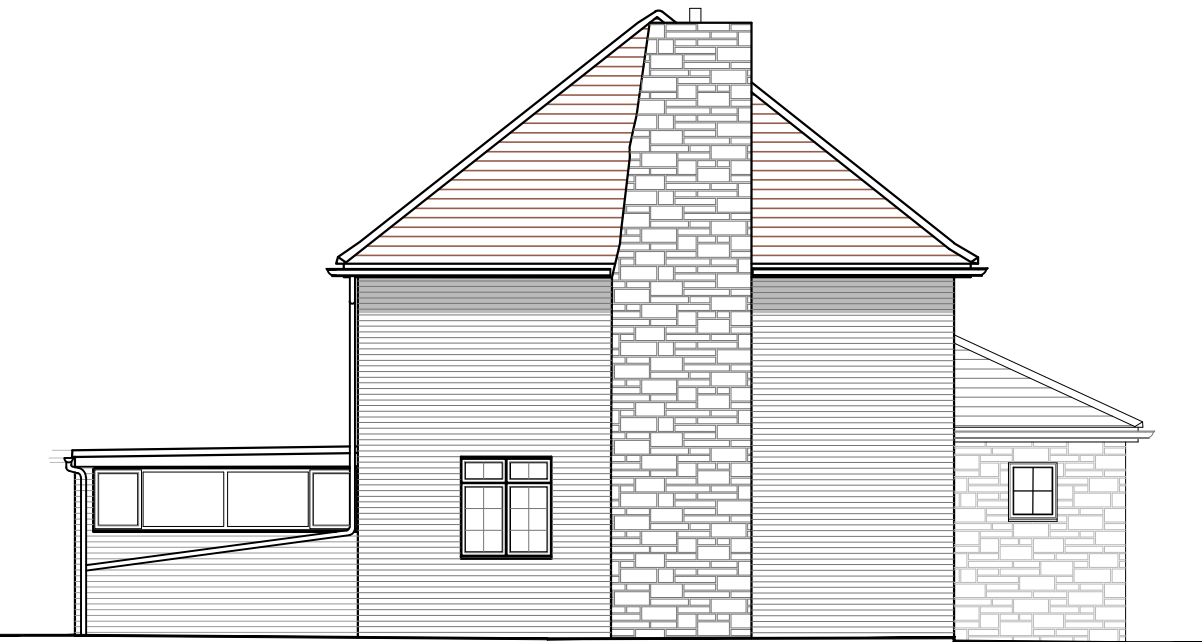


South Elevation
[Existing]
scale 1_100

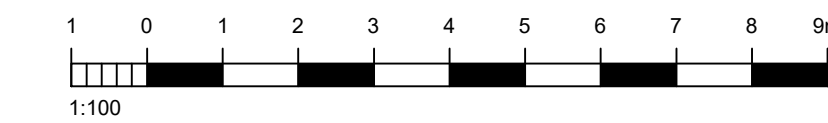


1:100

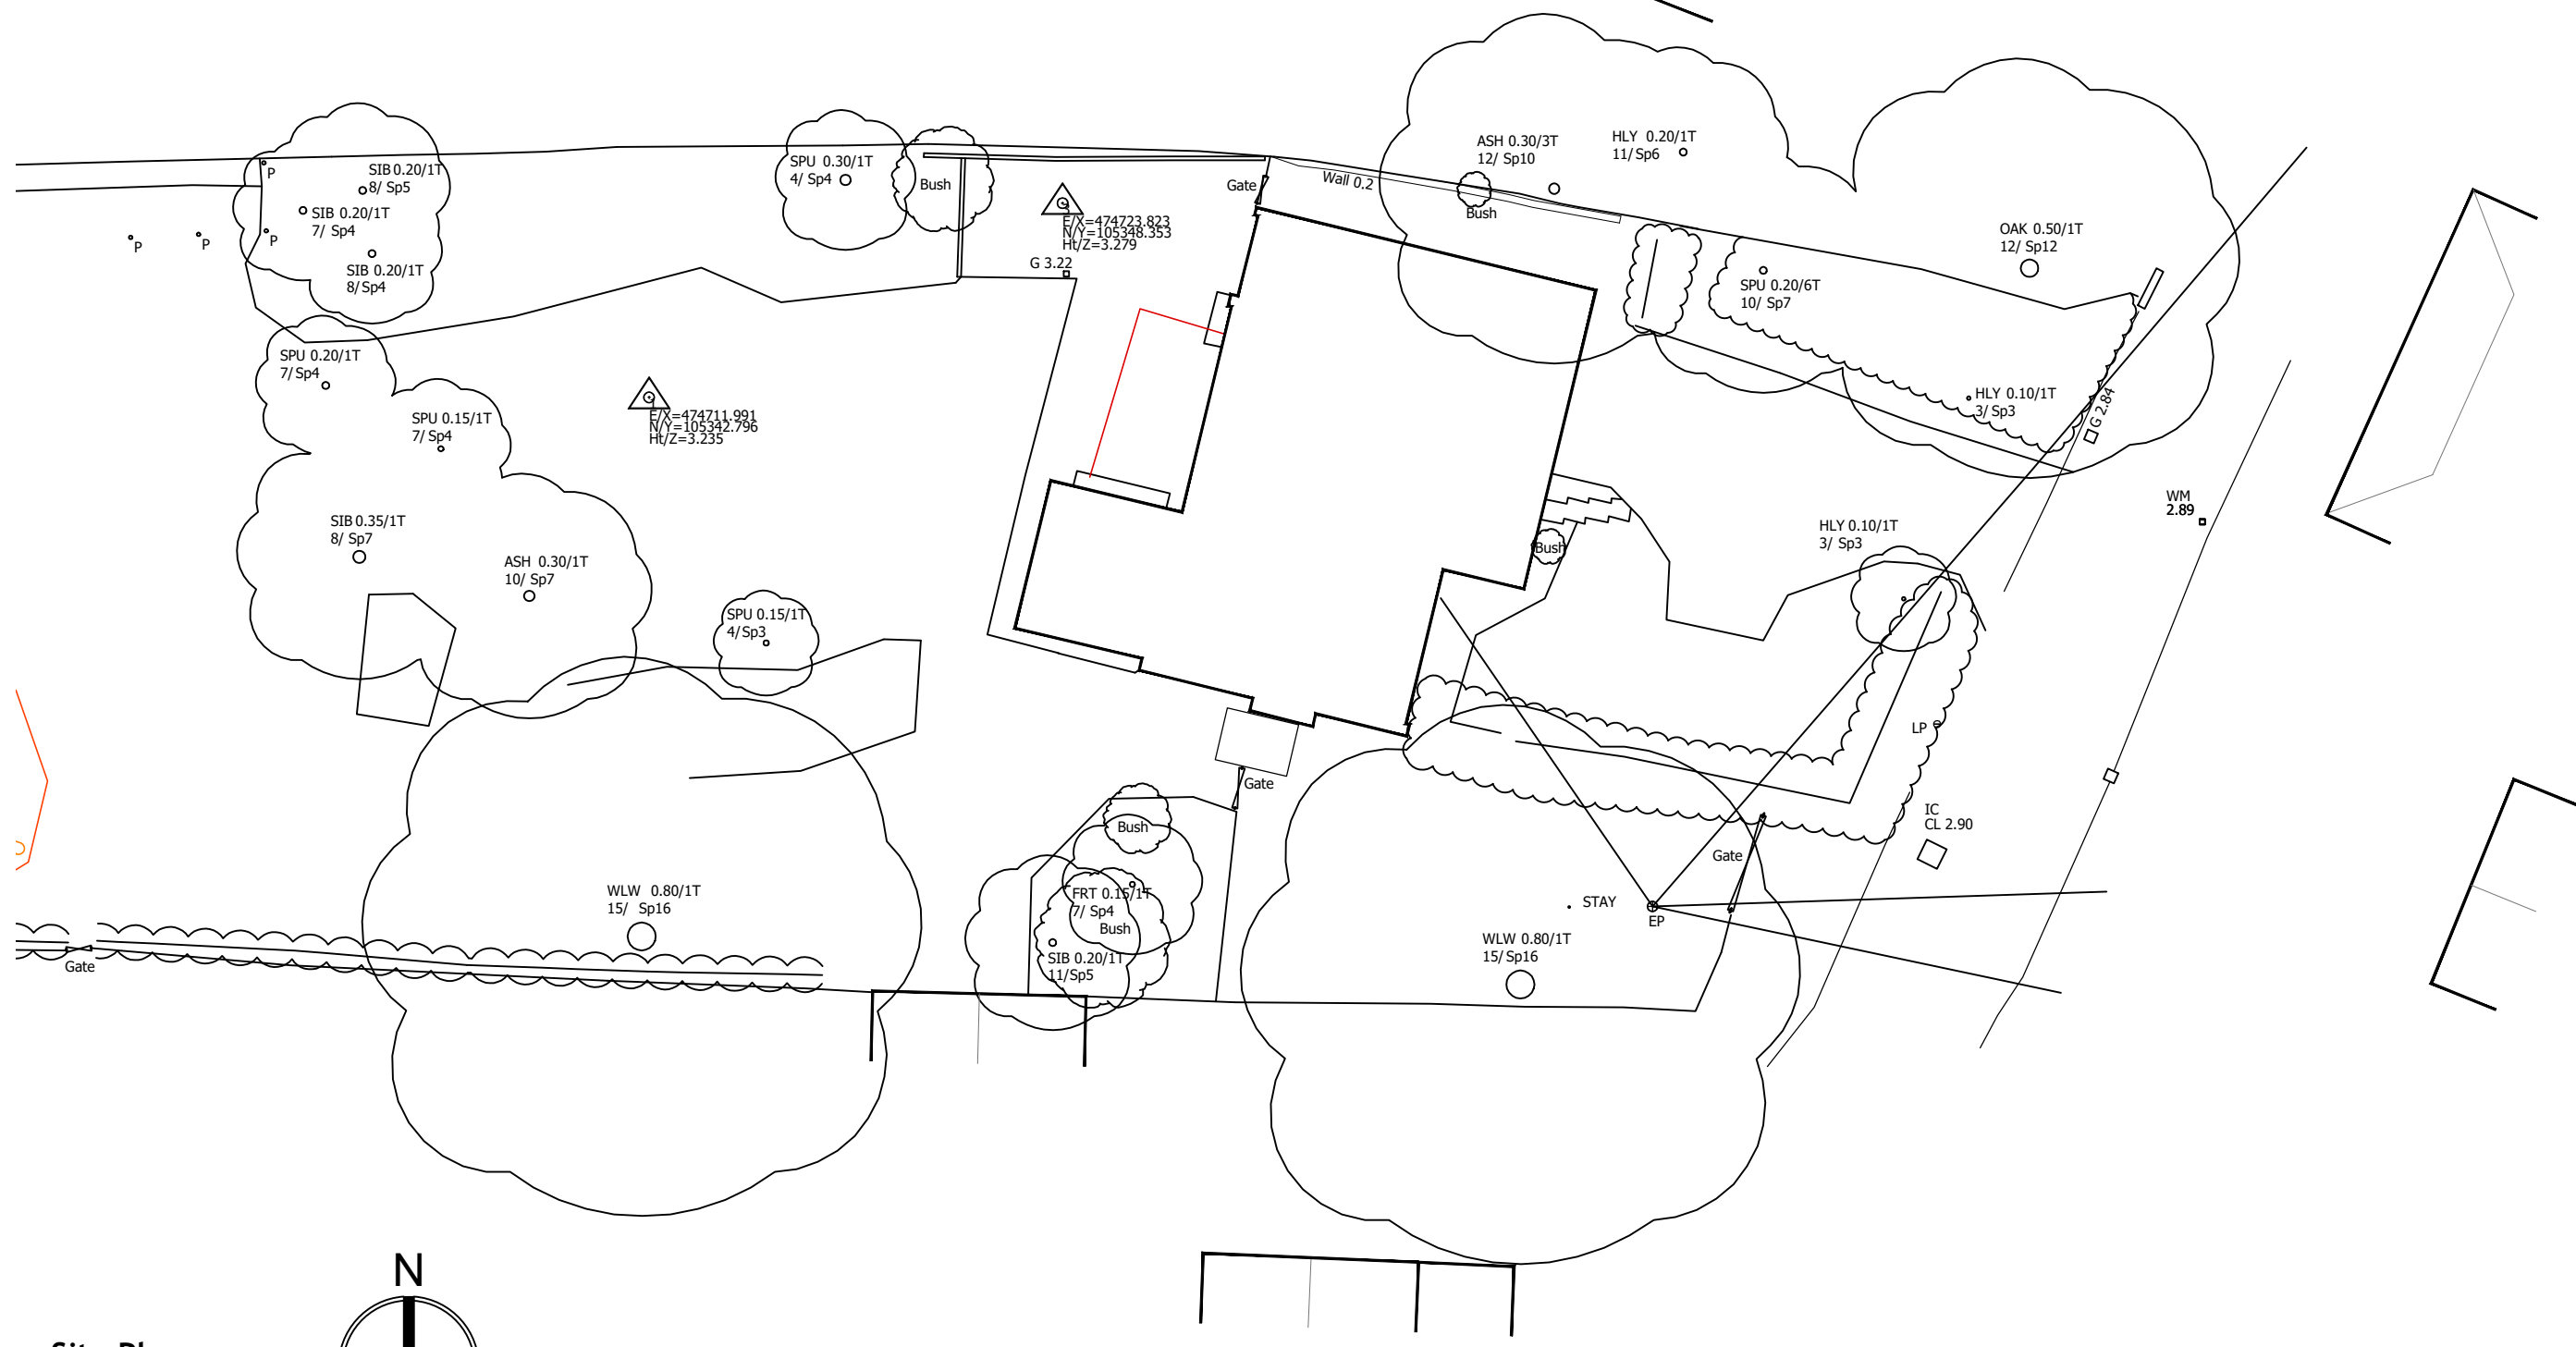

Site Plan
[Existing]
scale 1_200

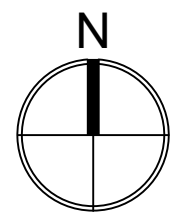


1:200

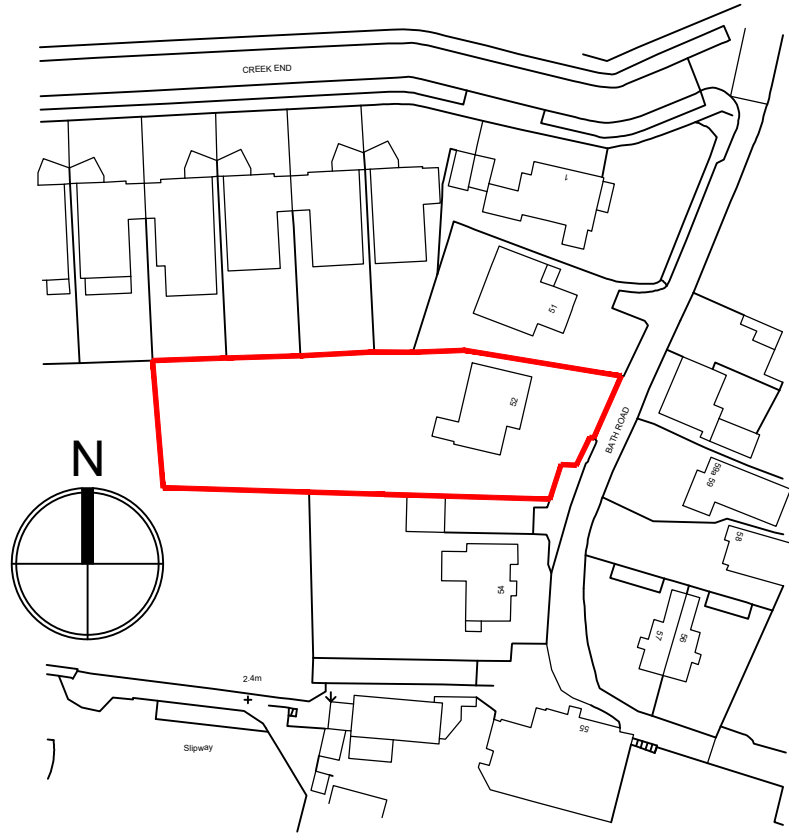


Location Plan
[Existing]
scale 1_1250


Ordnance Survey (c) Crown Copyright 2021.
All rights reserved.
Licence number 100022432

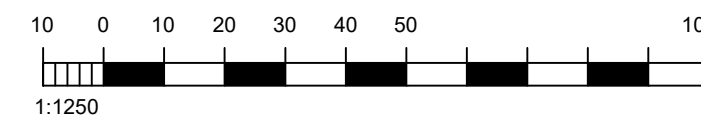

1:1250

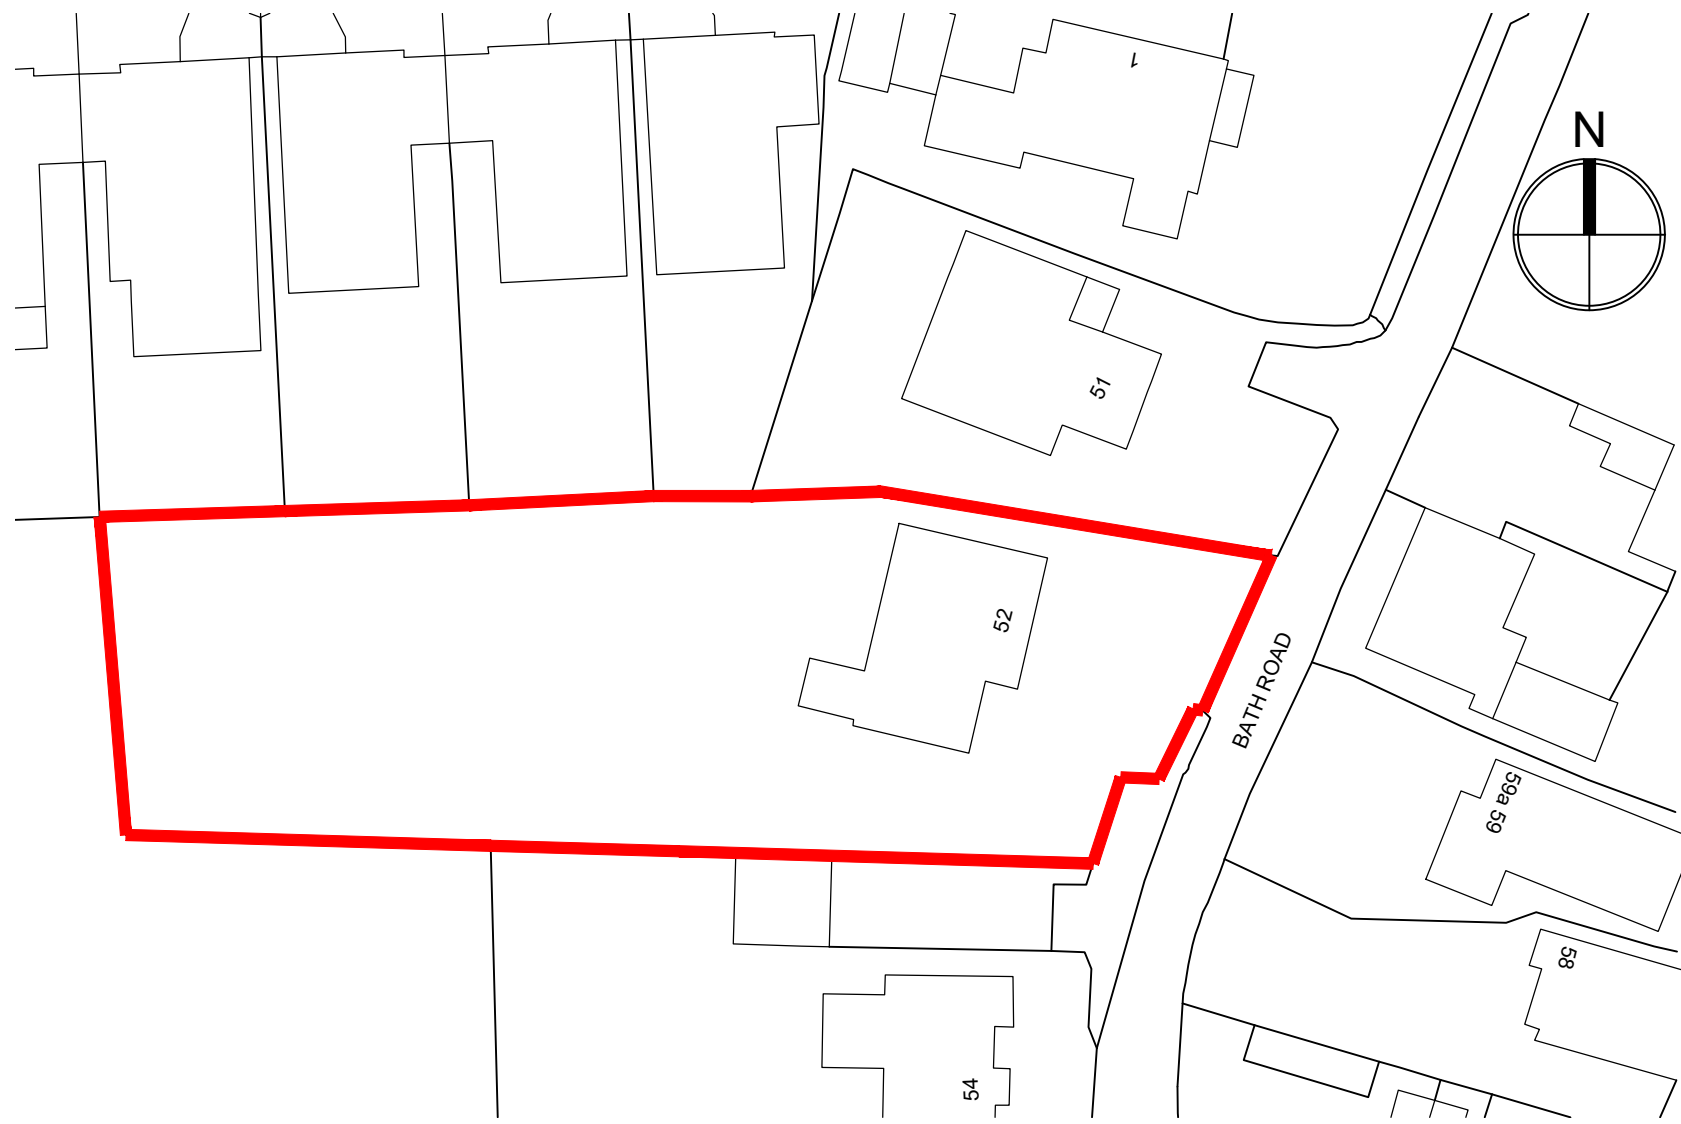

Block Plan
[Existing]
scale 1_500

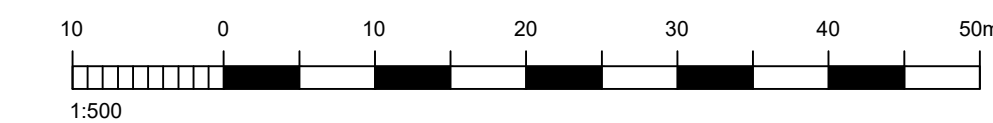

1:500

REV	DATE	AMENDMENT	DRAWN

hd
architects

Helyer Davies Architects Ltd
1 The Old Flour Mill,
Emsworth, PO10 7BT
01243 370 715
www.hdarchitects.co.uk mail@hdarchitects.co.uk

PROJECT
Address
52 Bath Road
Emsworth

DRAWING
EXISTING
Plans
Elevations
Site Information

SCALE
as noted @ A1

DATE JAN 2021 DRAWN NW / MH
DRAWING NUMBER 20052 - 01 REVISION *