



THIS DRAWING HAS BEEN PRODUCED FOR PLANNING PURPOSES ONLY, THIS IS NOT A WORKING DRAWING, FOR FURTHER INFORMATION CONTACT KALOTEC LTD.

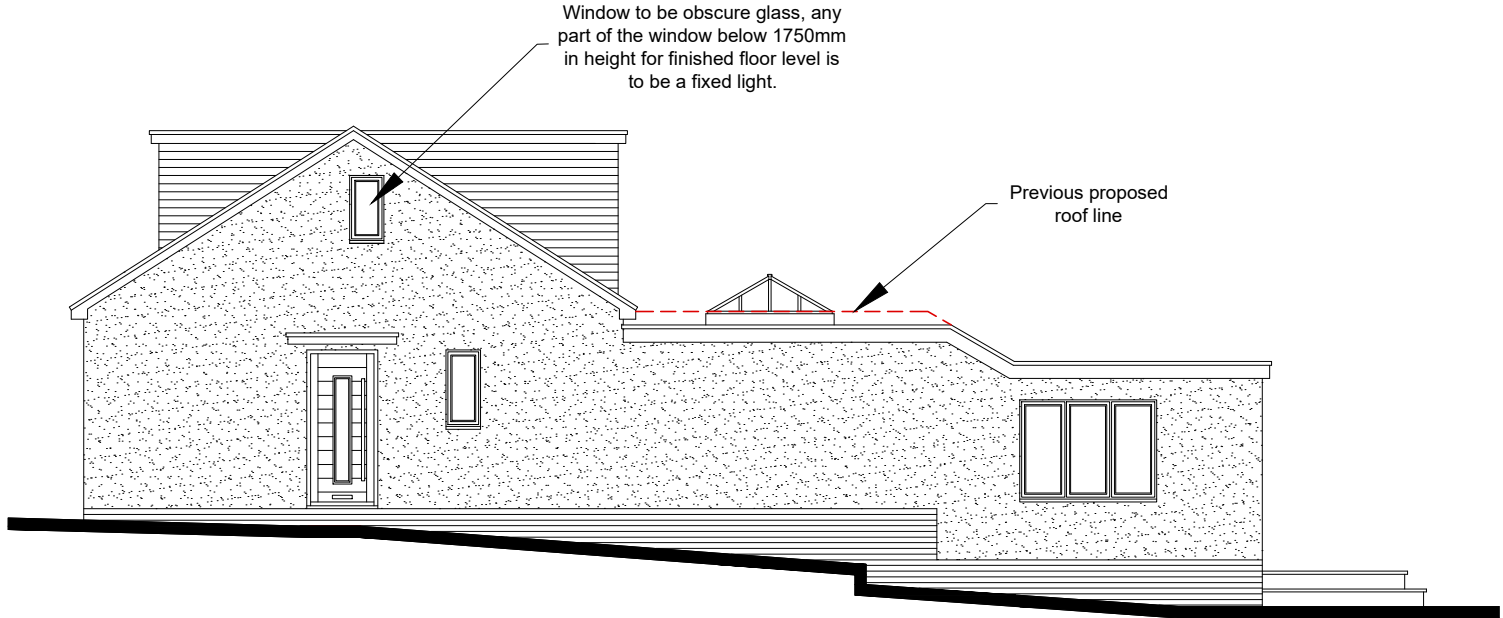


Proposed Front Elevation (Scale 1:100)




Proposed Side Elevation (Scale 1:100)

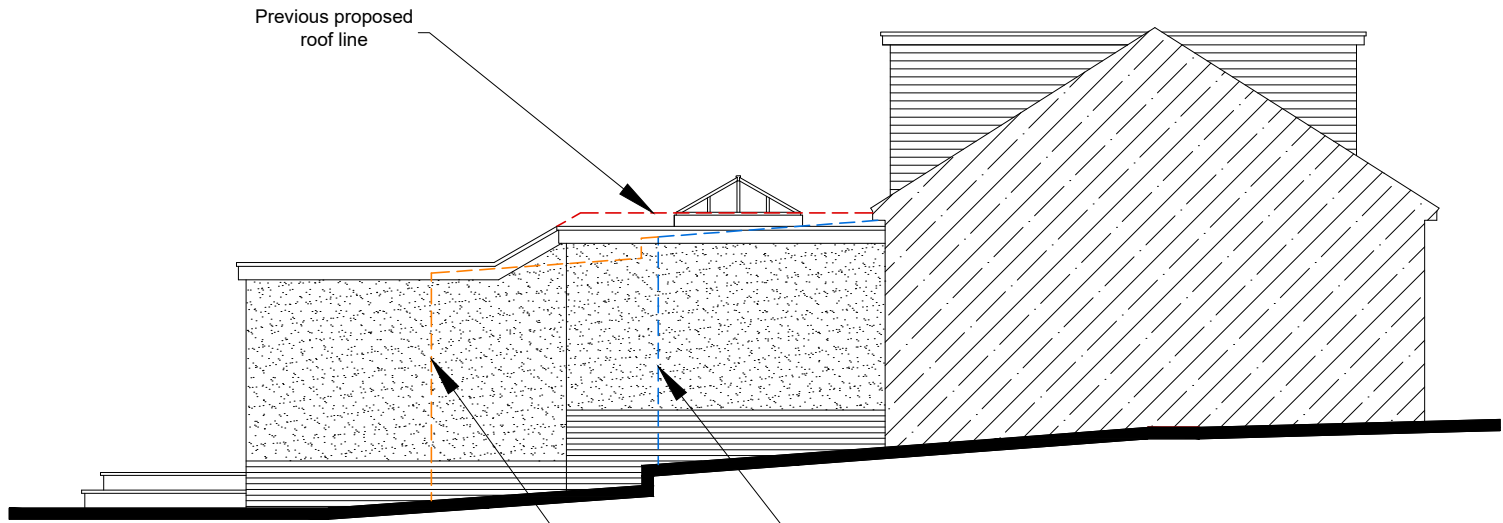

Proposed Side Elevation (Scale 1:100)

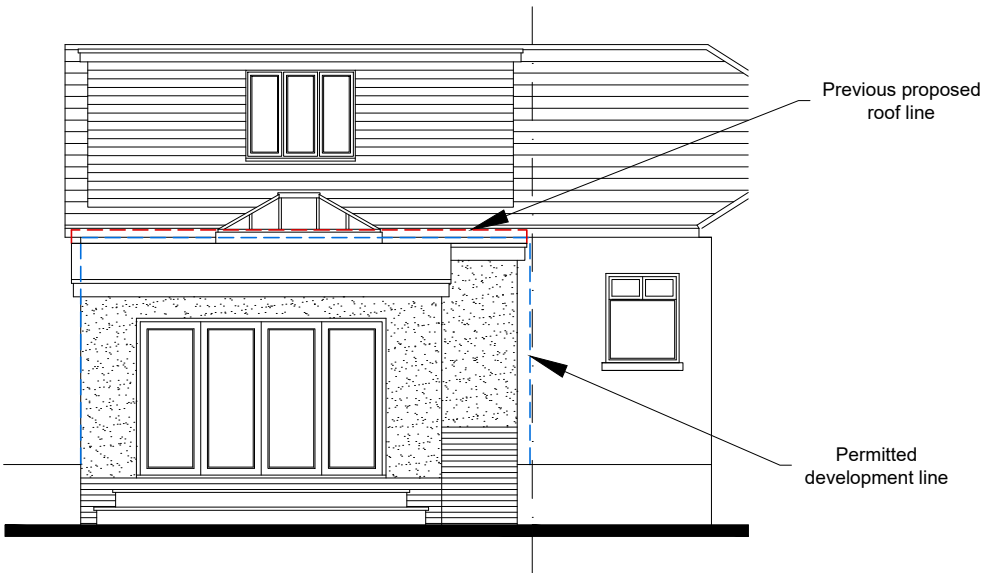

Proposed Rear Elevation (Scale 1:100)

 

Revisions:
A - Plans amended to address Planners concerns - 10.12.2020
B - Plans amended to address Planners concerns - 17.12.2020
C - Plans amended to address Planners concerns - 11.01.2021
D - Plans amended to address Planners concerns - 15.01.2021



Residential Development Solutions

CLIENT Mr A Fry		
SITE 7 Privett Road, Widley		
TITLE Loft Conversion & Single Storey Rear Extension - Proposed Elevations		
SCALE 1:100 (A3)	DRAWING NO. KALO-0248-05	REVISION D
DATE Oct 20	DRAWN CHECKED	
Kalotec Limited, Cams Hall, Fareham, Hampshire, PO16 8AB Telephone: 01329 227 424 Email: info@kalotec.co.uk Website: www.kalotec.co.uk		
COPYRIGHT © KALOTEC LIMITED		