




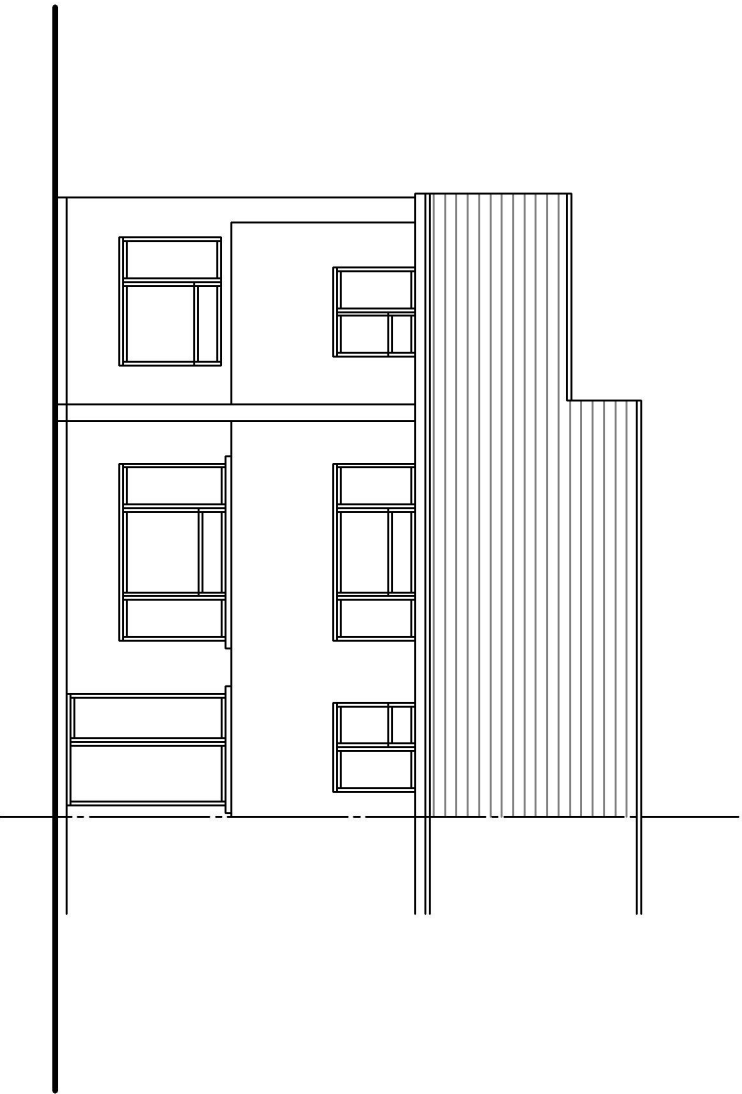

EXISTING FRONT ELEVATION
SCALE 1:100

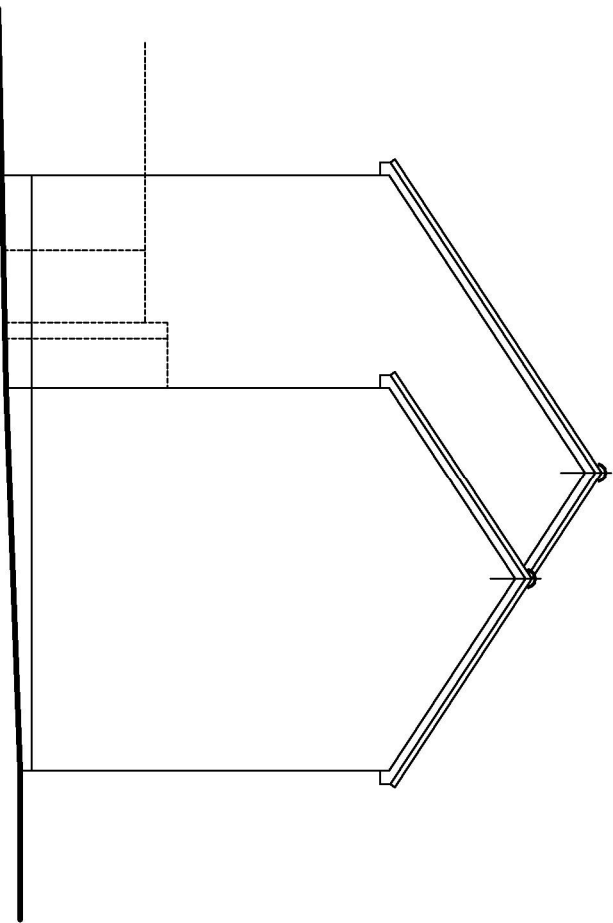

EXISTING SIDE ELEVATION
SCALE 1:100

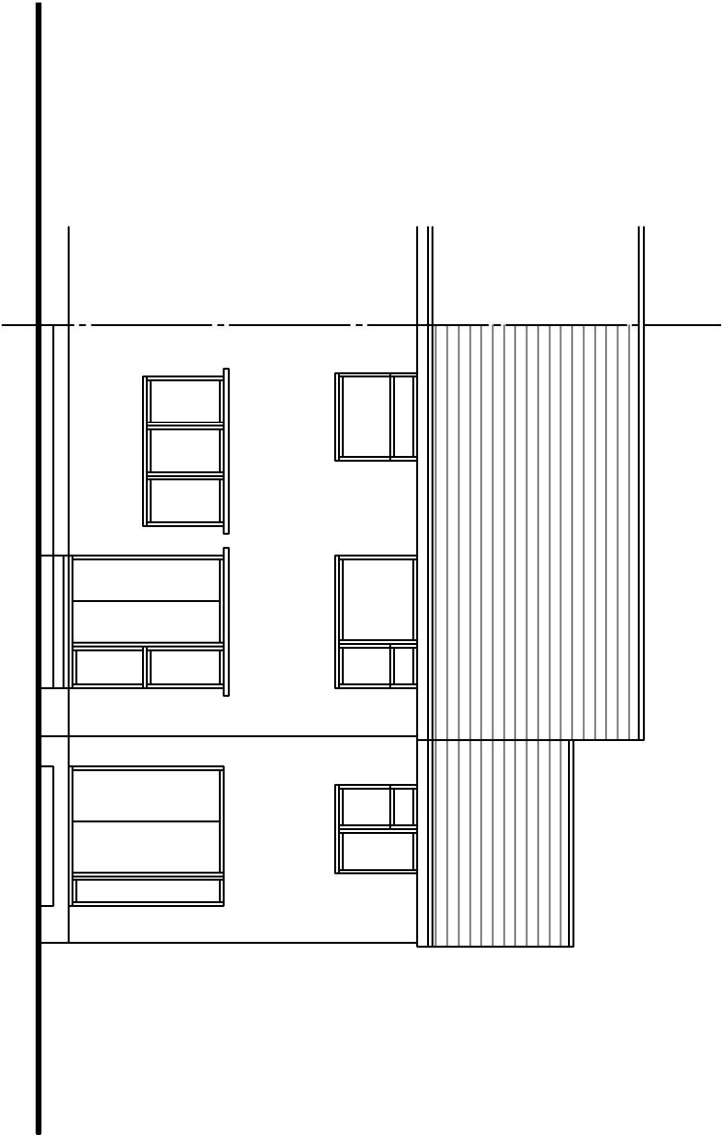

EXISTING REAR ELEVATION
SCALE 1:100

Note: Do not Scale from this Drawing (except for planning approval). All dimensions are in millimetres and to be checked on site. All Dimensions relating to subcontractors or suppliers work must be checked and agreed between the main contractor and the sub-contractors and suppliers.					
DRAWING TITLE - EXISTING SURVEY - EXISTING ELEVATIONS		DATE -	Jul 2020		
		DRN -	CHK -	DRAWING REF -	Rev
		gp	-	20166 EX102	
CLIENT - Mr & Mrs Quayle, 13 Hurst Green Close, Waterlooville, Hants.					
		Gavin Page BA(hons) tel. 07747 011252 email. gavin.page77@gmail.com			
		grp architectural design			