



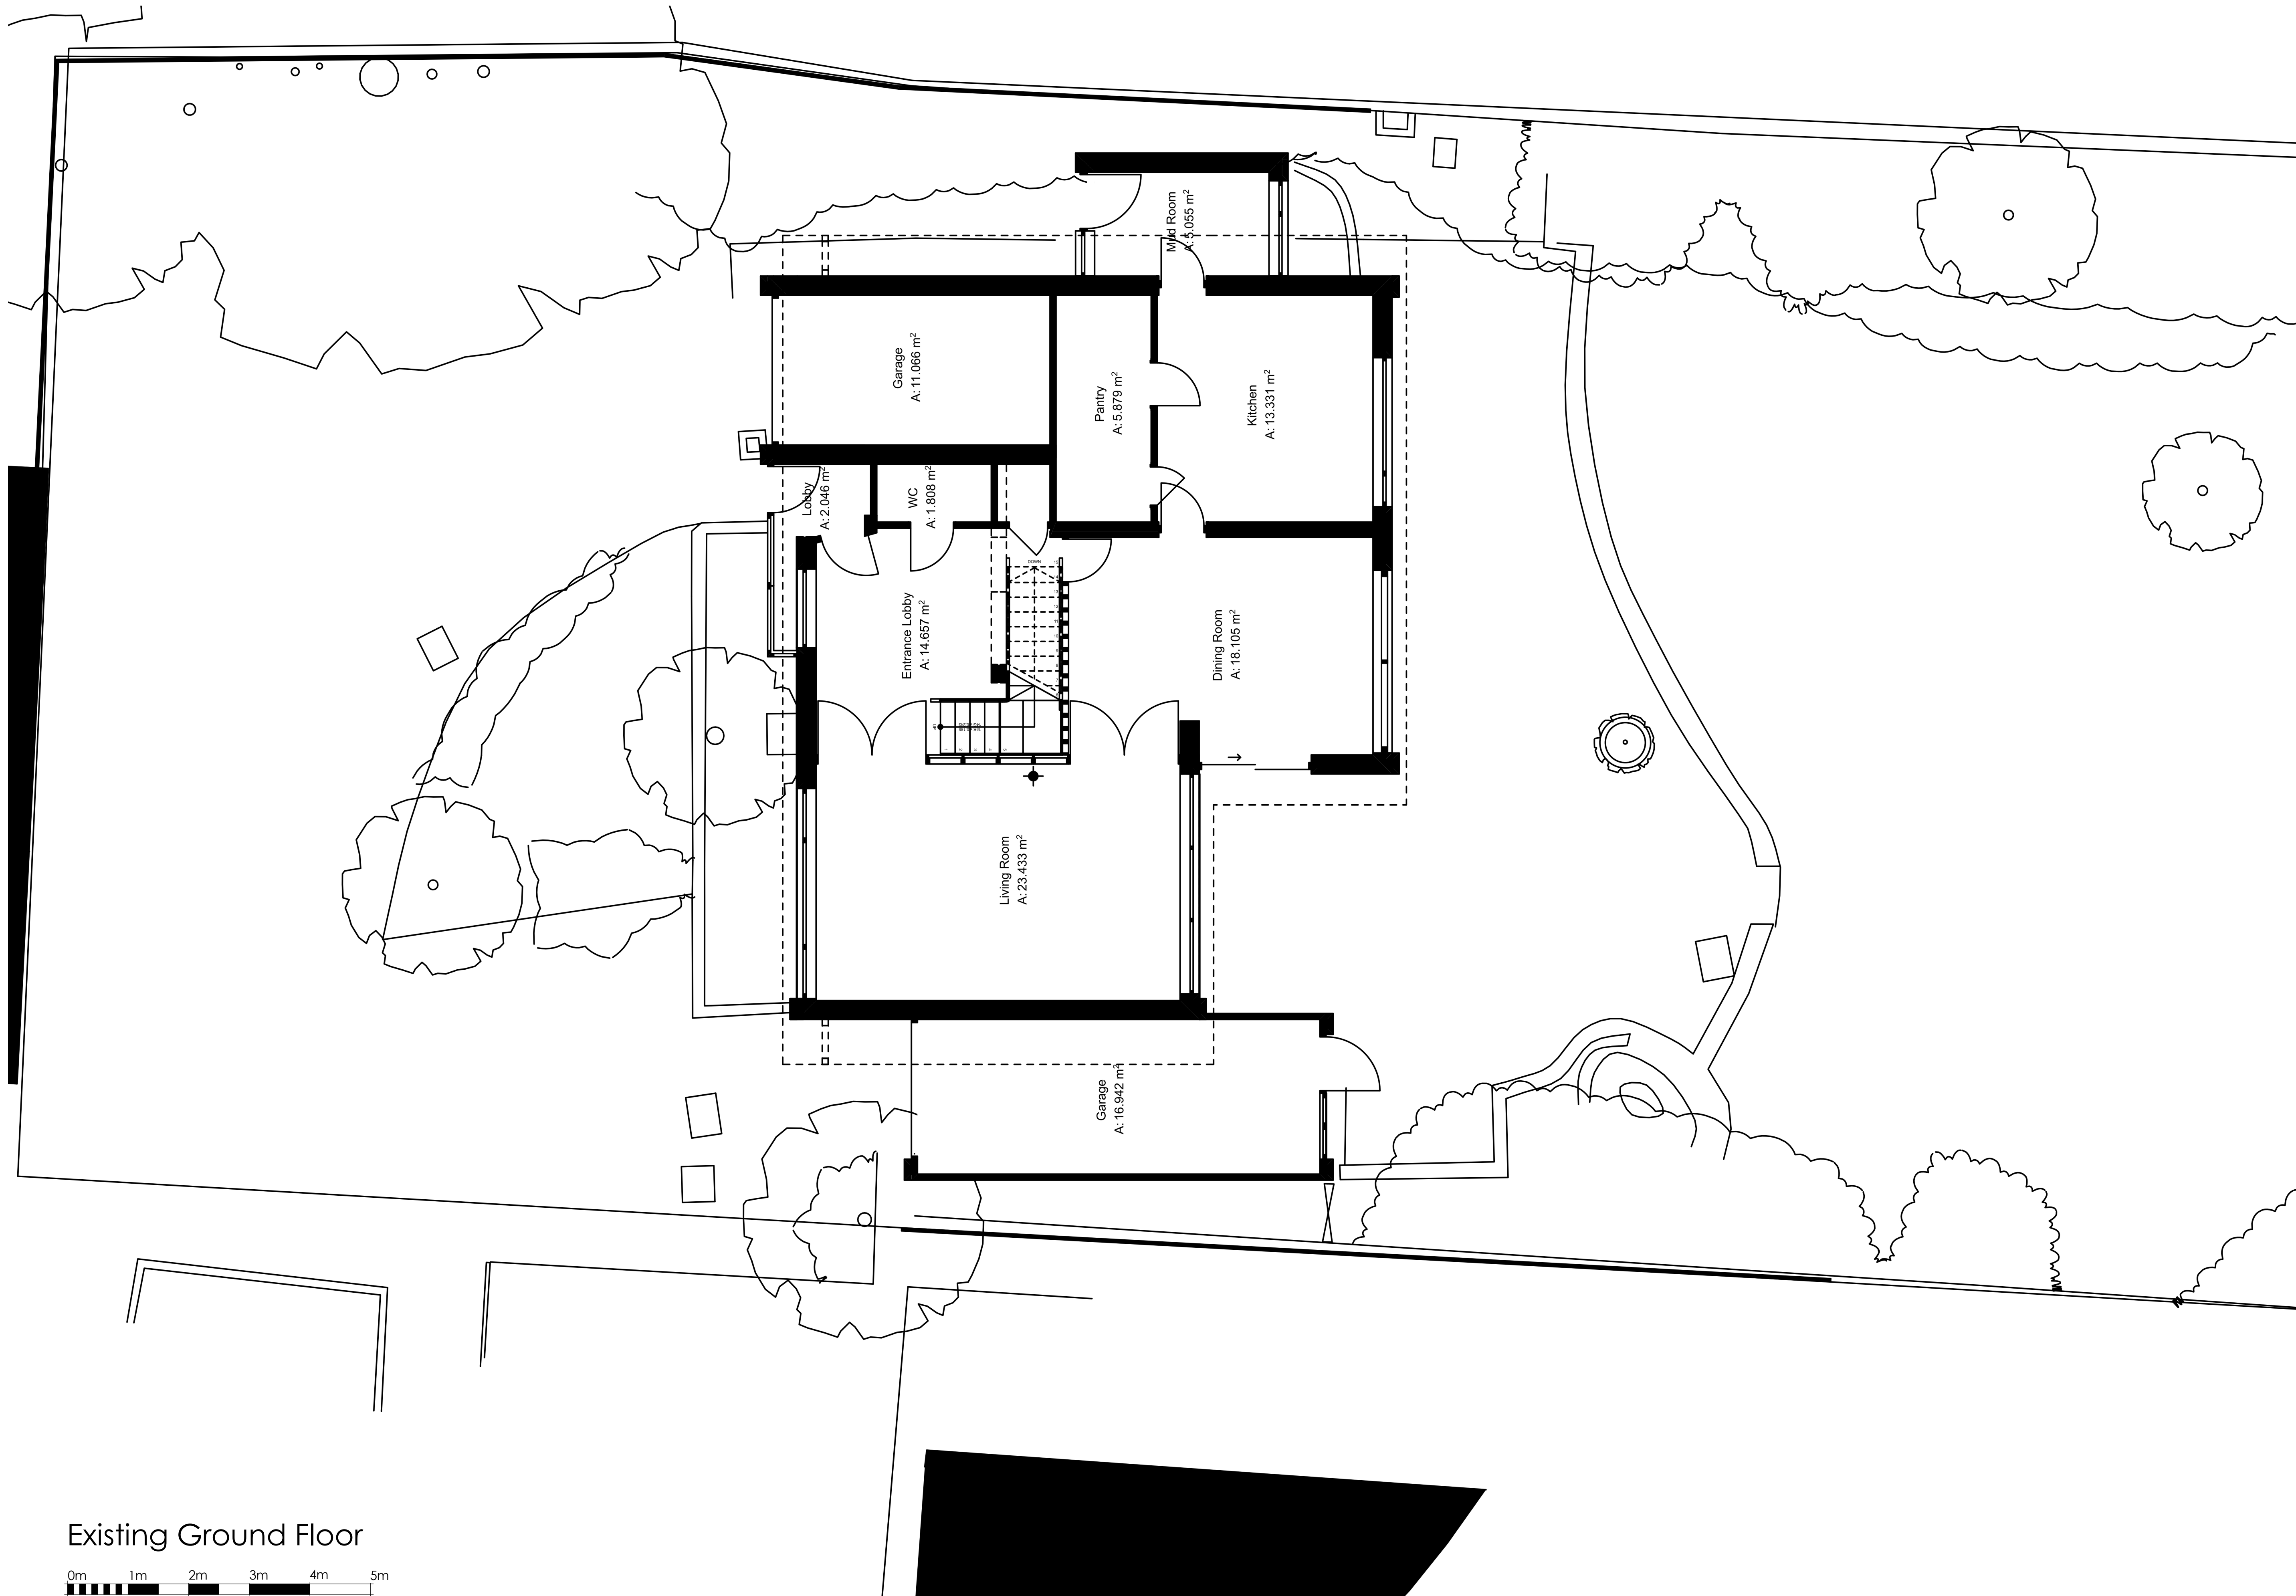

Existing Ground Floor

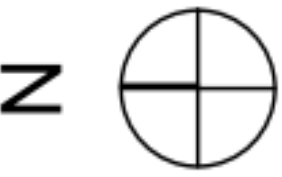

1:50 @ A1

P03 Planning Issue	04.03.2021
P02 Pre App Issue	27.01.2021
P01 Frozen Layout	09.12.2020
Revision	

Project No.
200207

Project Title
52 Maisemore Gardens
Rear Extension & Refurbishment
Works

Drawing Title
Existing Ground Floor Plan

Drawing No.	Rev
200207-CHK-XX-00-DR-A-2000	P03

Drawing Date	Scale at A1
Dec 2020	

Drawn By	Checked By
TB	AW

Status
RIBA Stage 01/02