



Figured dimensions only are to be used. All dimensions to be checked onsite. Differences between drawings and between drawings and specification or bills of quantities to be reported to the PRC Group.

The copyright of the drawings and designs contained therein remains vested in the PRC Group.


Revisions: Drawn/Chkd: Date:

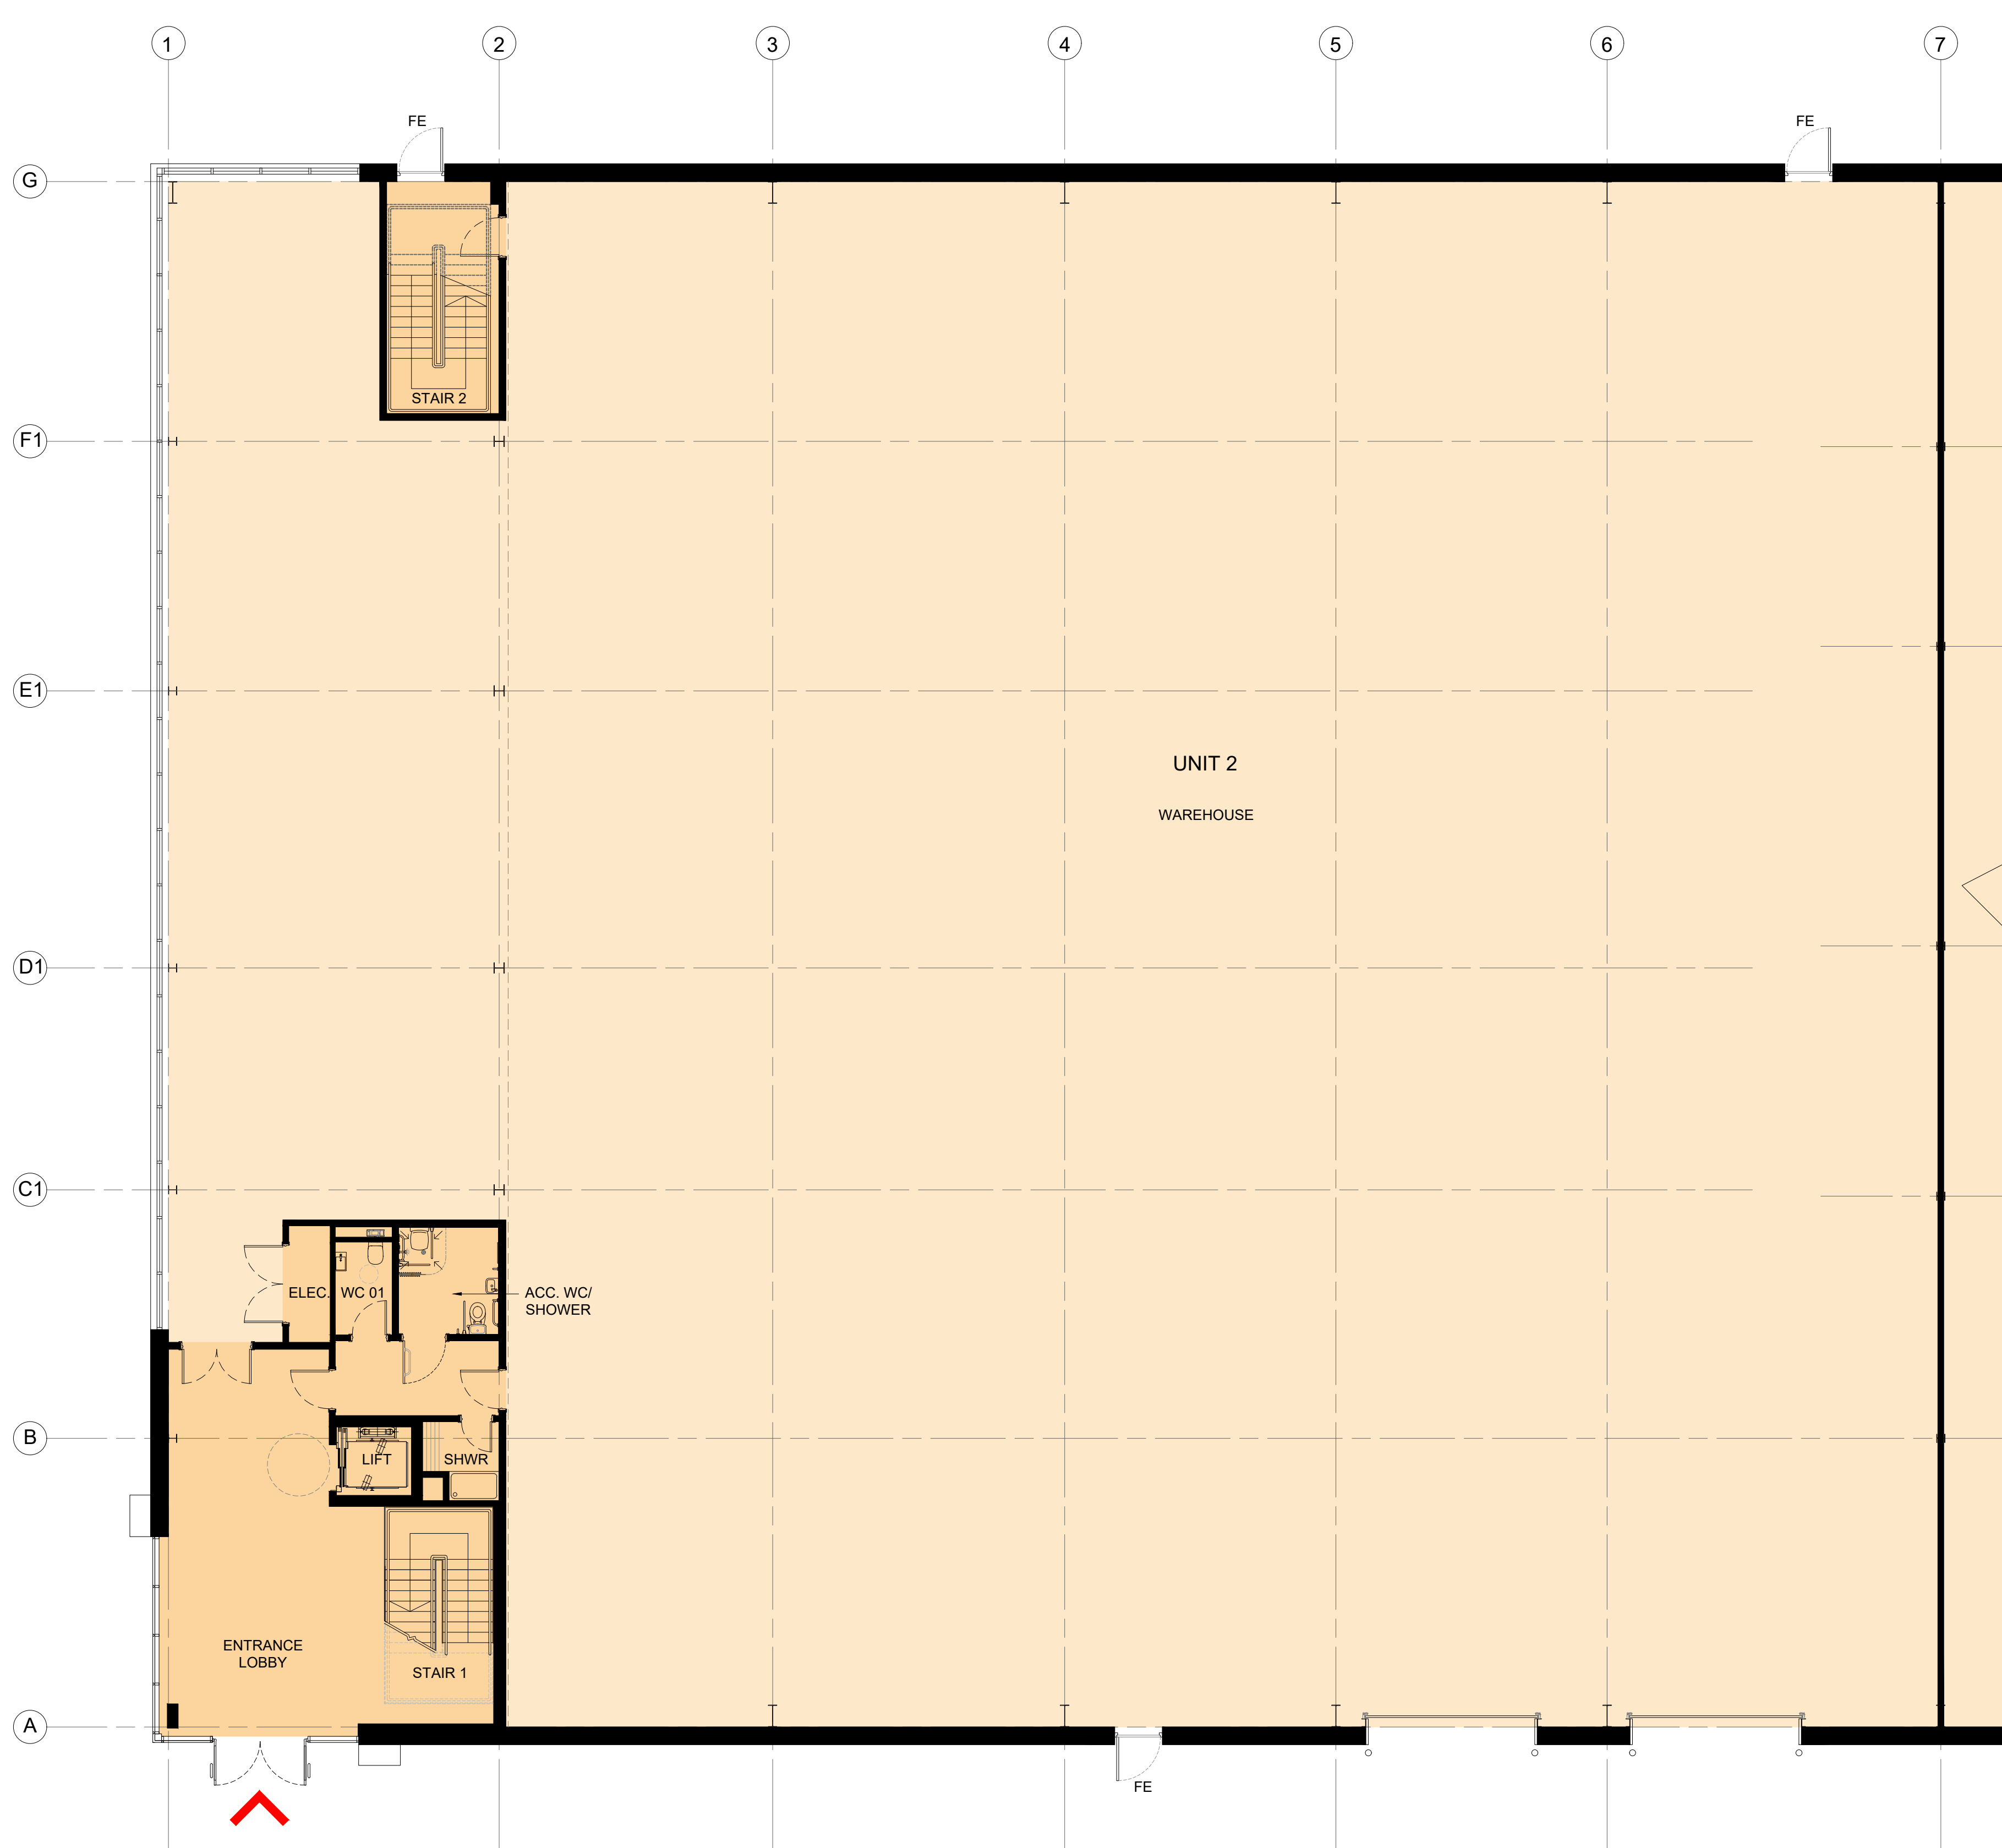

UNIT 2 GROUND FLOOR

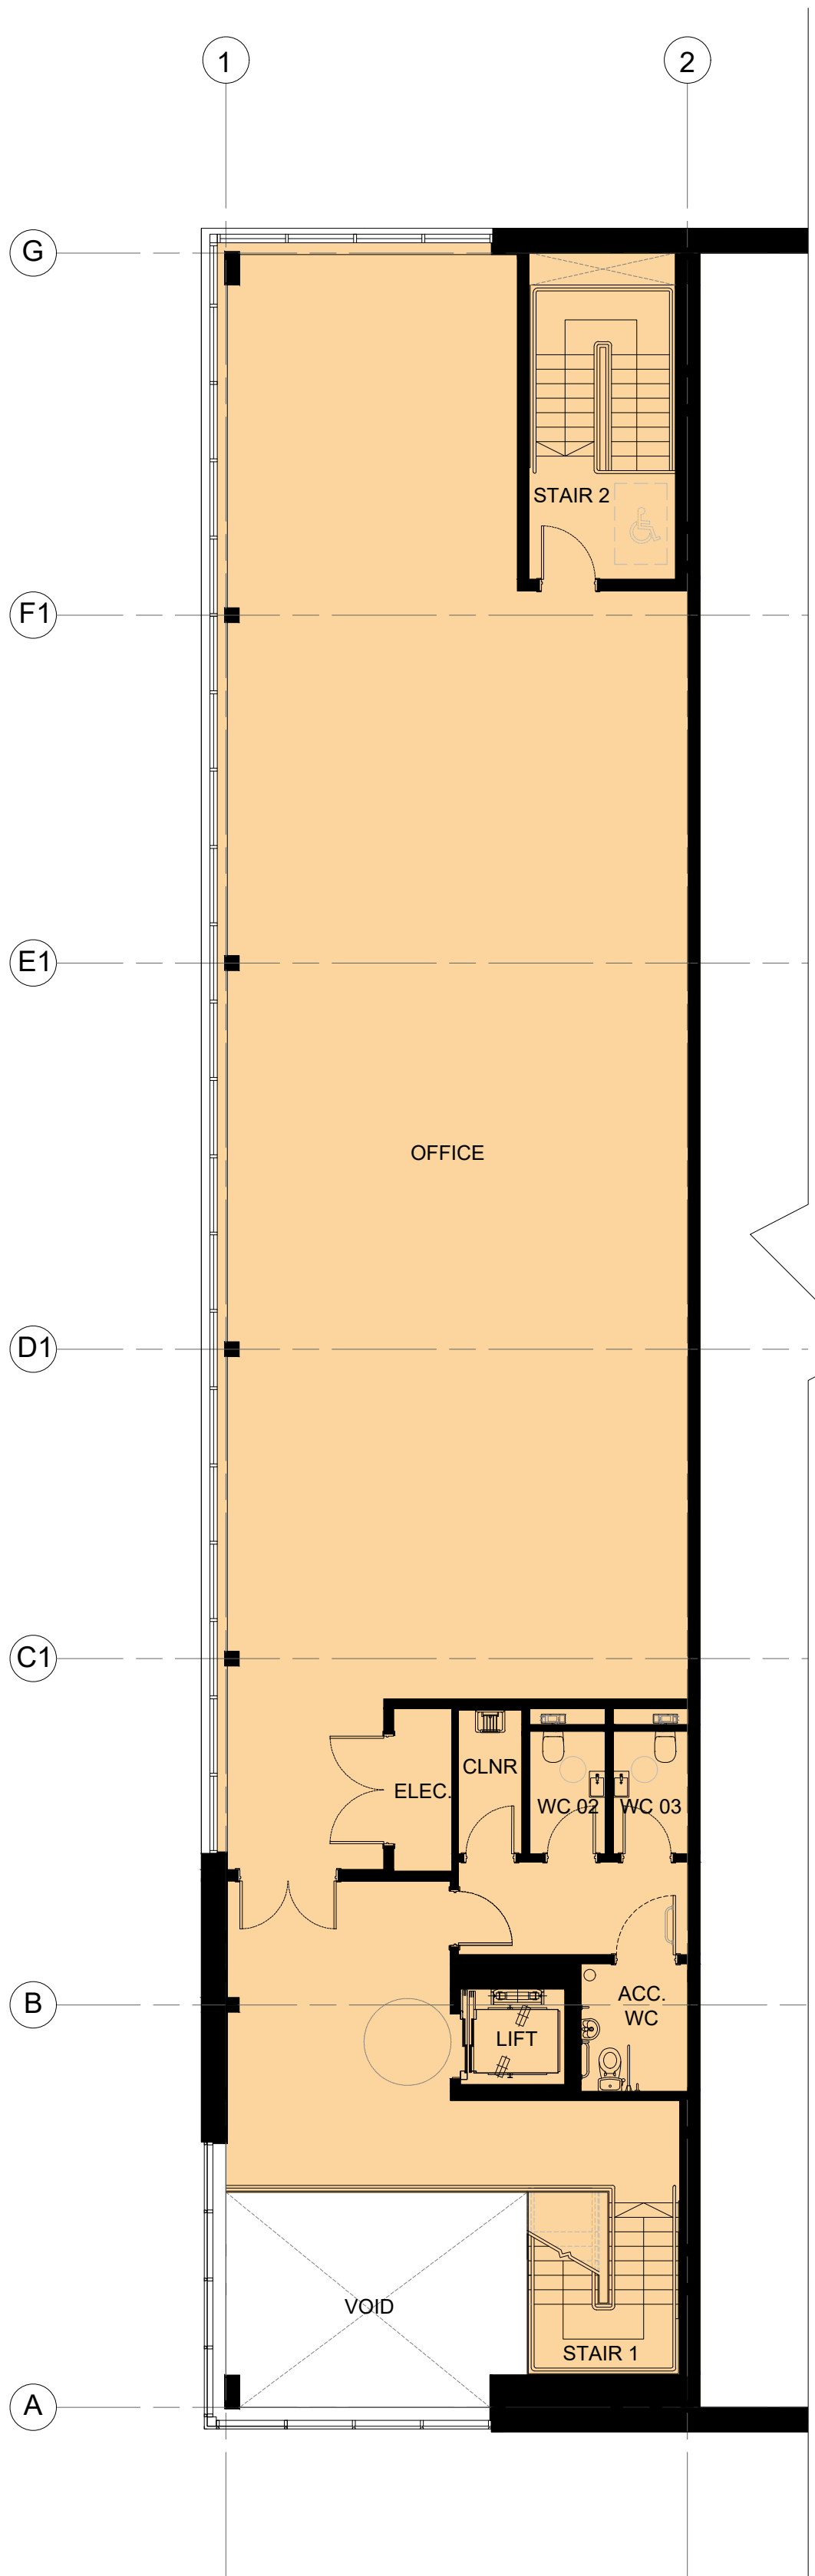

UNIT 2 FIRST FLOOR

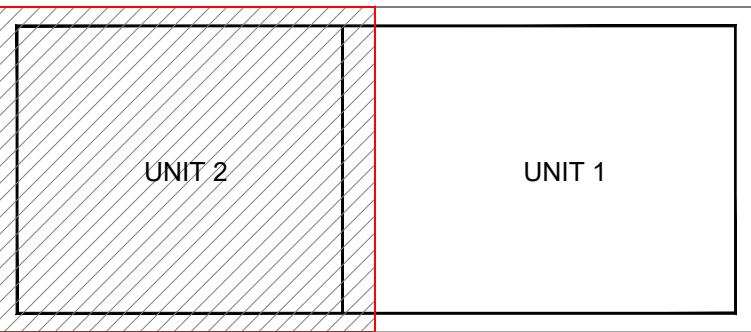

INDICATIVE KEY
1:1000

UNIT 2 GEA	
GF	1,635 m²
FF	309 m²
Total	1,944 m²

Client:
XLB PROPERTY LTD &
HAVANT S.a.r.l. (Luxembourg)



Project:
LANGSTONE TECHNOLOGY PARK
HAVANT

12 Warren Yard,
Warren Park,
Milton Keynes,
MK12 5NW
01908 305 246

info@prc-group.com
www.prc-group.com

Drawing Title:
PROPOSED FLOOR PLANS
UNIT 2
GROUND AND FIRST FLOOR

Scale @ A1: 1:100
Checked by: ME
Date: MAR 21

Job No: 11319
Stage: Drawing No: Rev: PL 011

Issue Status:
Construction ☐ Preliminary ☐
Information ☐ Approval ☐
Tender ☐

Architecture
Planning
Master Planning
Urban Design
Interiors
Landscape

Offices
Woking
London
Milton Keynes
Warsaw

PRC Architecture & Planning

