





EXTERNAL FINISH	
150	RE RENDER
10 ST0 acrylic render – StoTherm Classic K, finish: StoIt acrylic K1.0, colour: StoColor System–off white/37207<-TBC	
140 thermal insulation – Sto–EPS Board	
BPG GLASS	
– Back painted glass, colour: black	
GL1 WINDOWS	
Aluminium Minimal Windows Sliding Door System, structural glass, double glazed, colour: bronze – black	
GL2 WINDOWS	
Aluminium Windows Sieger 30 System or similar, structural glass, double glazed, colour: bronze – black	
FL1 PARAPET FLASHING	
– aluminium flashing, powder coated aluminium coping system, colour: white	
FL2 PARAPET FLASHING	
– aluminium flashing, powder coated aluminium coping system, colour: black	
DO ENTRANCE DOOR	
– hardwood timber door	
FE CORTEN FENCE	
– corten fence – corten fins, finish, colour: weathered 'Corten'	
CA CANOPY	
– corten entrance canopy	
PA PANELS	
– panels colour: to match windows and doors	
BA BALUSTRADE	
– painted white steel balustrade, PPC	
DG GARAGE DOOR	
– Side sliding Rundum Meir Original garage doors, colour to match windows.	

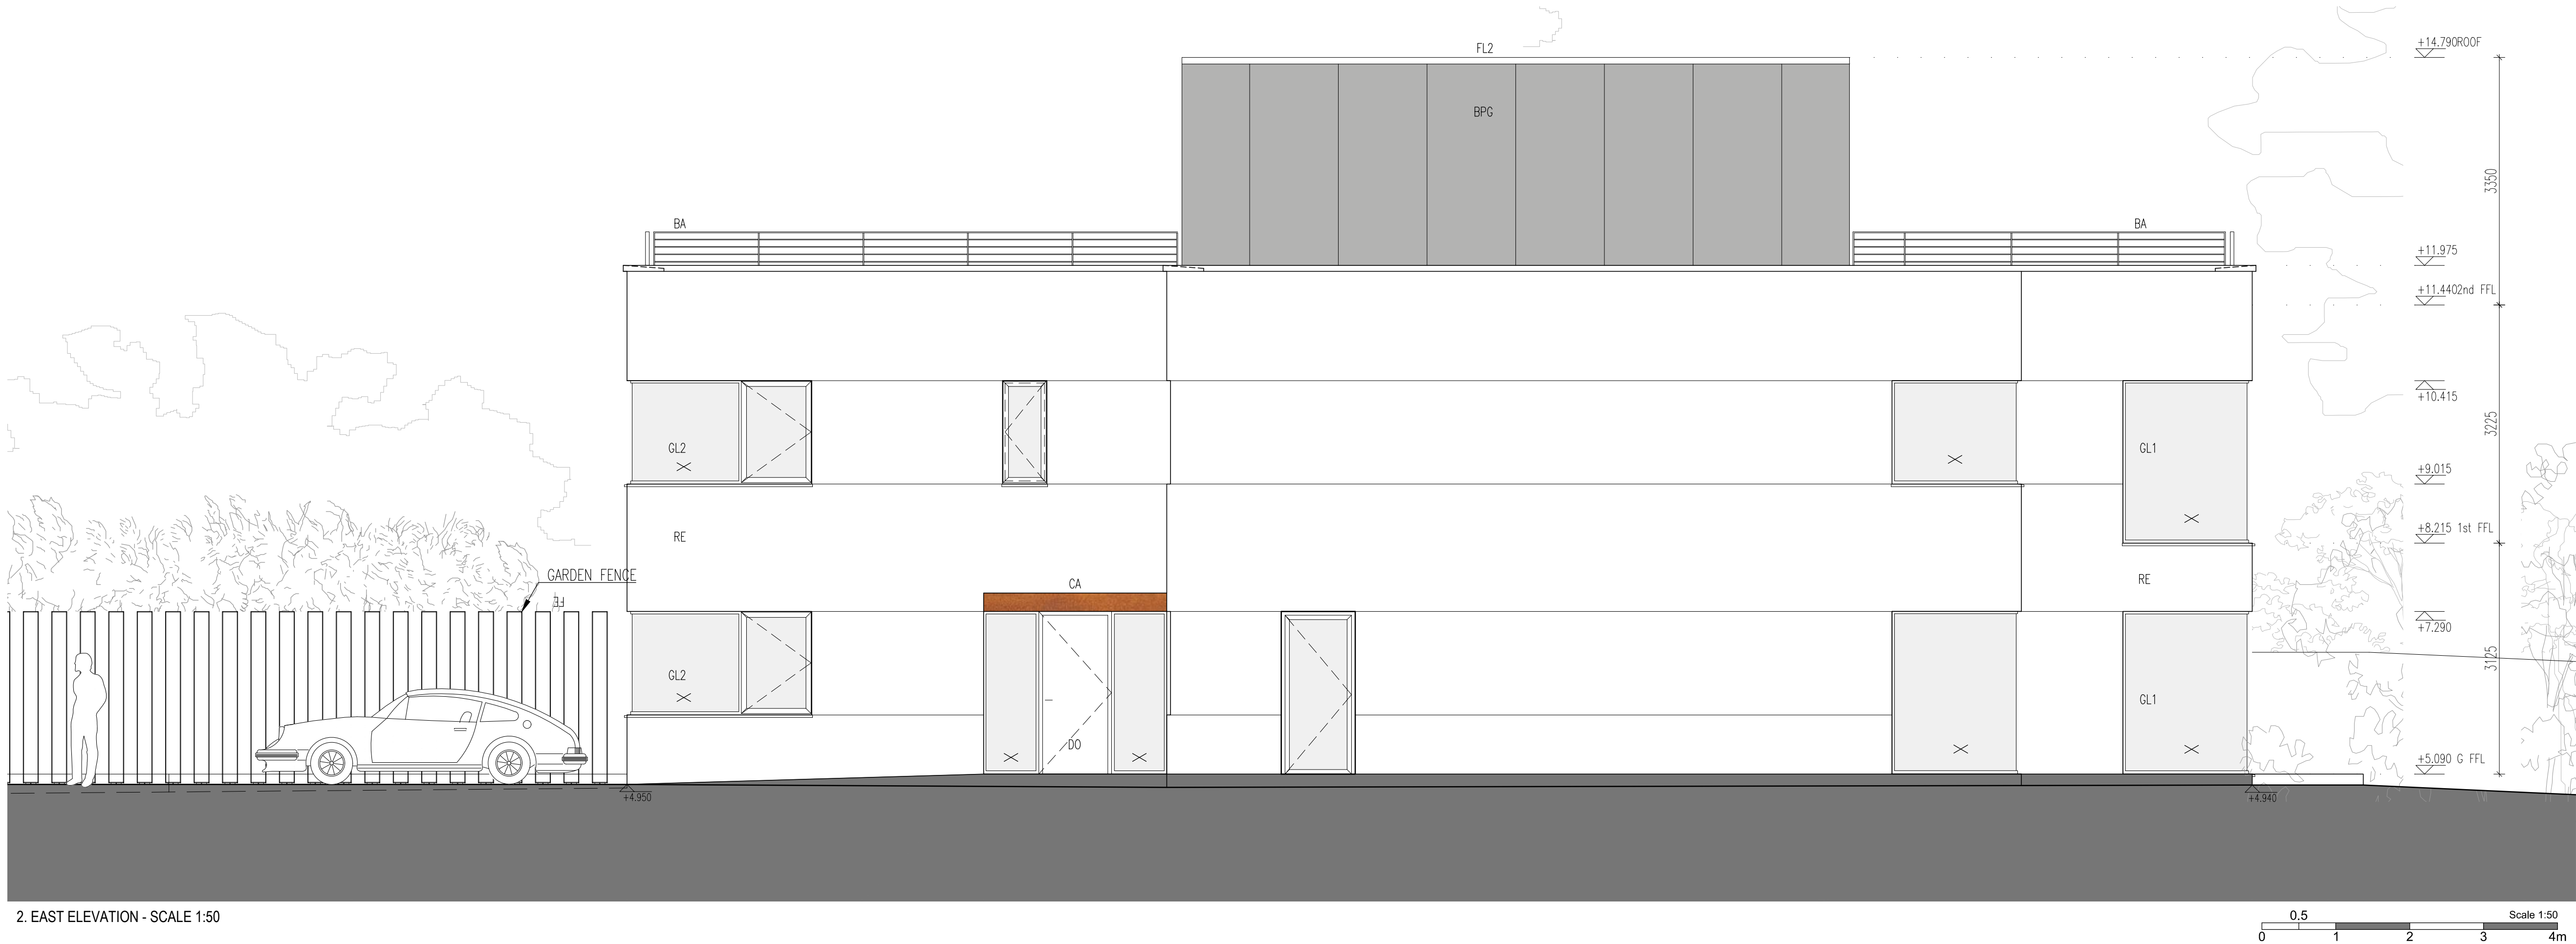

2. EAST ELEVATION - SCALE 1:50

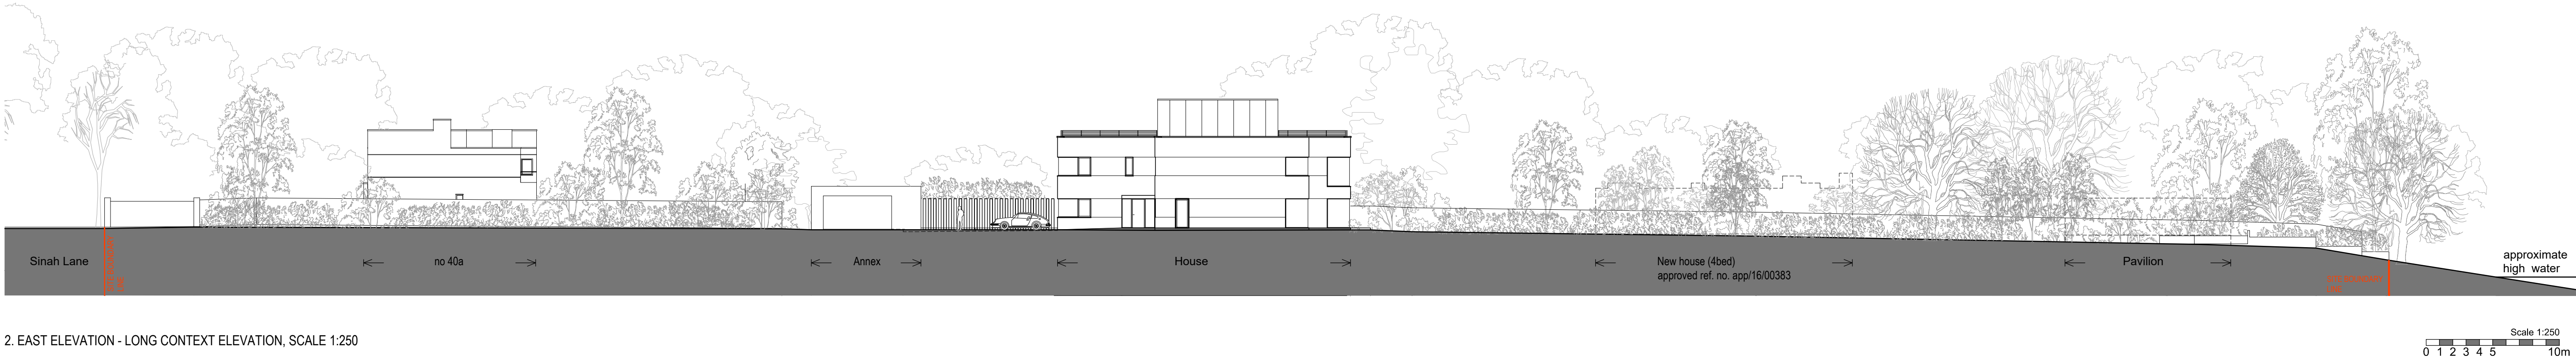

2. EAST ELEVATION - LONG CONTEXT ELEVATION, SCALE 1:250

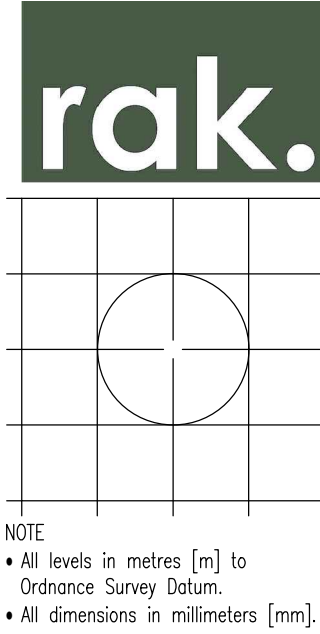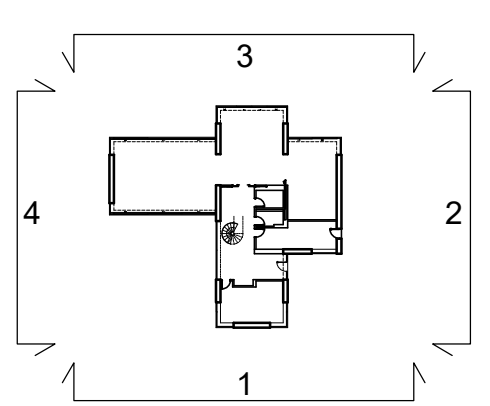

NOTE

- All levels in metres [m] to Ordnance Survey Datum.
- All dimensions in millimetres [mm].

Rev A 2020 10.08 Planning Application

Revision

Project title:

Northshore
40 Sinah Lane
Hayling Island, PO11 0HH

Drawing title

Proposed - House
- Elevation 2 [East]

Client

Mr and Mrs Nunn

Date

01.02.2018
Scale 1:50, 1:250 @ A1
or 1:100, 1:500 @ A3

Status

Planning

Drg. no.

1032A-01-006 Rev A

Notes

These drawings are for planning purposes only and not for construction or any other use unless agreed by rak architecture. All dimensions must be checked and rak architects are to be informed of any discrepancies prior to construction. This drawing and any of the details therein remain the copyright of rak architecture ltd.

rak architecture ltd
Lower Lewell Farmhouse,
Lewell,
Dorchester,
DT28 3AP
Phone: +44 (0)1305 246741
www.rakarchitecture.co.uk