

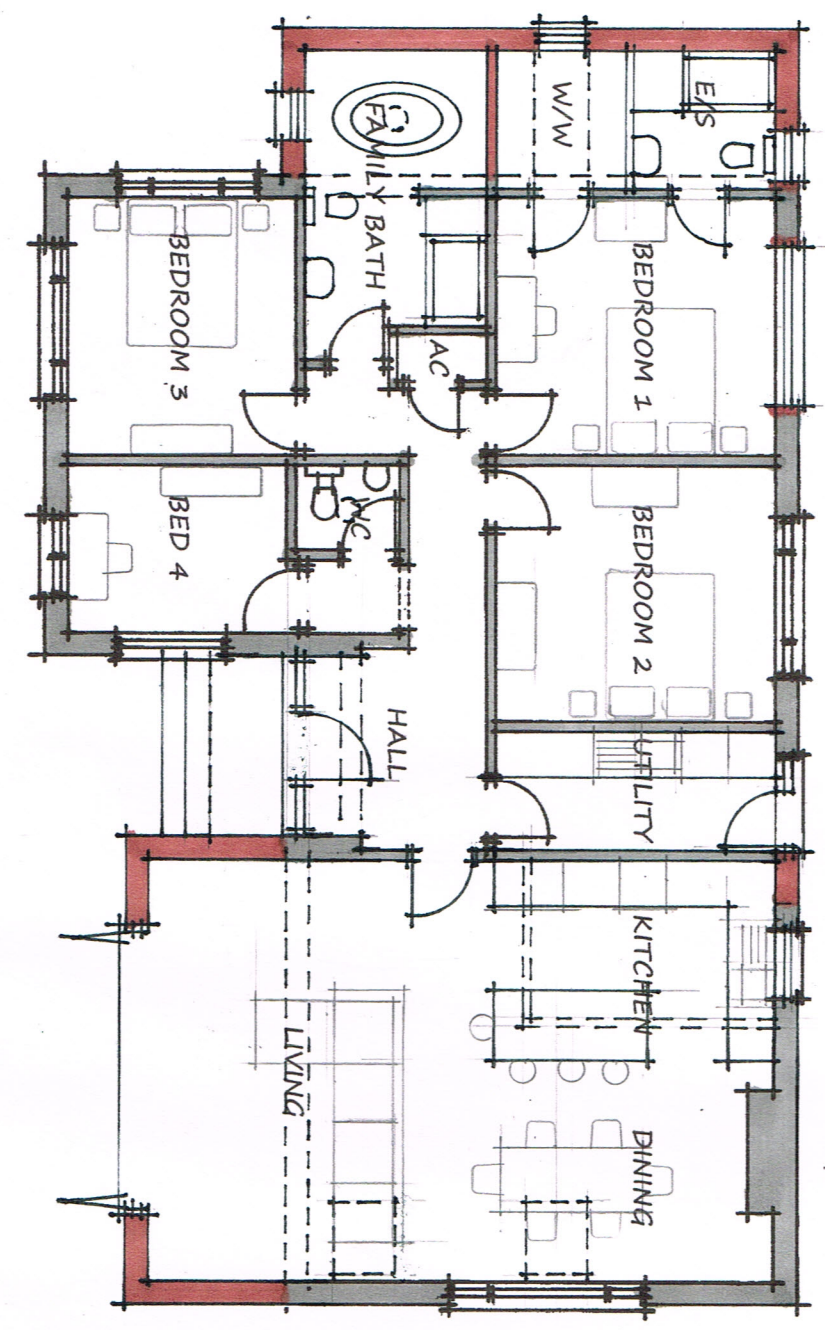


1 WESTBOURNE CLOSE, EMSWORTH. POLO TQY.

PROPOSED EXTENSIONS, ASSOCIATED INTERNAL ALTERATIONS AND NEW GARAGE/WORKSHOP.

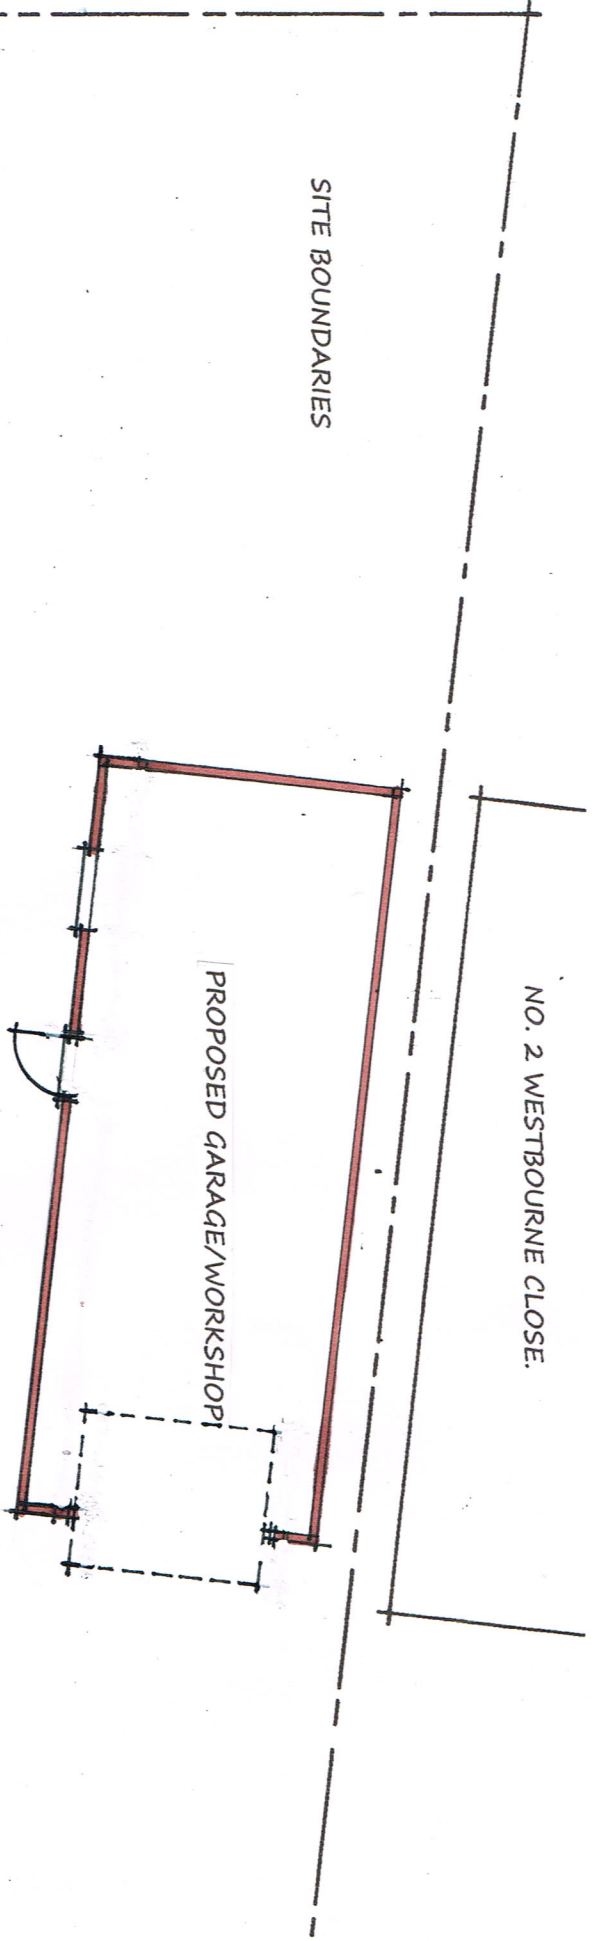

PROPOSED FLOOR PLAN LAYOUT. SCALE 1:100 @ A3

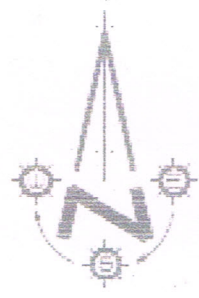

PROJECT		8	38 mm TRAD SCALE AT 1:100 INTERVALS	Austin Design Partnership Architecture · Planning · Building Regulations ADP, Fernwick 2, Pikes Hill, Lynnhurst, Hampshire, SO43 7NG T: 02380 282862 E: office@adustindg.co.uk W: www.austindg.co.uk
PROPOSED EXTENSIONS/ALTERATIONS TO: 1 WESTBOURNE CLOSE, EMSWORTH, POLO TQY				
DETAIL				
PROPOSED FLOOR PLAN				
DATE: NOV 2020	SCALE: AS SHOWN @ A3	DRAWING NO: ADP0606/POS		