




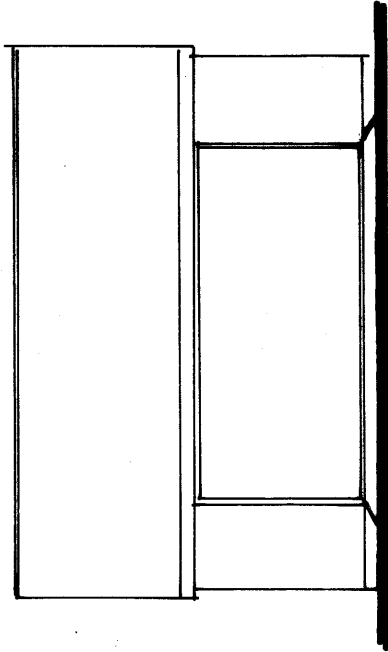

South Elevation.

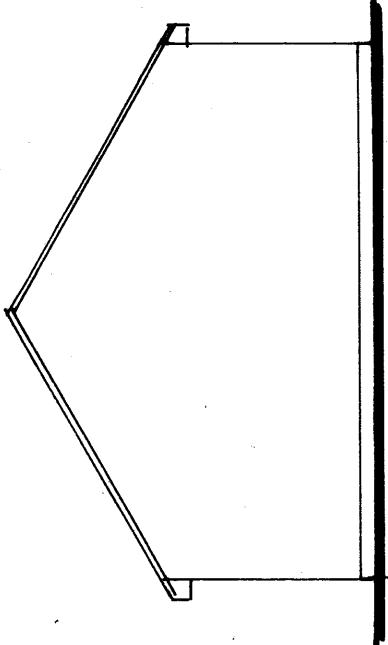

East & West Elevations

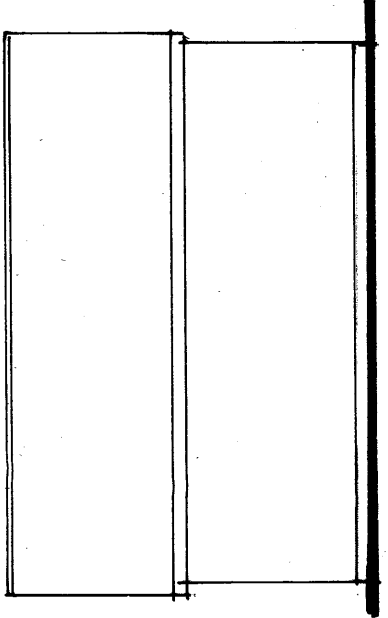

North Elevation

Existing garage. to 60 Lovedean Lane.


Position B

Position A
Wall 1250 high

Timber fence panels


Timber post

Garage as shown is part of the overall refurbishment and extension to the original property but not yet completed

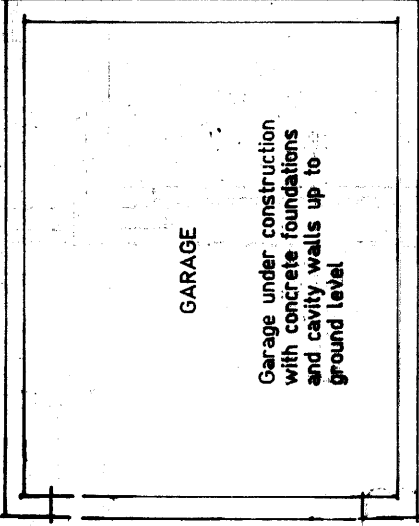

GARAGE

Garage under construction with concrete foundations and cavity walls up to ground level

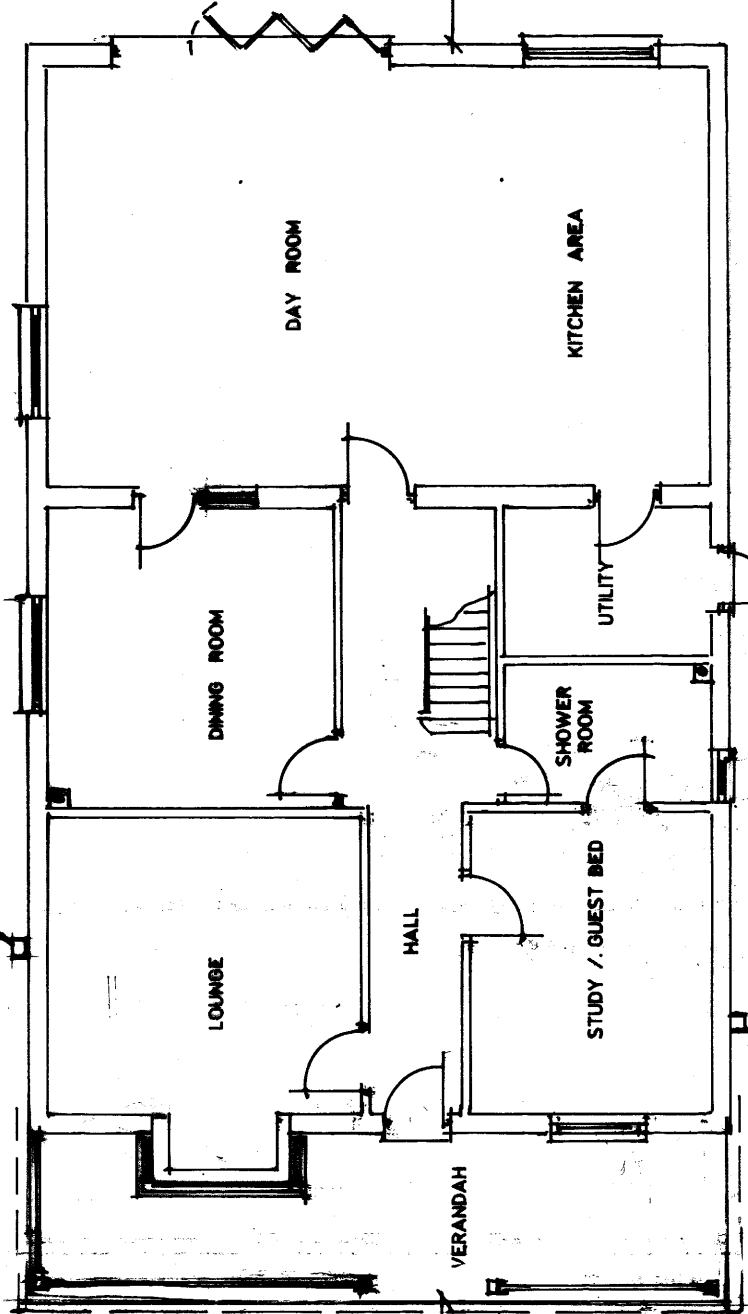

Bar scale 1:100



Proposed extension to provide garage & games room plus front & sides horizontal slatted fence incl gates at 62 Lovedean Lane, Lovedean, Waterlooville, Hants. PO8 8HR

Wall up 330

5100

East boundary timber panel fence

Wall 900 high

Existing Ground Floor Layout of Dwelling and Garage.

A. Golding Esq..

Scale 1:100

Date October 2020

A3 Drawing Number

1

Revision

A