
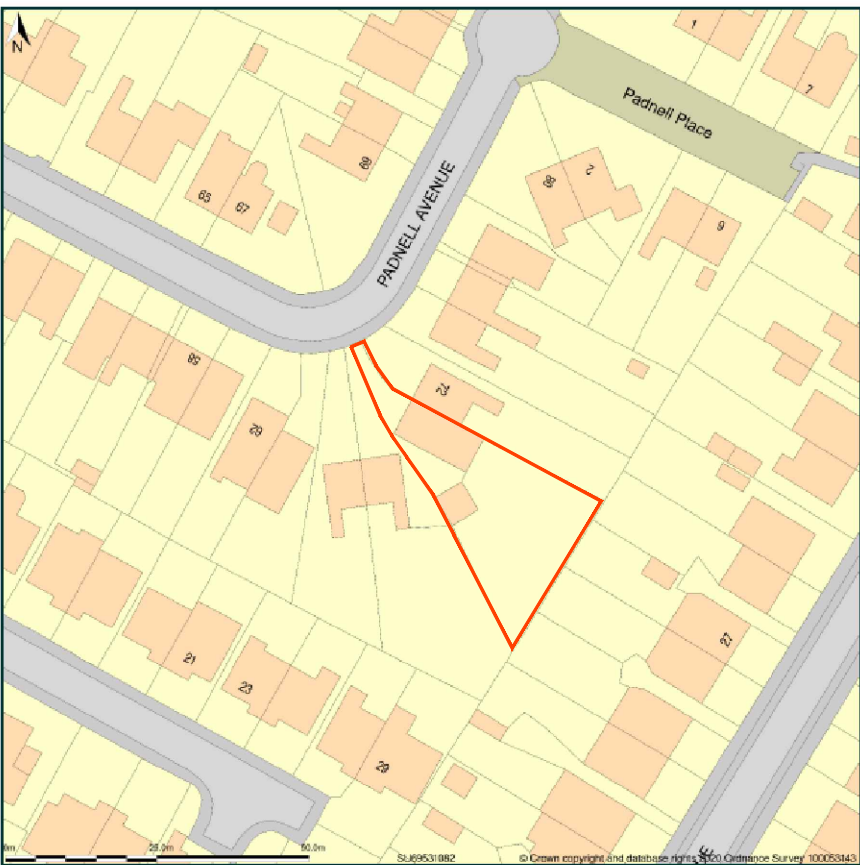


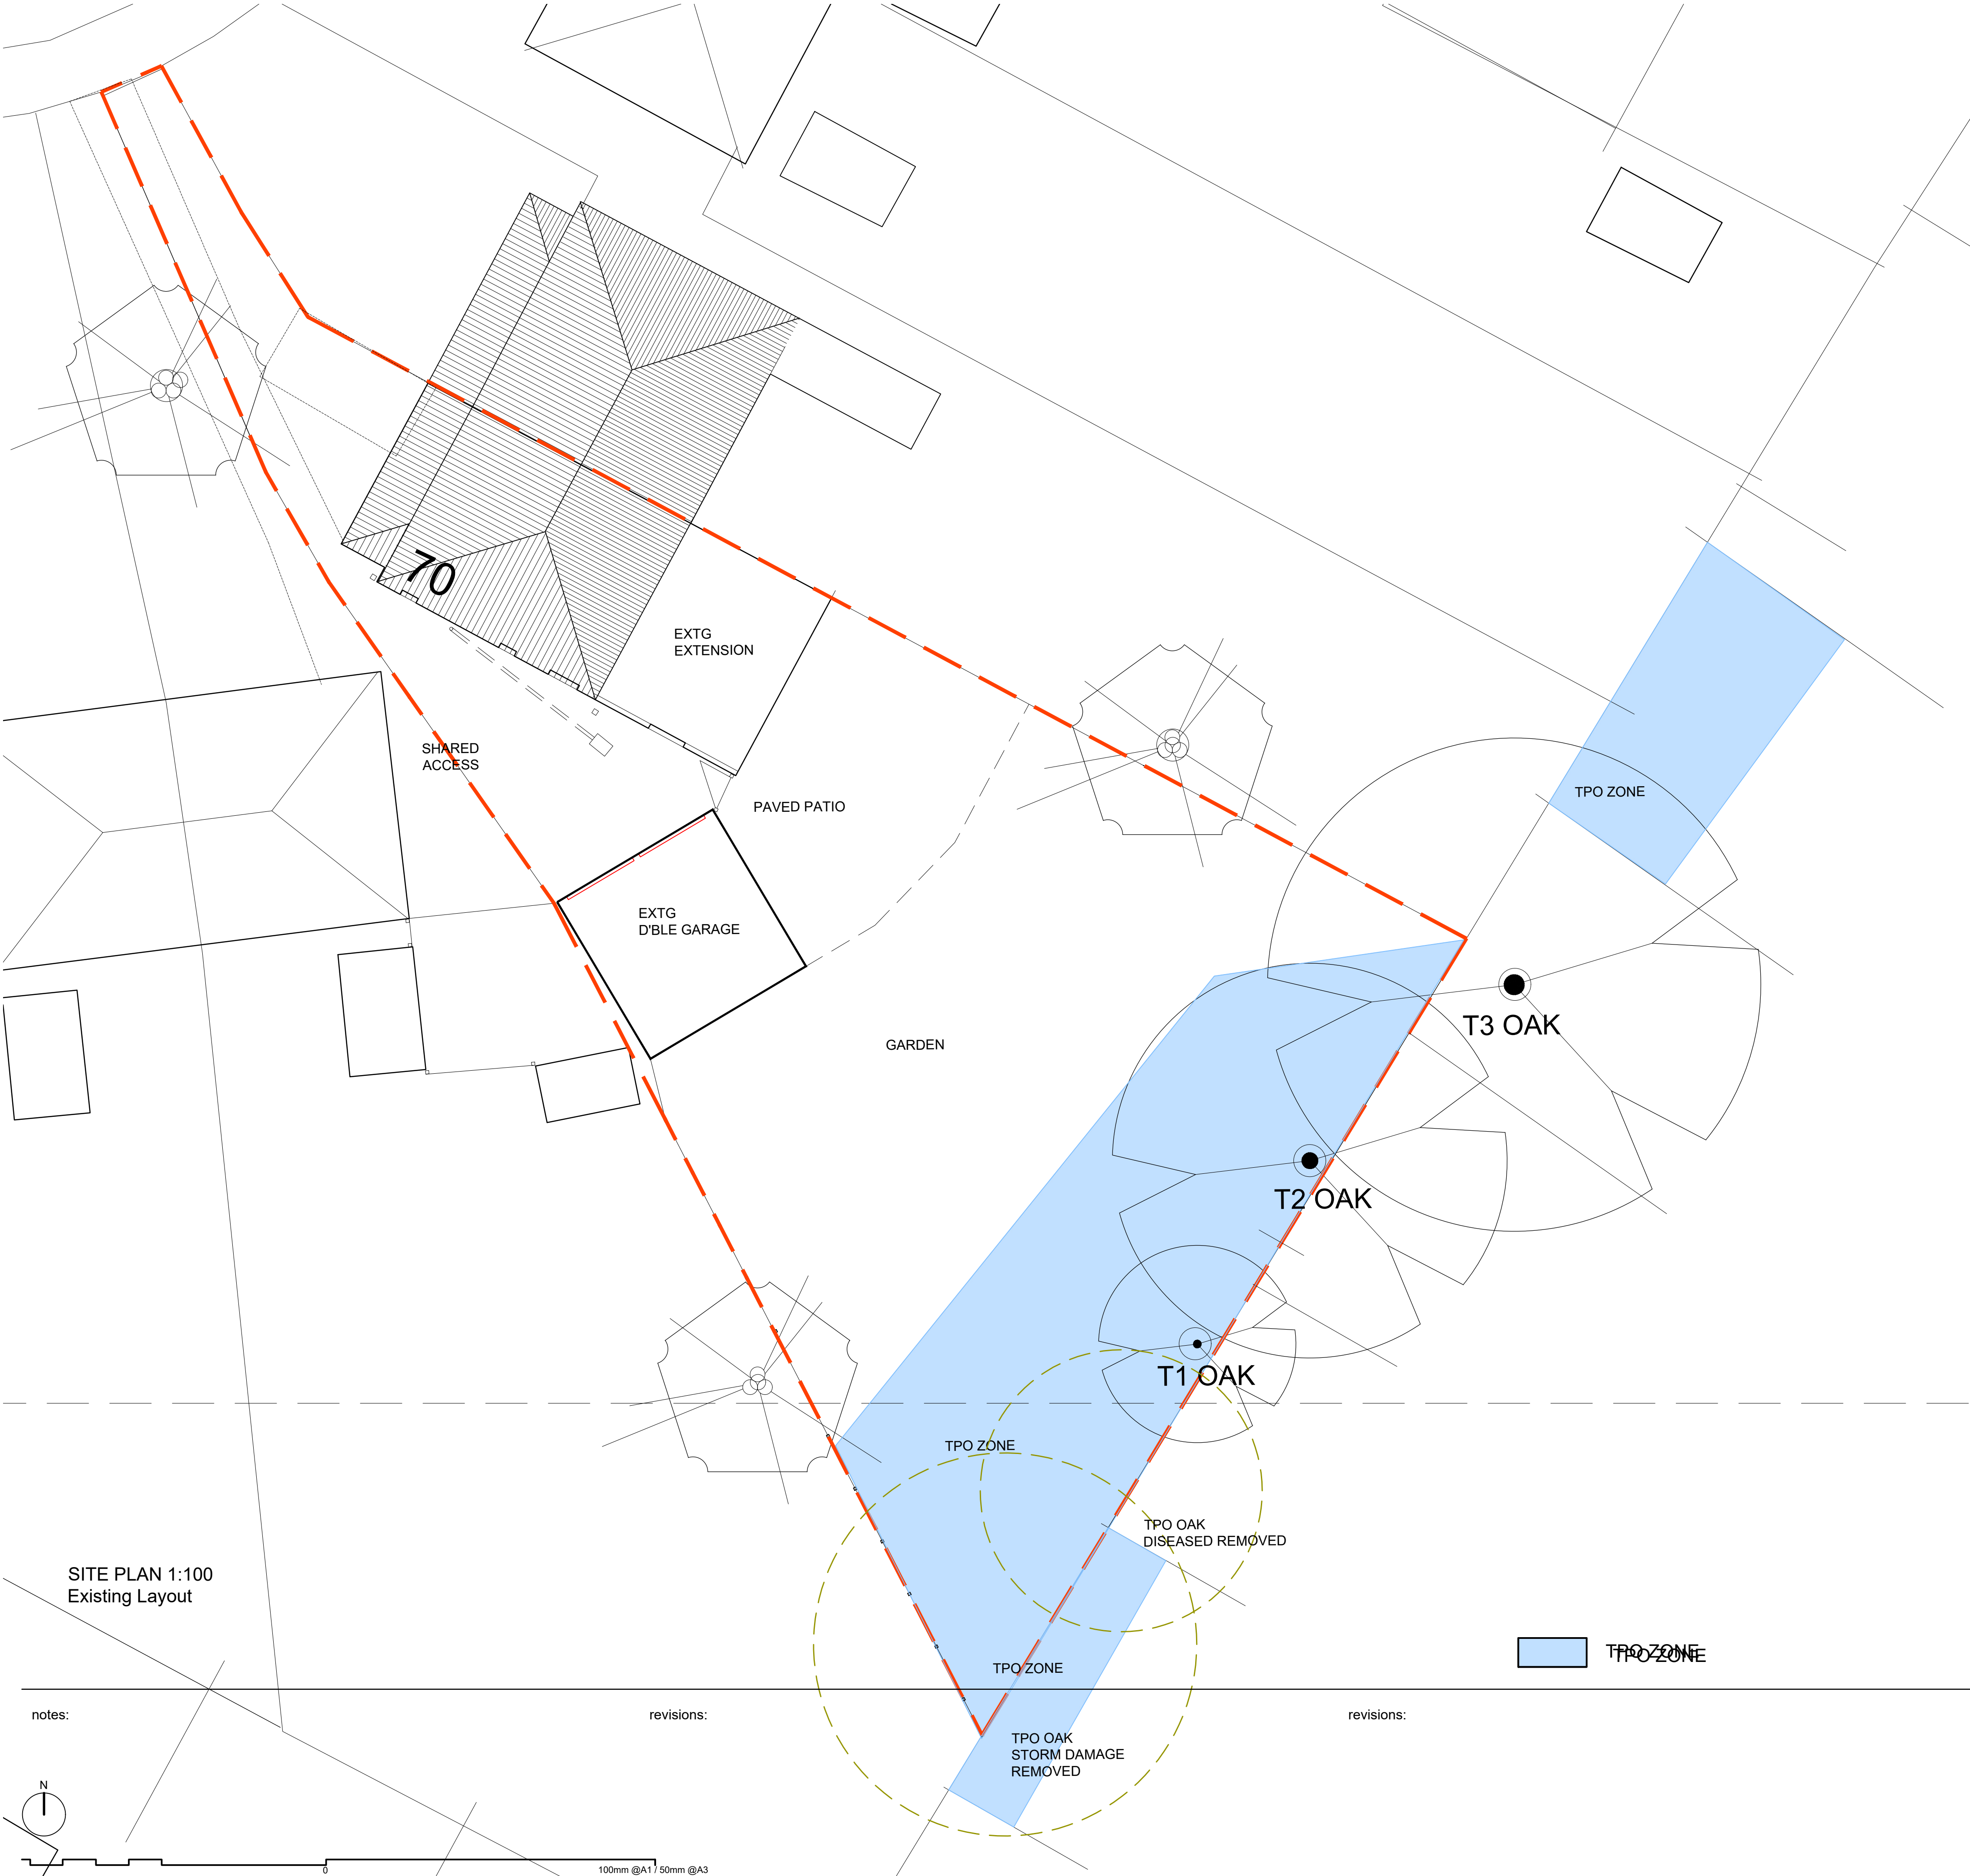


Site Plan shows area bounded by: 469461 93, 110753 31, 469603 35, 110894 73 (at a scale of 1:1250), OSGridRef: SU68531062. The representation of a road, track or path is no evidence of a right of way. The representation of features as lines is no evidence of a property boundary.

Produced on 5th Nov 2020 from the Ordnance Survey National Geographic Database and incorporating surveyed revision available at this date. Reproduction in whole or part is prohibited without the prior permission of Ordnance Survey. © Crown copyright 2020. Supplied by www.buysplan.co.uk a licensed Ordnance Survey partner (180653143). Unique plan reference: #03572861-ASCA48.

Ordnance Survey and the OS Symbol are registered trademarks of Ordnance Survey, the national mapping agency of Great Britain. Buy A Plan logo, pdf design and the www.buysplan.co.uk website are Copyright © Pass Ltd 2020.

LOCATION PLAN
1:1250
OS MAPPING ON SEPARATE SHEET

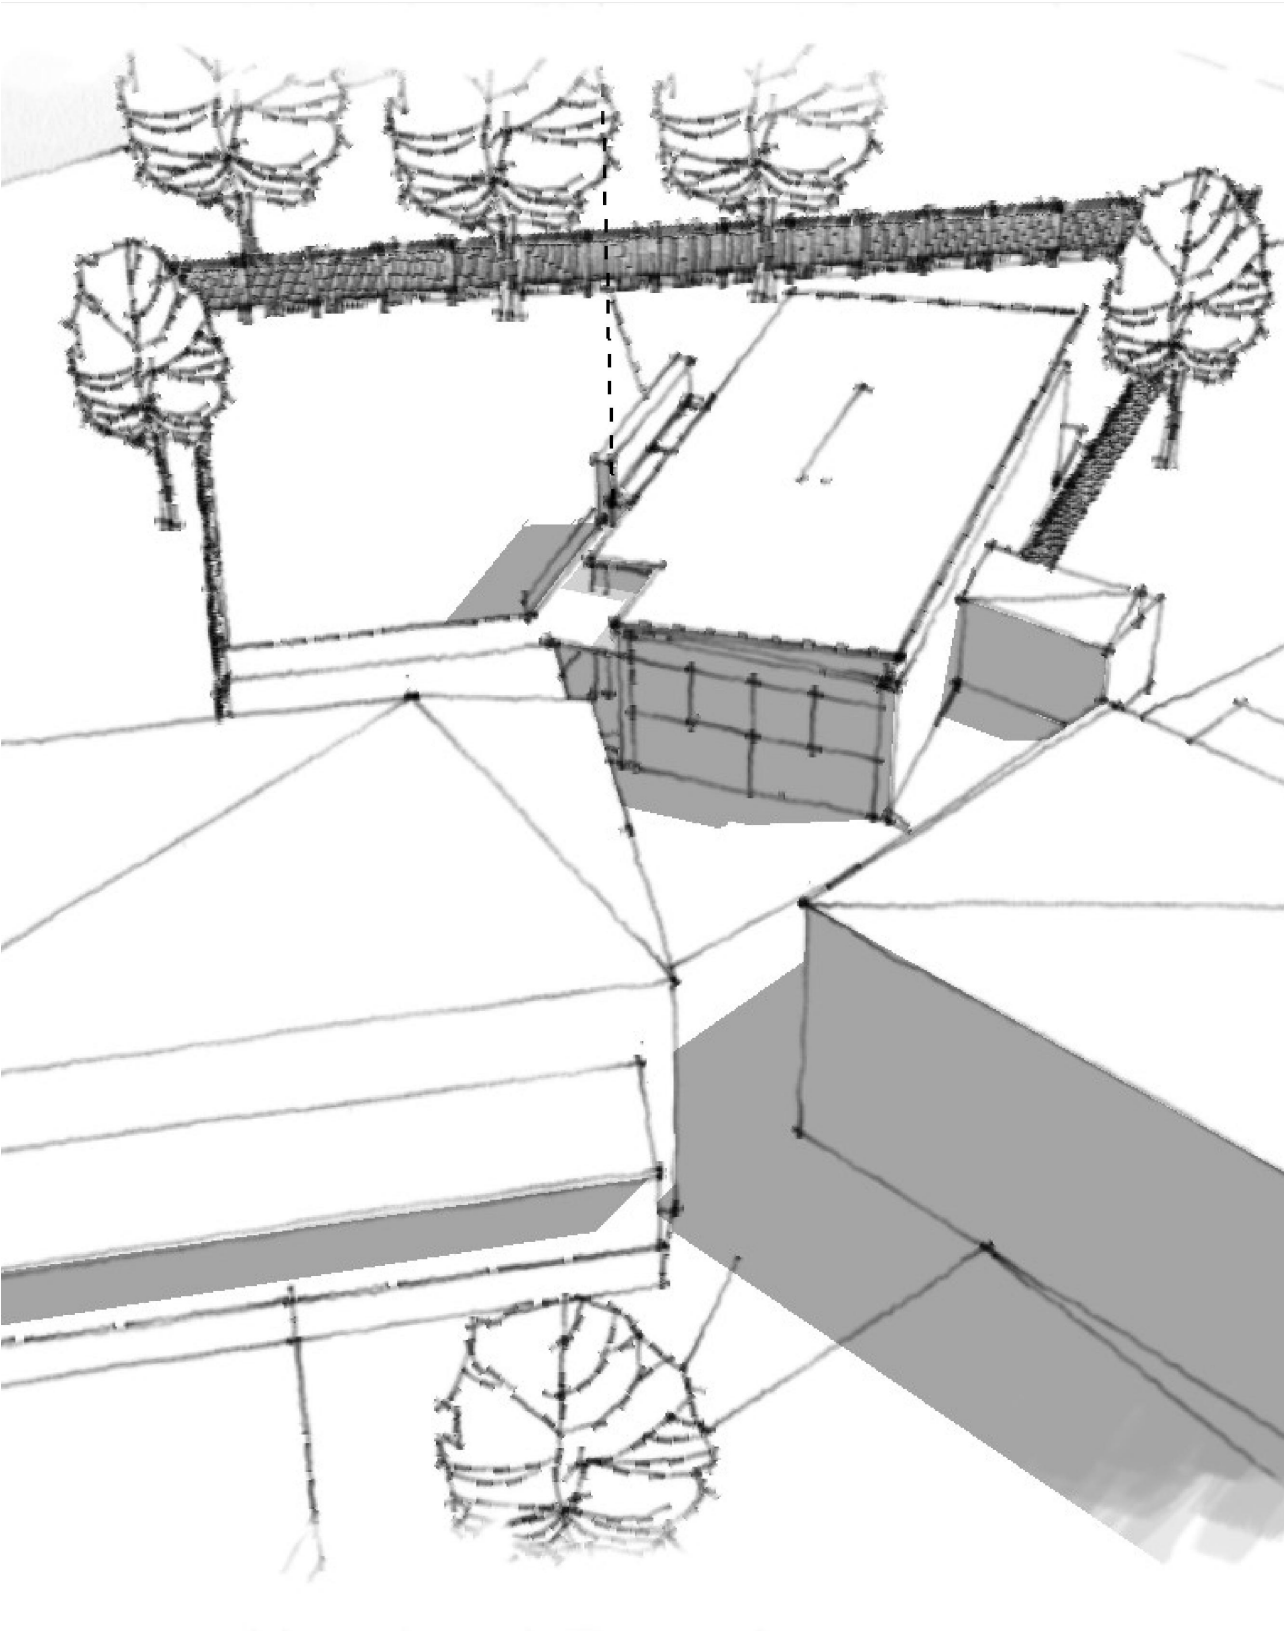

SKETCH VIEW
Looking into site

SITE PLAN 1:100
Existing Layout

notes:

revisions:

revisions:



100mm @A1 / 50mm @A3

NOTE: The contractor is responsible for checking all site dimensions and levels. These should be checked prior to the ordering of any components and before the commencement of the works. All discrepancies should be brought to the attention of the Contract Administrator.

Debra Colbourne
70 Padnell Avenue
Cowplain

drawing information

GA ground floor plan
EXISTING

status :
date :
scale :
drawn :
checked :

Information
September 2020
1:100 @ A1
AA
AA



PWP Architects Ltd 61 South Street, Havant, Hampshire PO9 1BZ
t: 02392 482494 f: 02392 481152
e: design@pwp-architects.com
w: www.pwp-architects.com

job: 5712 dwg: 1001 rev: C