


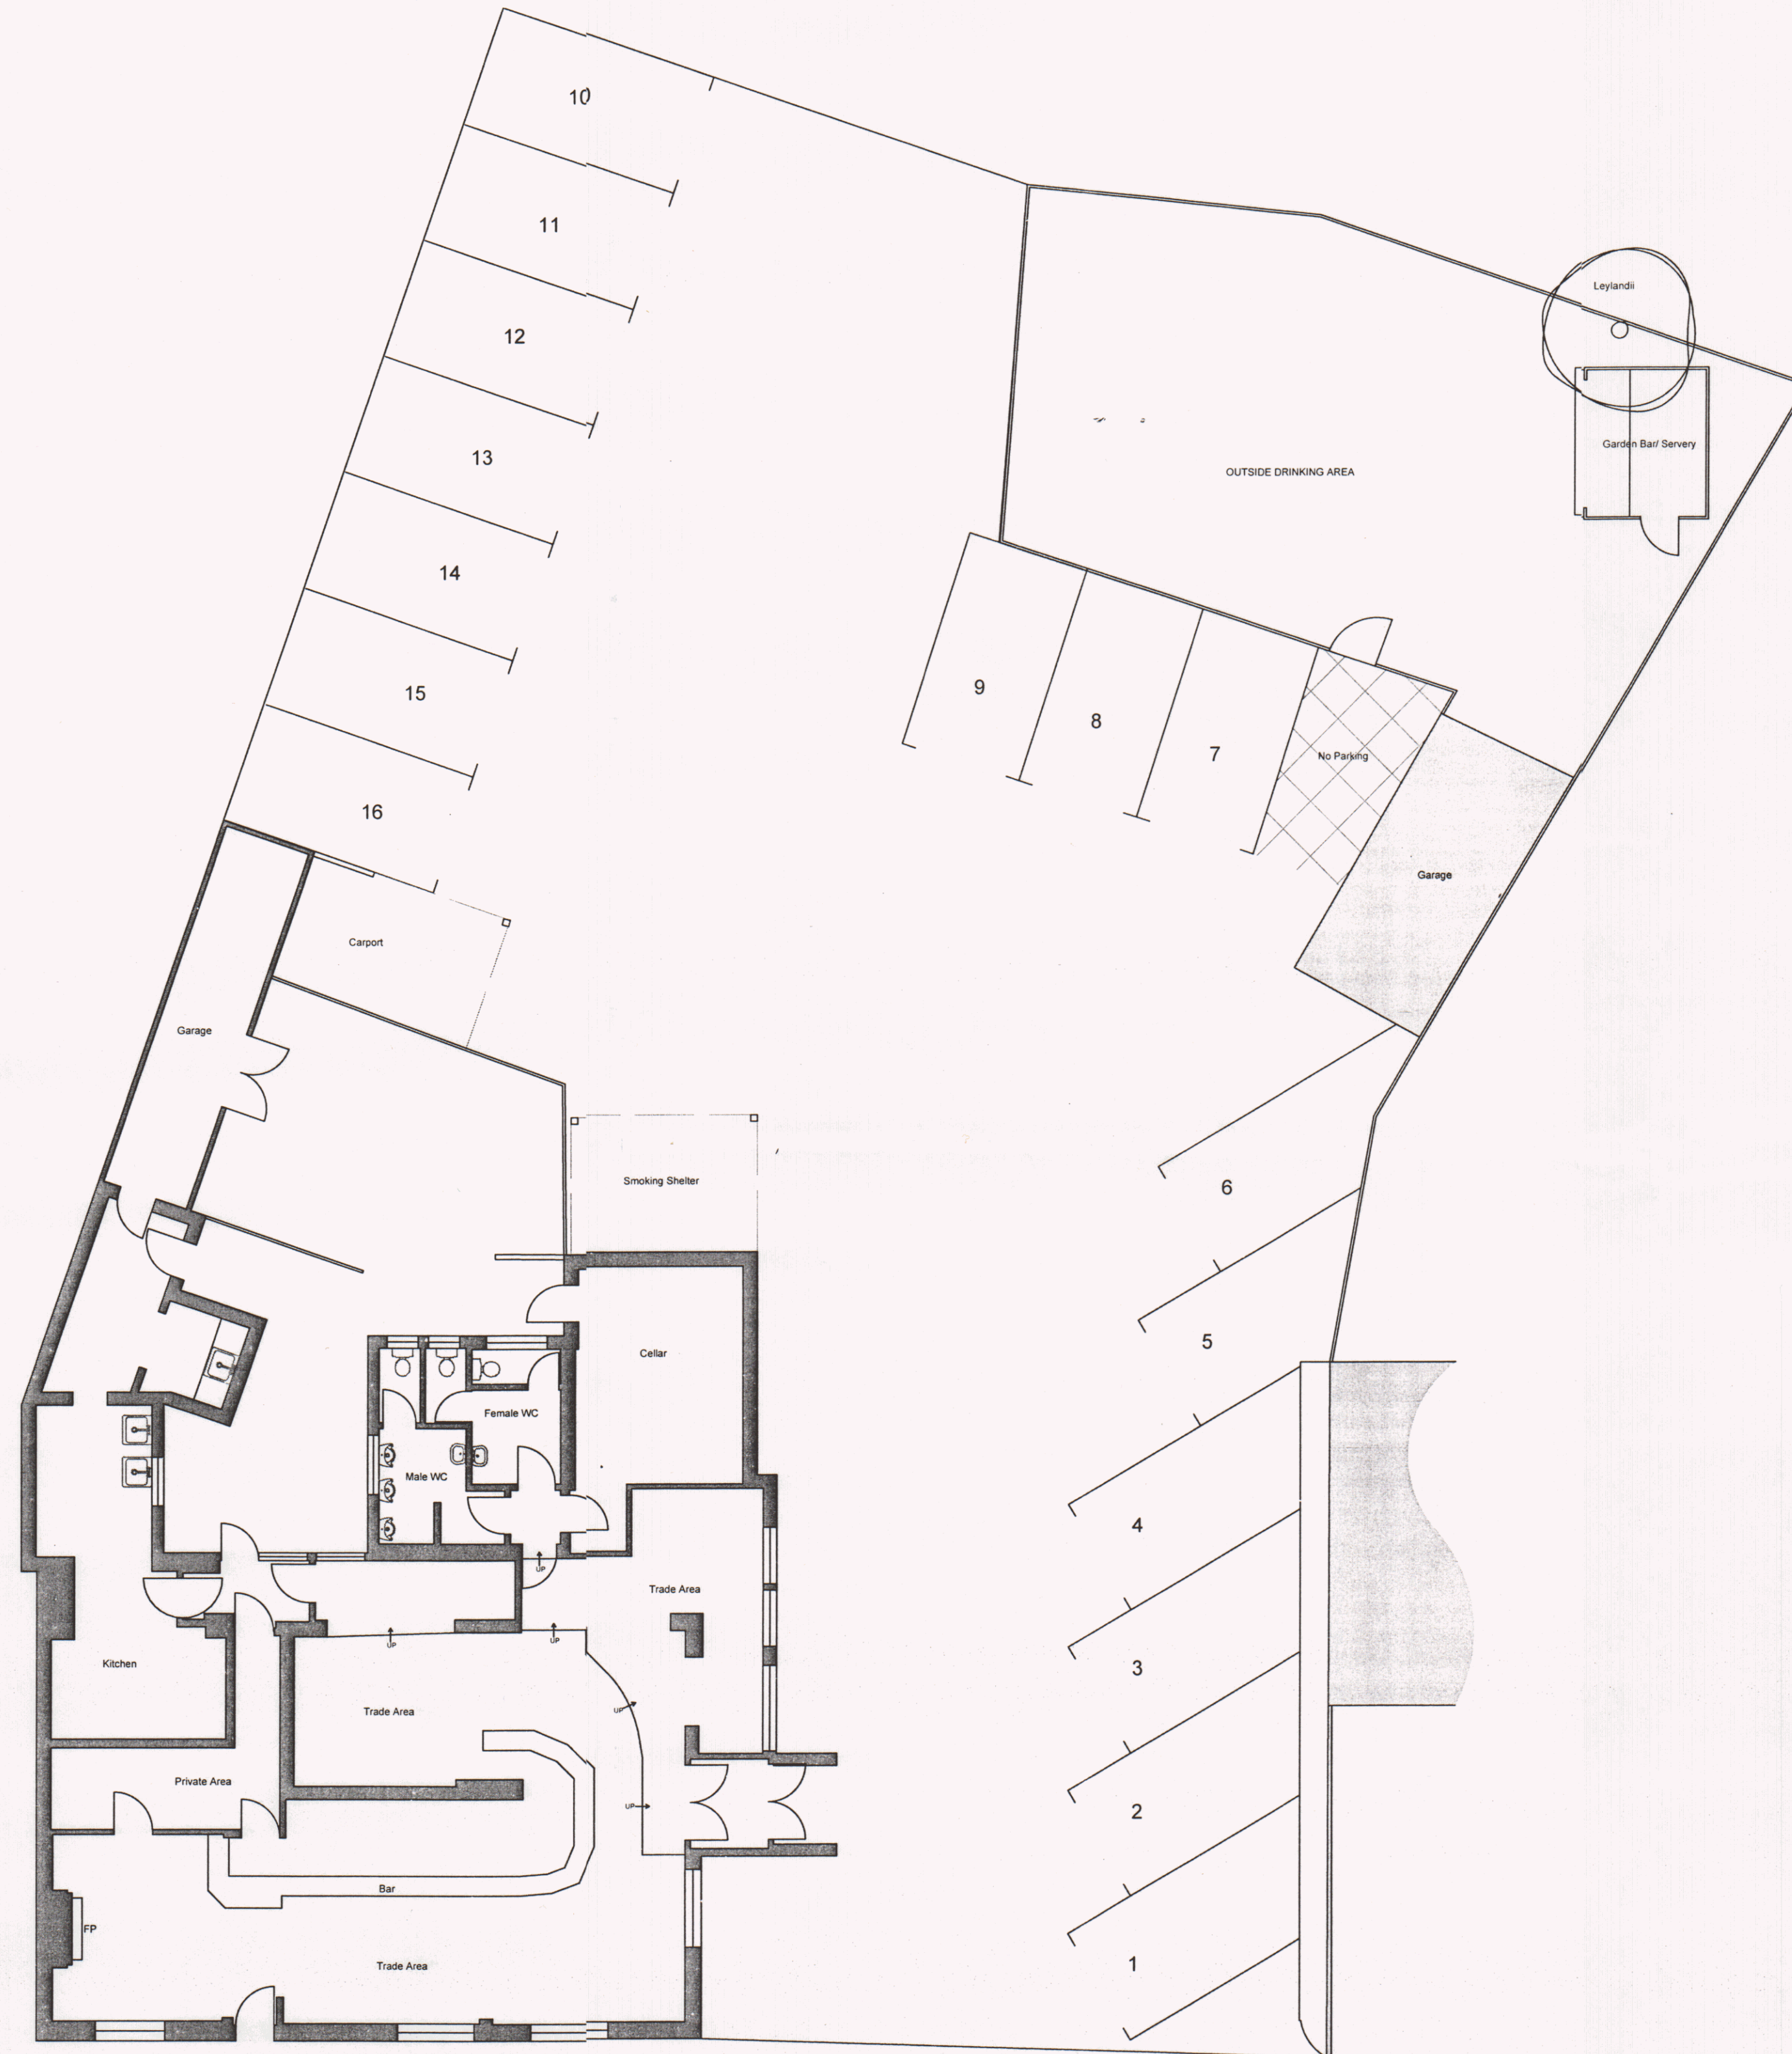


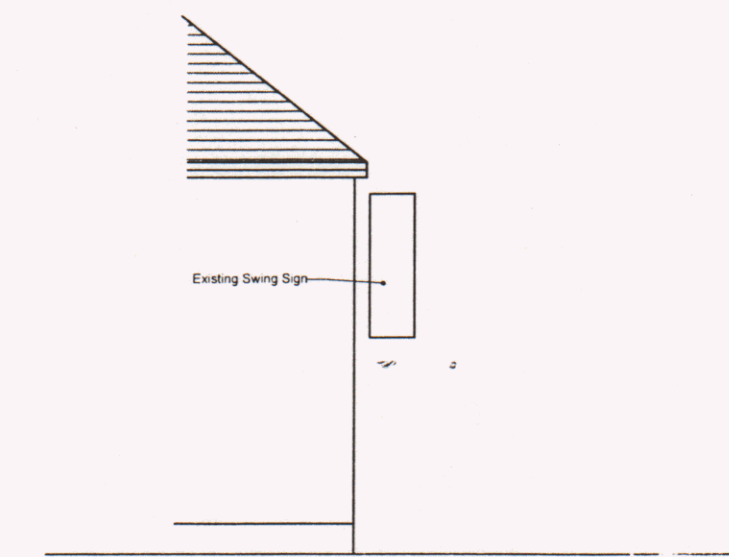

Existing Floor Plan 1:100

 

Existing Signage to Part Side Elevation 1:100

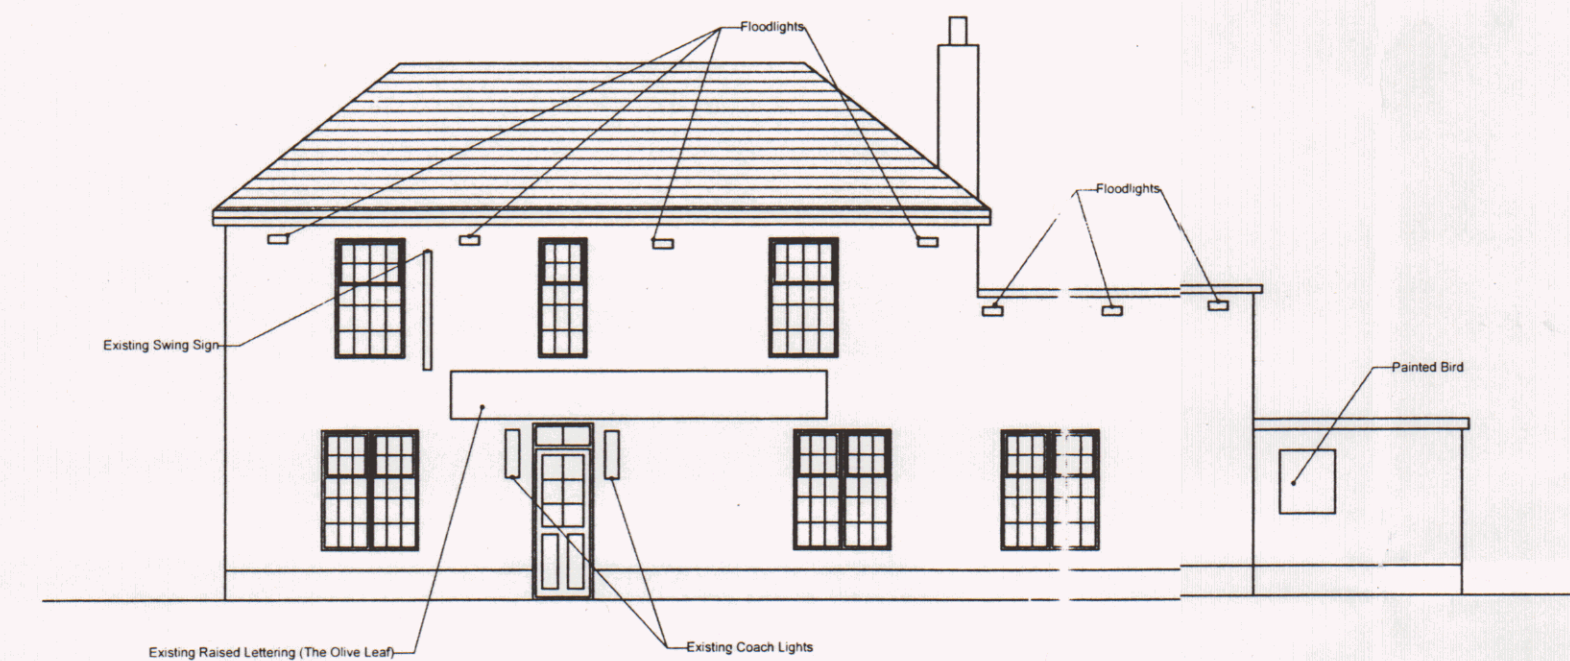

Existing Signage to Front Elevation 1:100



Existing Signage to Side Elevation 1:100

|  |  |  |  |
|--|--|--|--|
|  |  |  |  |
|  |  |  |  |
|  |  |  |  |

|         |              |       |
|---------|--------------|-------|
| REV:    | DESCRIPTION: | DATE: |
| STATUS: |              |       |

Bernard E Cole & Partner  
8 Love Lane  
Romsey  
Hampshire  
SO51 8DE  
Tel: 01794 512264  
Fax: 01794 511919



CLIENT:  
  
**Stonegate Group**

|              |                            |           |          |
|--------------|----------------------------|-----------|----------|
| SITE:        | Olive Leaf Hayling Island  |           |          |
| TITLE:       | Existing Signage Positions |           |          |
| SCALE AT A1: | DATE:                      | DRAWN:    | CHECKED: |
| 1:100        | 21/5/21                    | GJ        | QS       |
| PROJECT NO:  | DRAWING NO:                | REVISION: |          |
| 9087         | 4                          | A         |          |