




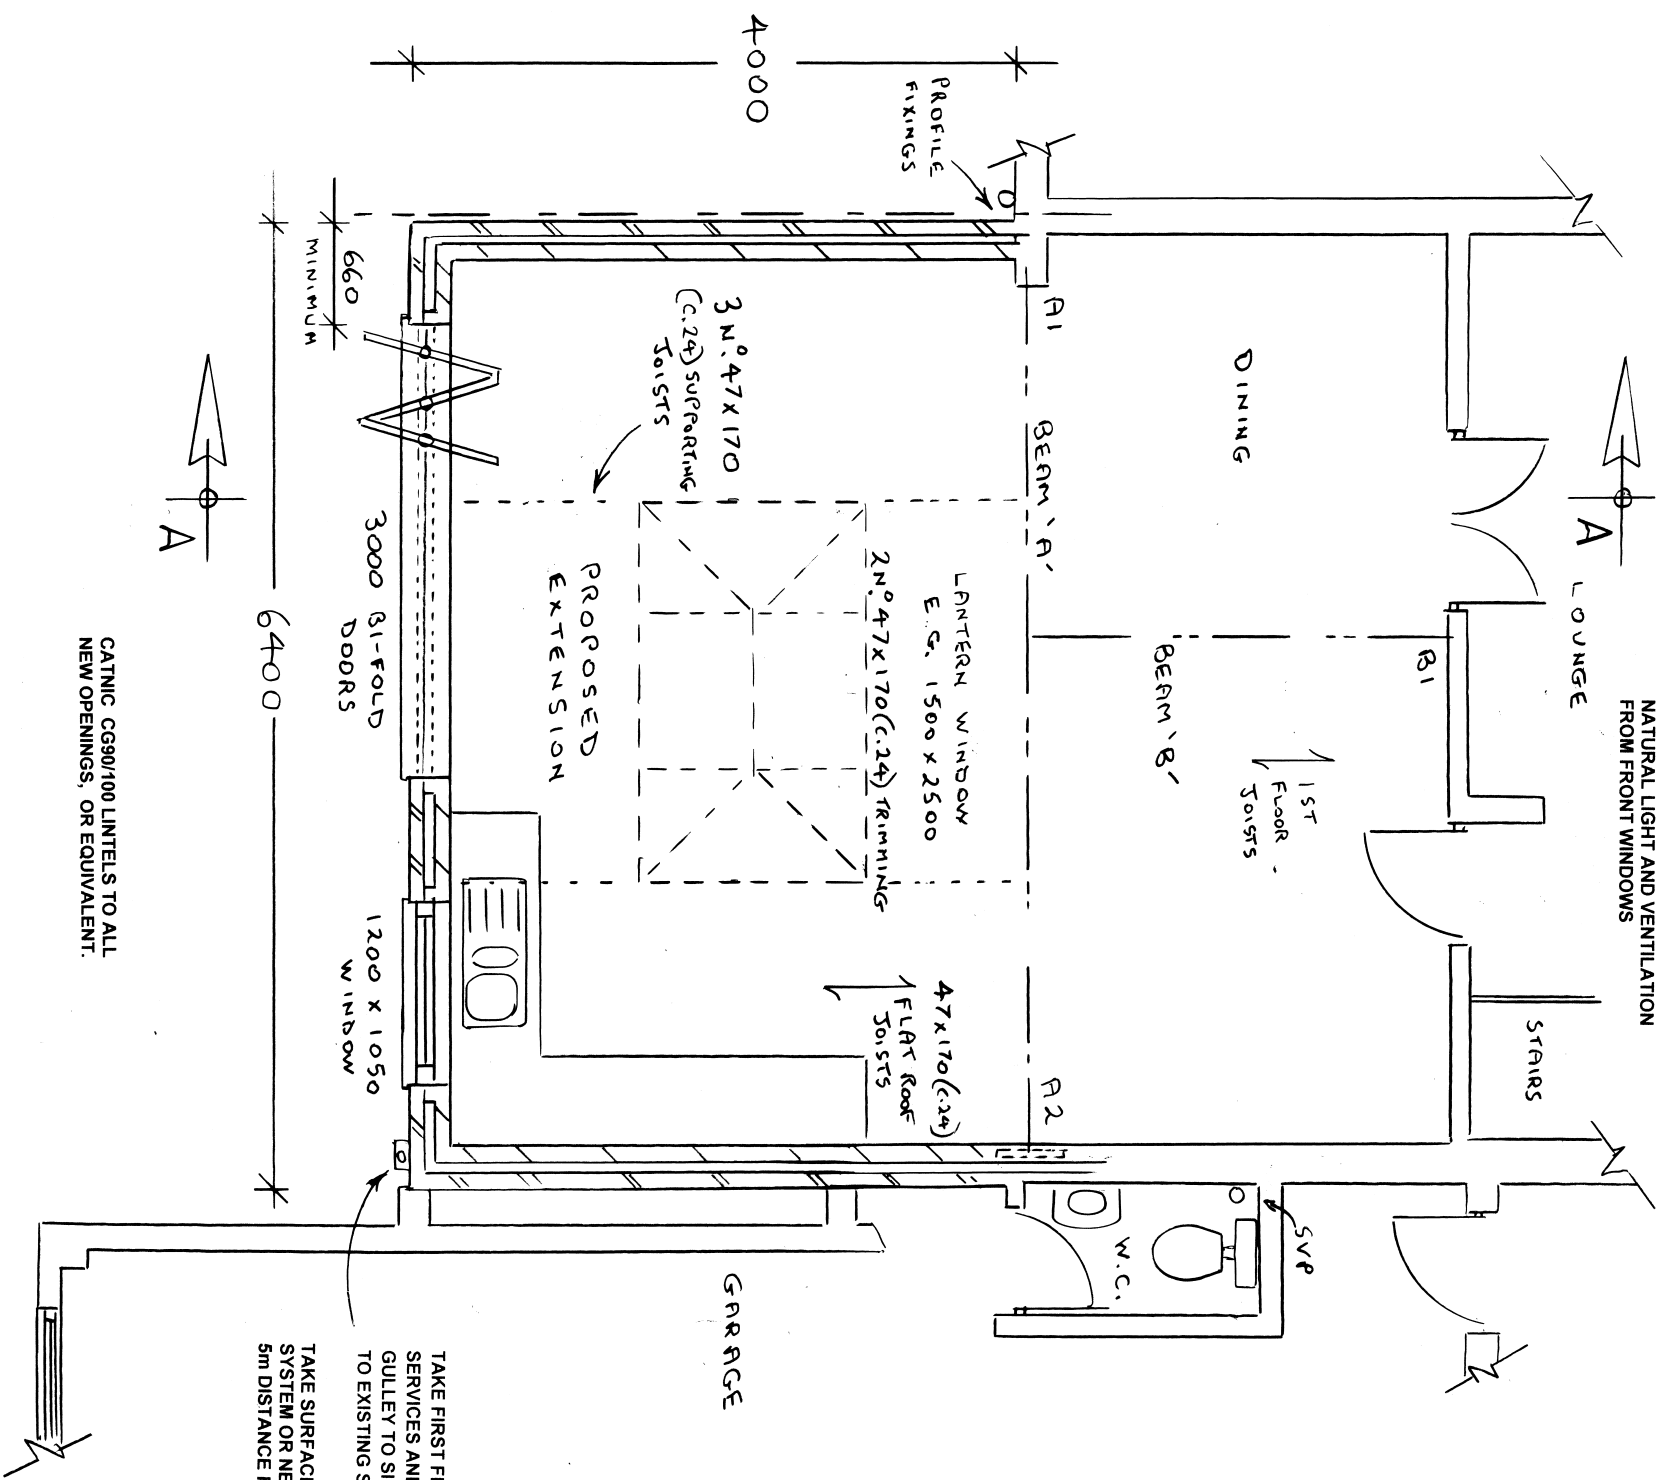

EXISTING GROUND FLOOR 1:50

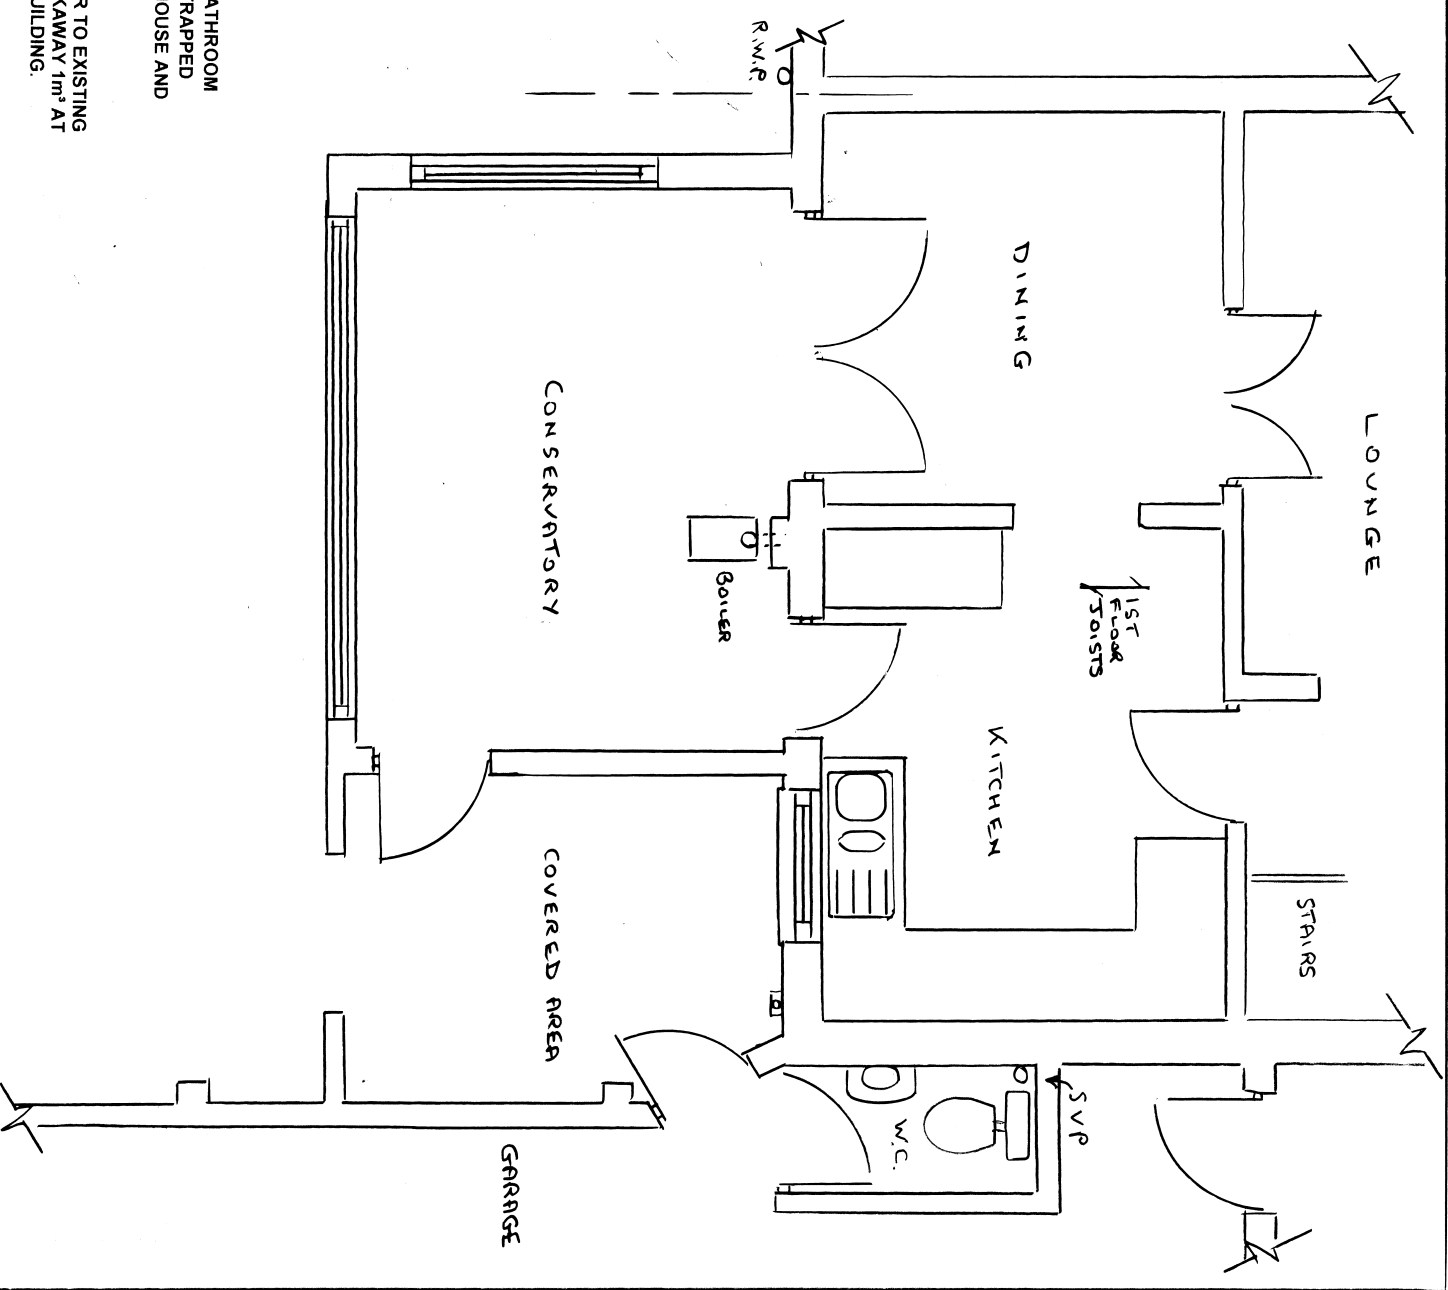

PROPOSED GROUND FLOOR 1:50

 

OVERALL MEASUREMENTS TO BE CHECKED ON SITE
PRIOR TO CONSTRUCTION WORK COMMENCING

ROGER CLARK (ARCHITECTURAL SERVICES)	
Tel: 023 9237 3841	
PLAN No:	240/432 / 1
Floor Plans	Scale: 1:50 @ A3
PROPOSED EXTENSION	
9 BURNSIDE	
WATERLOOVILLE	