



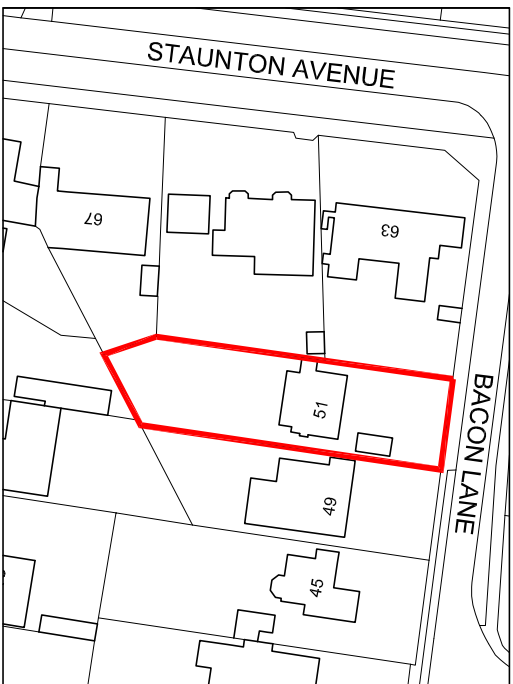

Location plan


scale 1:1250

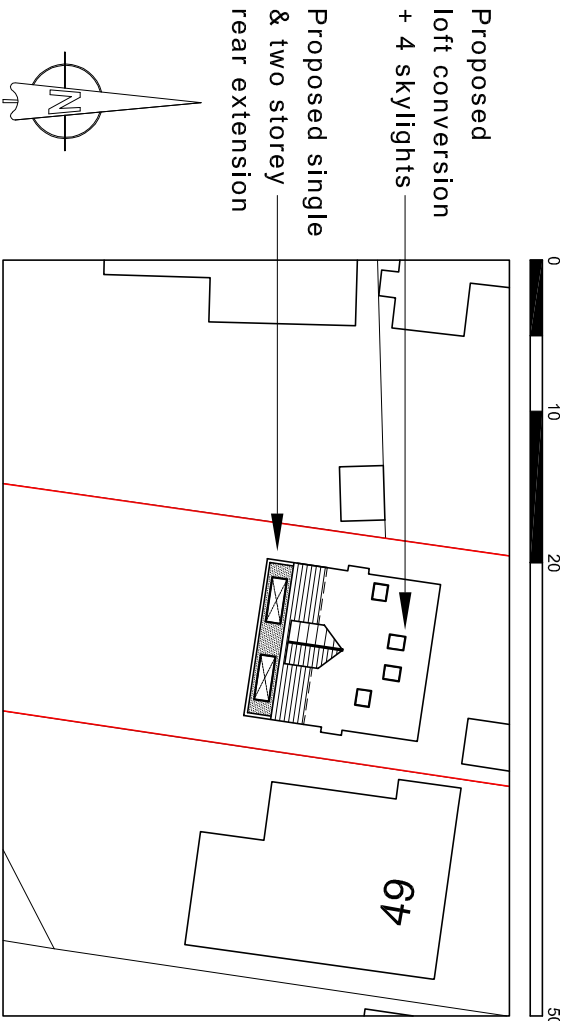

Proposed site plan


scale 1:500

- Key to floor plan:
- Existing walls
 - Proposed walls
 - Proposed steels

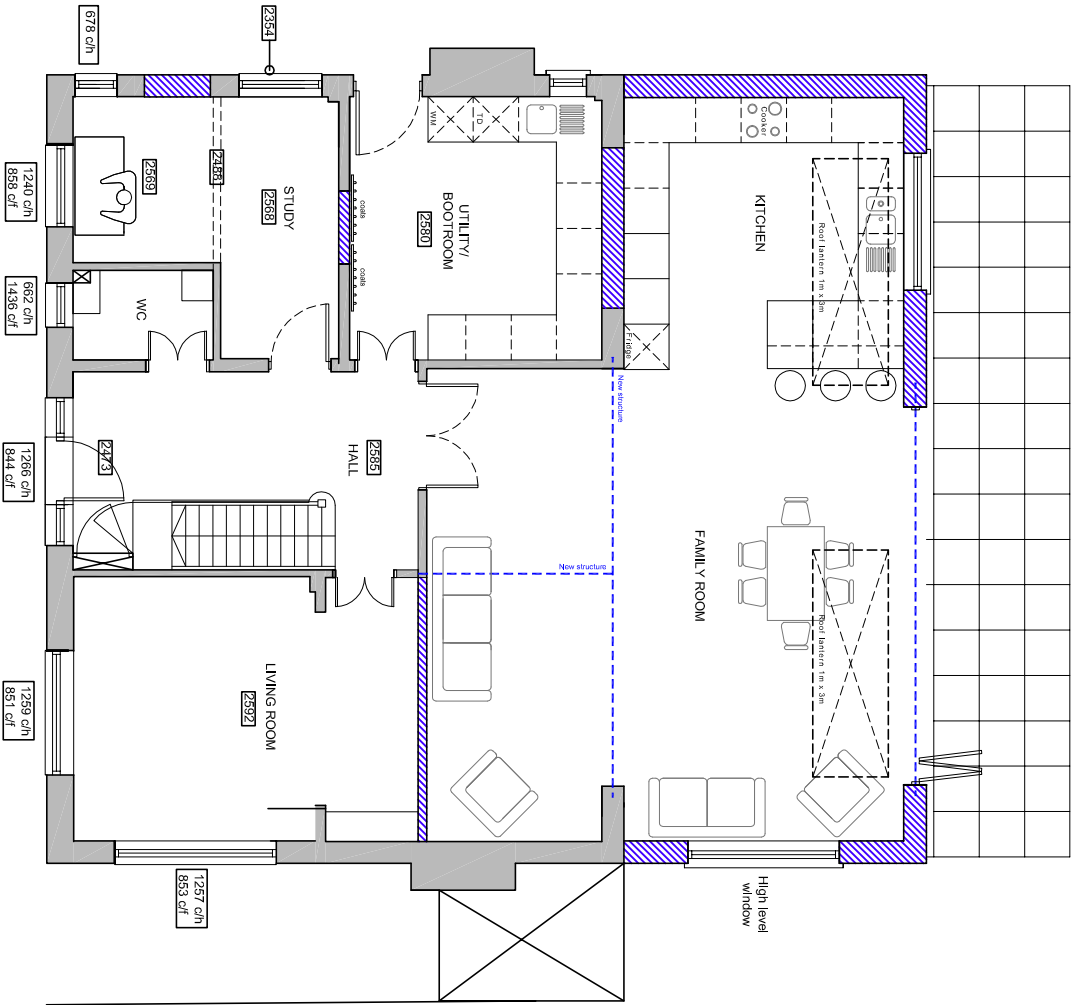


Ground floor plan

Proposed floor plans scale 1:100

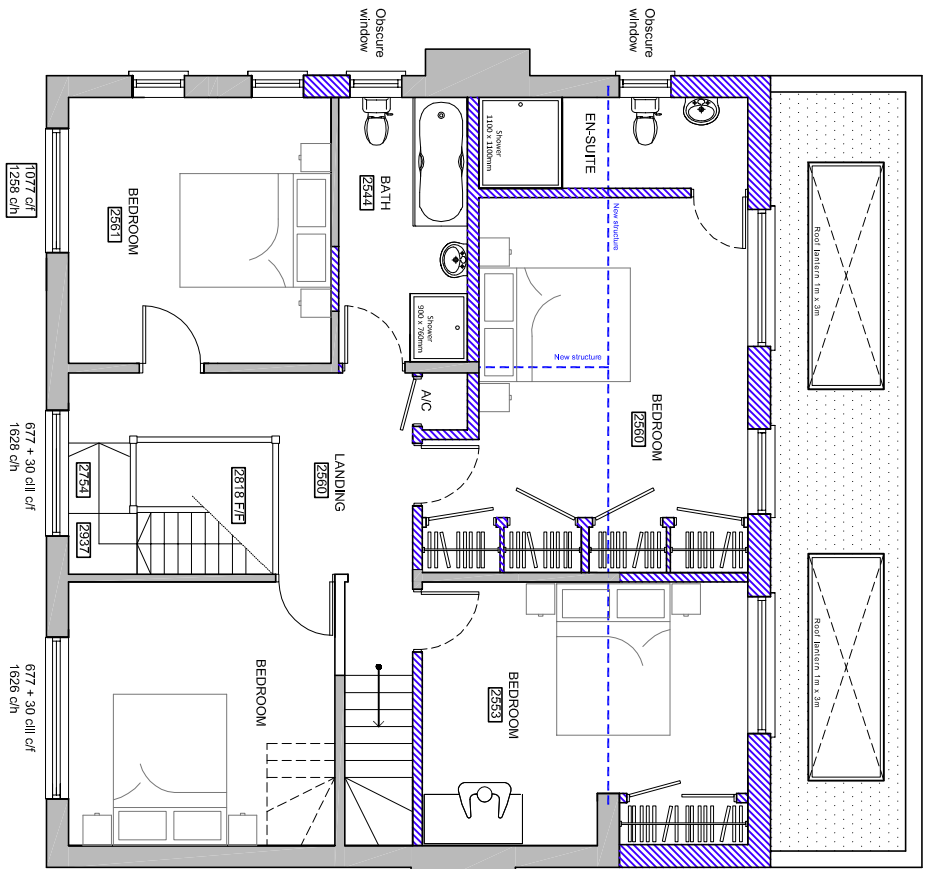

First floor plan

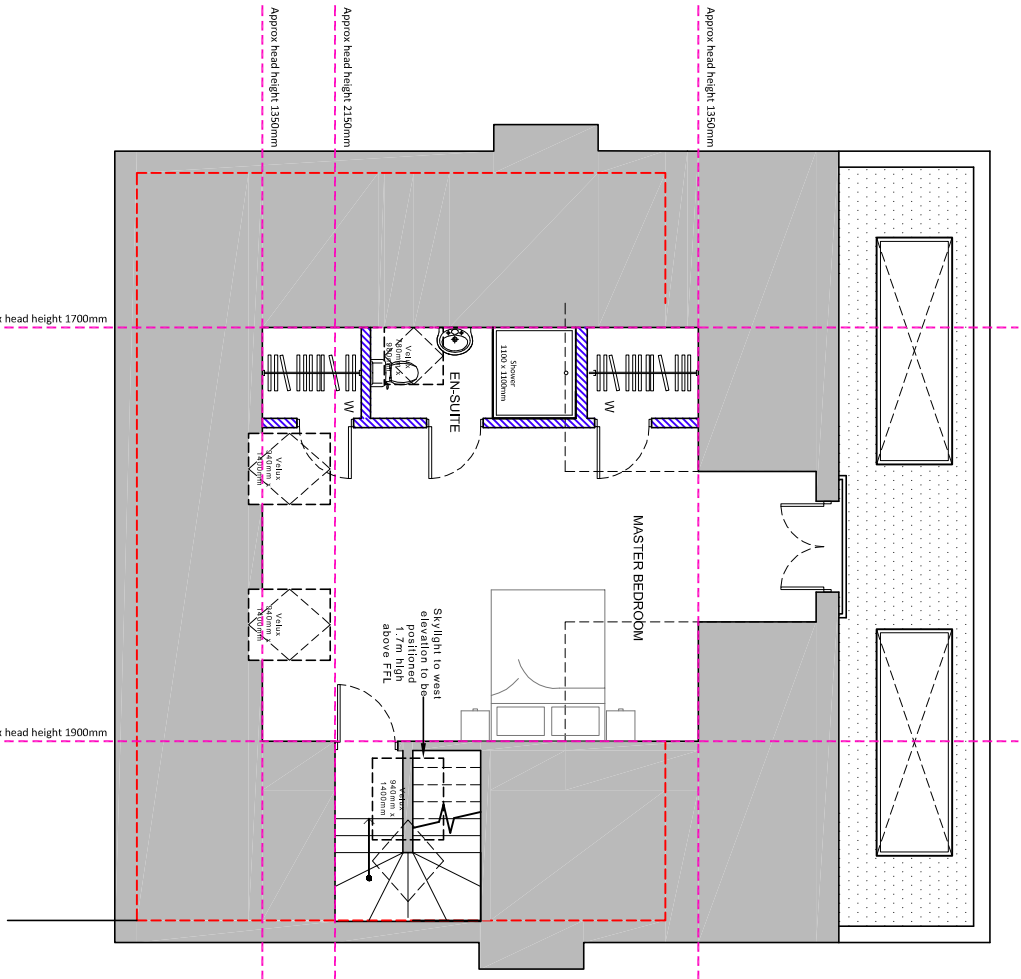

Second floor plan

For	MR & MRS OTTEN	Title	PROPOSED FLOOR PLANS, SITE & LOCATION PLAN			Office Tel:	01243 933732	
Project	PROPOSED EXTENSION AT 51 BACON LANE, HAYLING ISLAND, PO11 0DW	Date	Drawn	Scale	Checked	Email:	admin@jb-architecturedesign.com	
		AUGUST 2020	JB	As shown @ A3	-	Web:	www.jb-architecturedesign.com	
		Job Number	Drawing Number	Revision				
		PL387/20	-03		B		 JB ARCHITECTURE	