
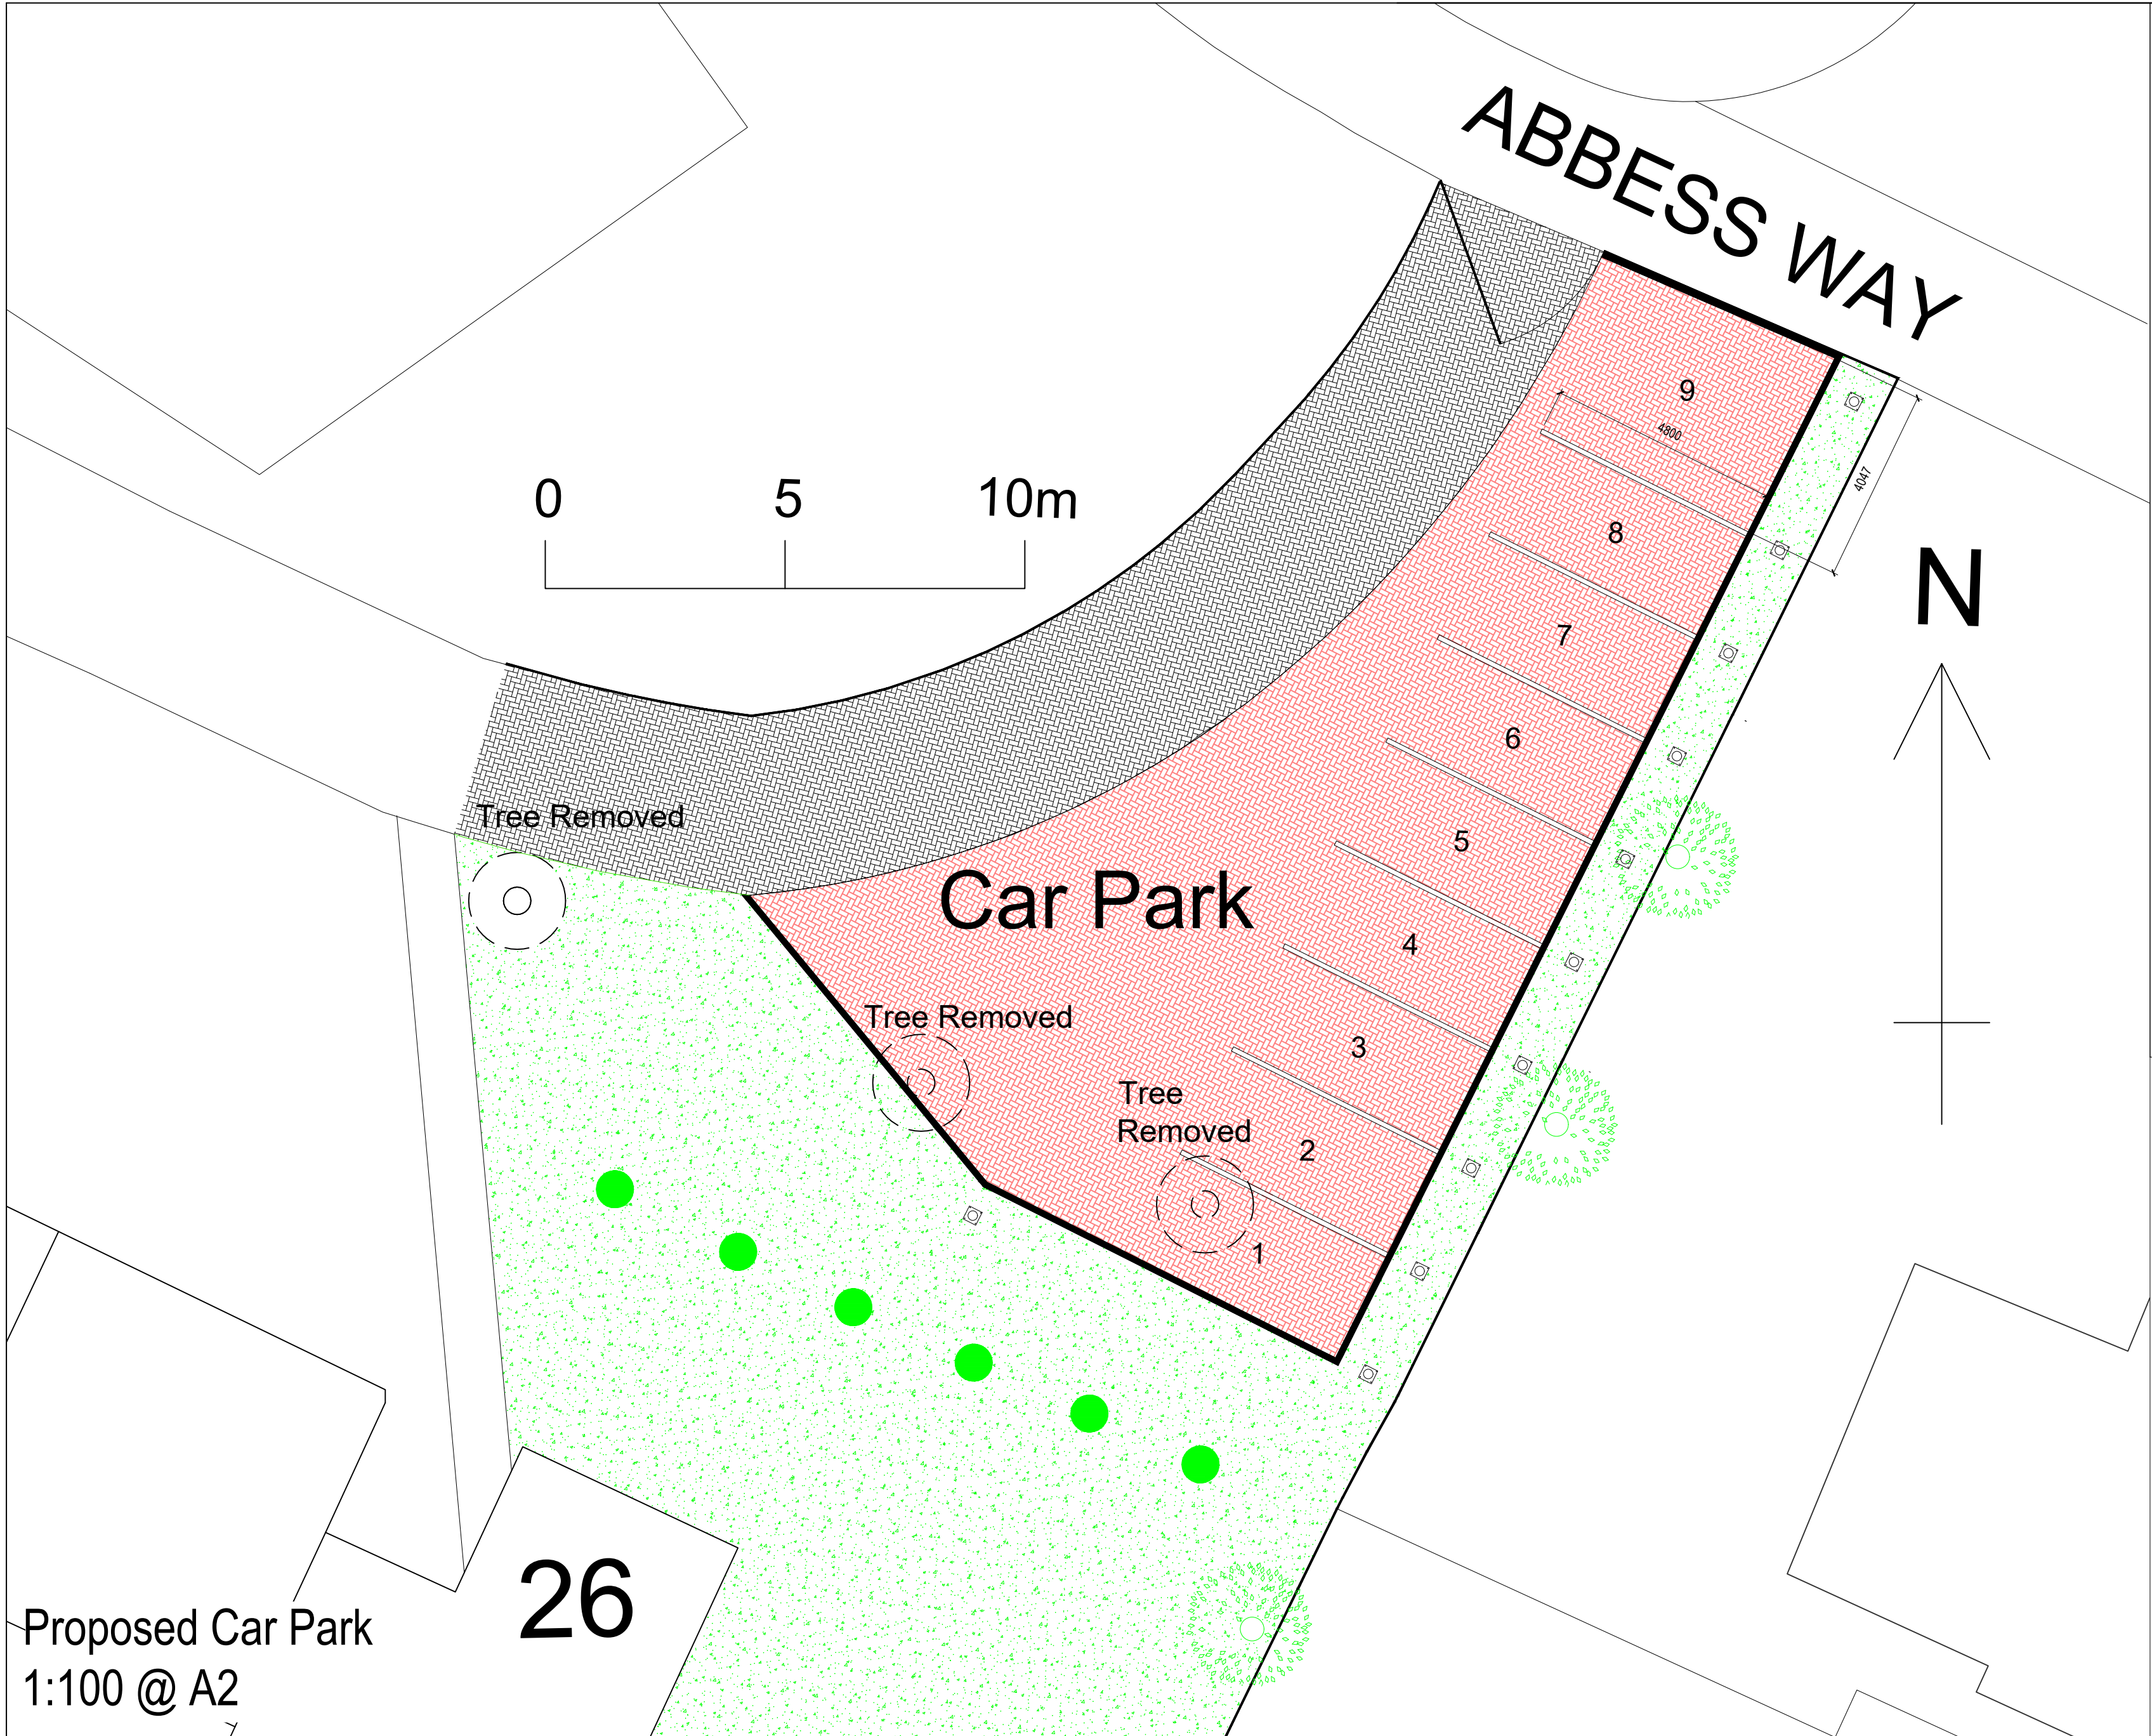
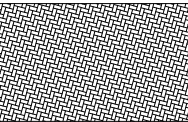
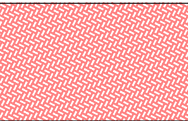
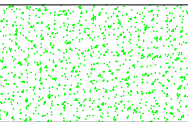
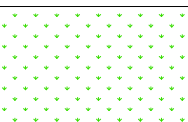


 

-  Existing brick paviours
-  New/proposed brick paviours with concrete kerb to boundary
-  New/proposed planting beds
-  Existing grassed area
-  Existing timber boundary fence
-  Bollard Lighting

Proposed Car Park
1:100 @ A2

26

SC1:100 

Rev	Date	Description	Client	Job No.	Date			
			Clarion Housing Group	5598	25.03.2021			
				Drawing Number	Stage			
				118	Planning			
			Project	Revision				
			The Beeches, 1 Villa Gardens, Waterlooville PO7 7RY	-				
			LiveSmart Refurbishment Scheme	Scale				
			Title	1:100				
			Proposed Car Park Lighting Layout	Drawn				
				TS				
				Approved				
				MRK				

Arcus Consulting LLP
Wakefield 0192 466 9000
Liverpool 0151 708 1080
www.arcus.uk.com
info@arcus.uk.com

Manchester 0161 905 3222
Newcastle 0191 272 5781

London 0208 8742 2512
Rugby 01788 297 127

