





3D images



3D images

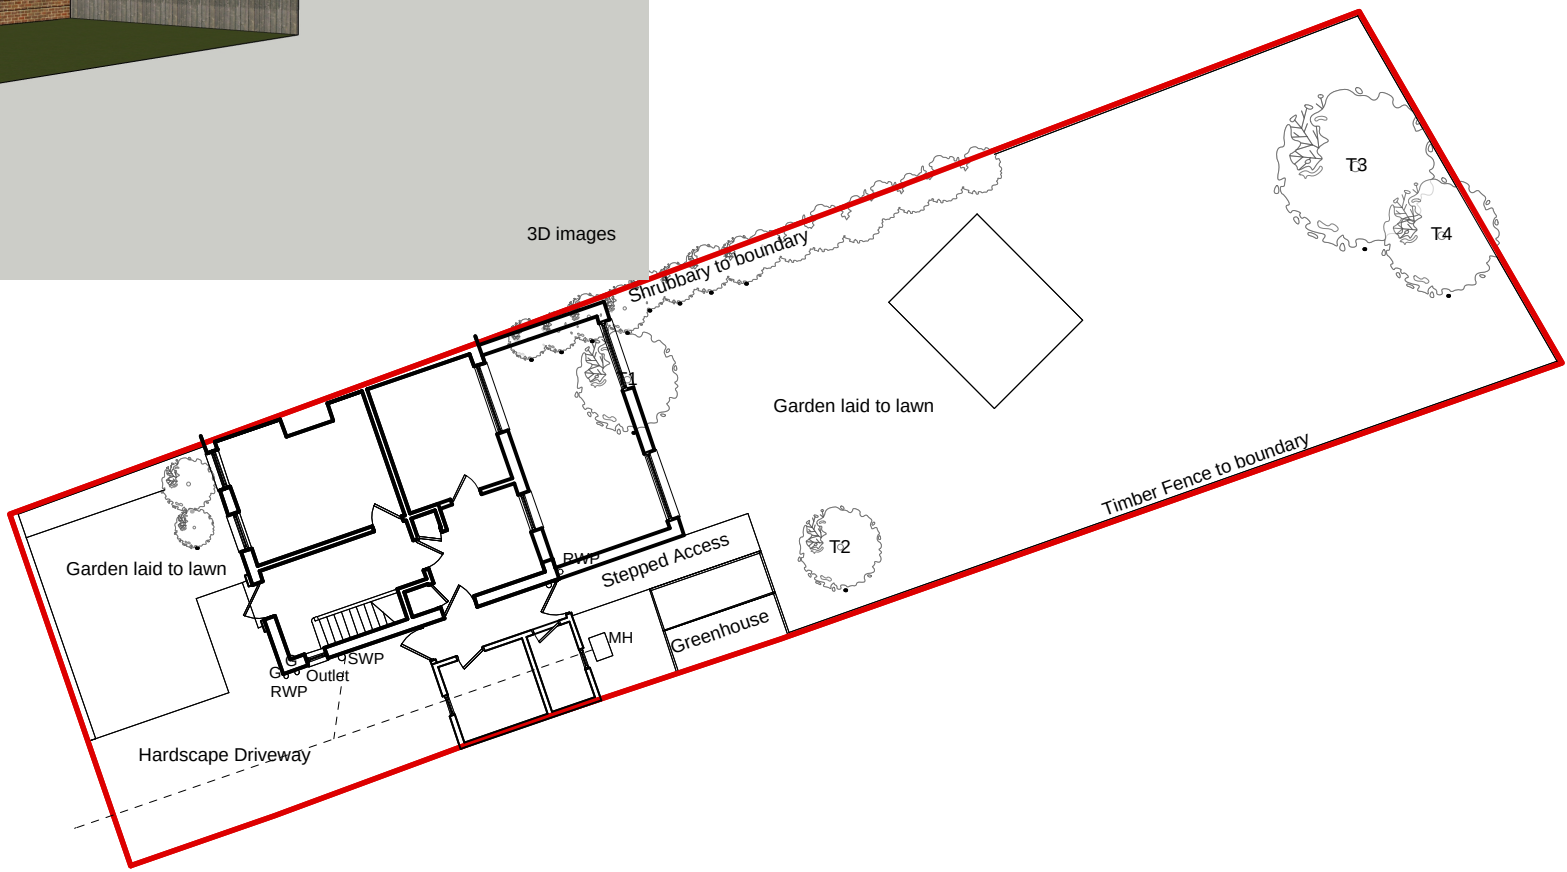


Site Plan 1:200

 


East Elevation 1:100



West Elevation 1:100

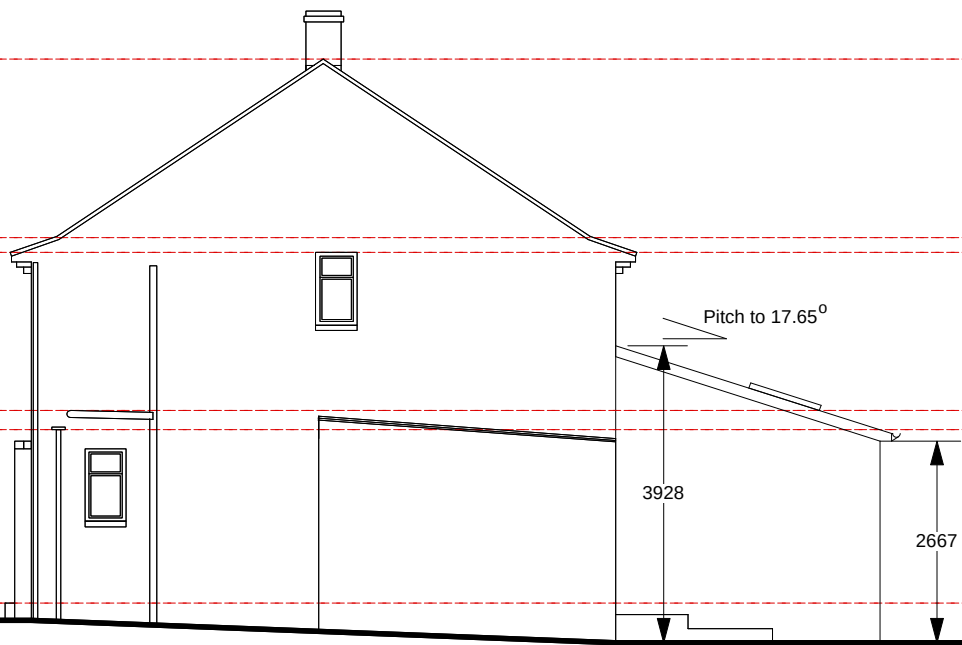

South Elevation 1:100

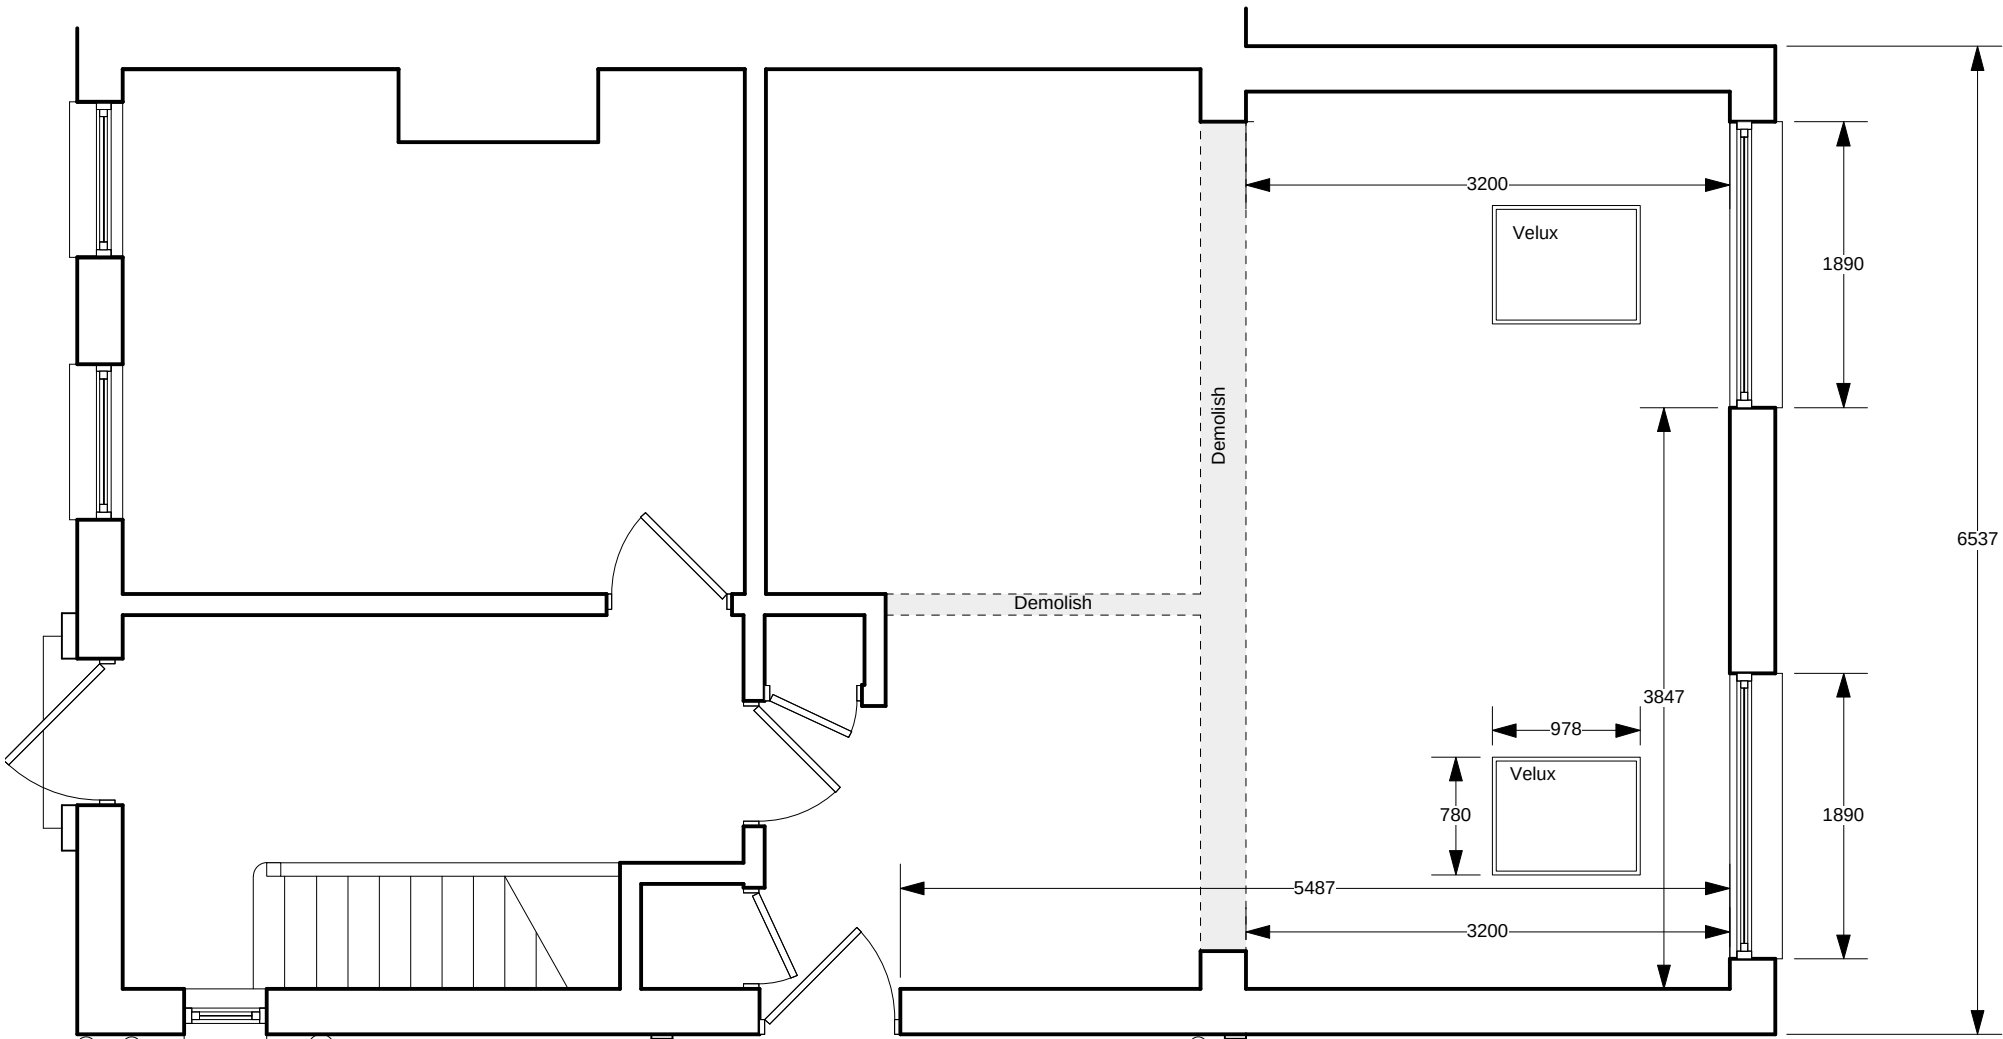

Ground Floor 1:50

Amendments	by	Date
Job Title 010 48 Newbarn RD		
Drawing: Outline Design		
Scale: 1:50 & Various@ A2		
Drg.No. ADS-002-OD - *		
Drawn by: NJH		
Issued to: Client		
Status: Prelims		
Date 01.02.21		
ADS		
ADS - Architectural Design Services (UK) Ltd		
Southwold, Hampshire		
07732 535055		