


Level Survey
The construction area is flat hence no level survey has been provided

Flood Risk
The proposal has no impact on flooding

Tree Survey
This proposal has no impact on trees


Parking Provision
The property has six parking spaces (two in the garage, four in front of the garage) non of these are effected by the application.

Boundary Treatment
The boundaries are made up of a mixture of timber panel fences brick walls and hedging. With proposed new dwarf wall and hedging to the front boundary

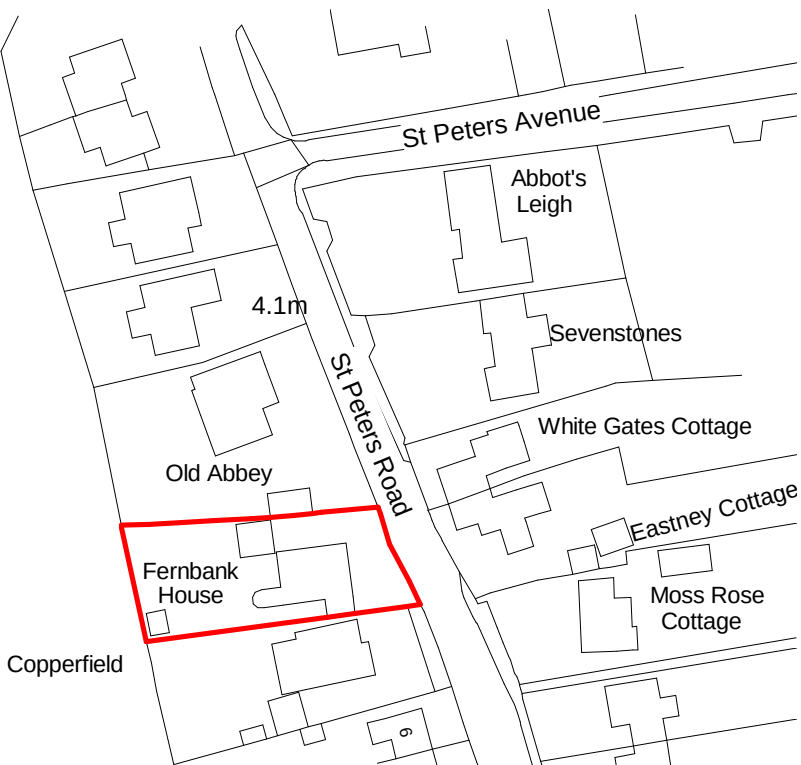

1 Location Plan
1 : 1250

This map was purchased from emapsite.com on 30.12.2020 and is subject to the following © Crown copyright and database rights Ordnance Survey 0100031673

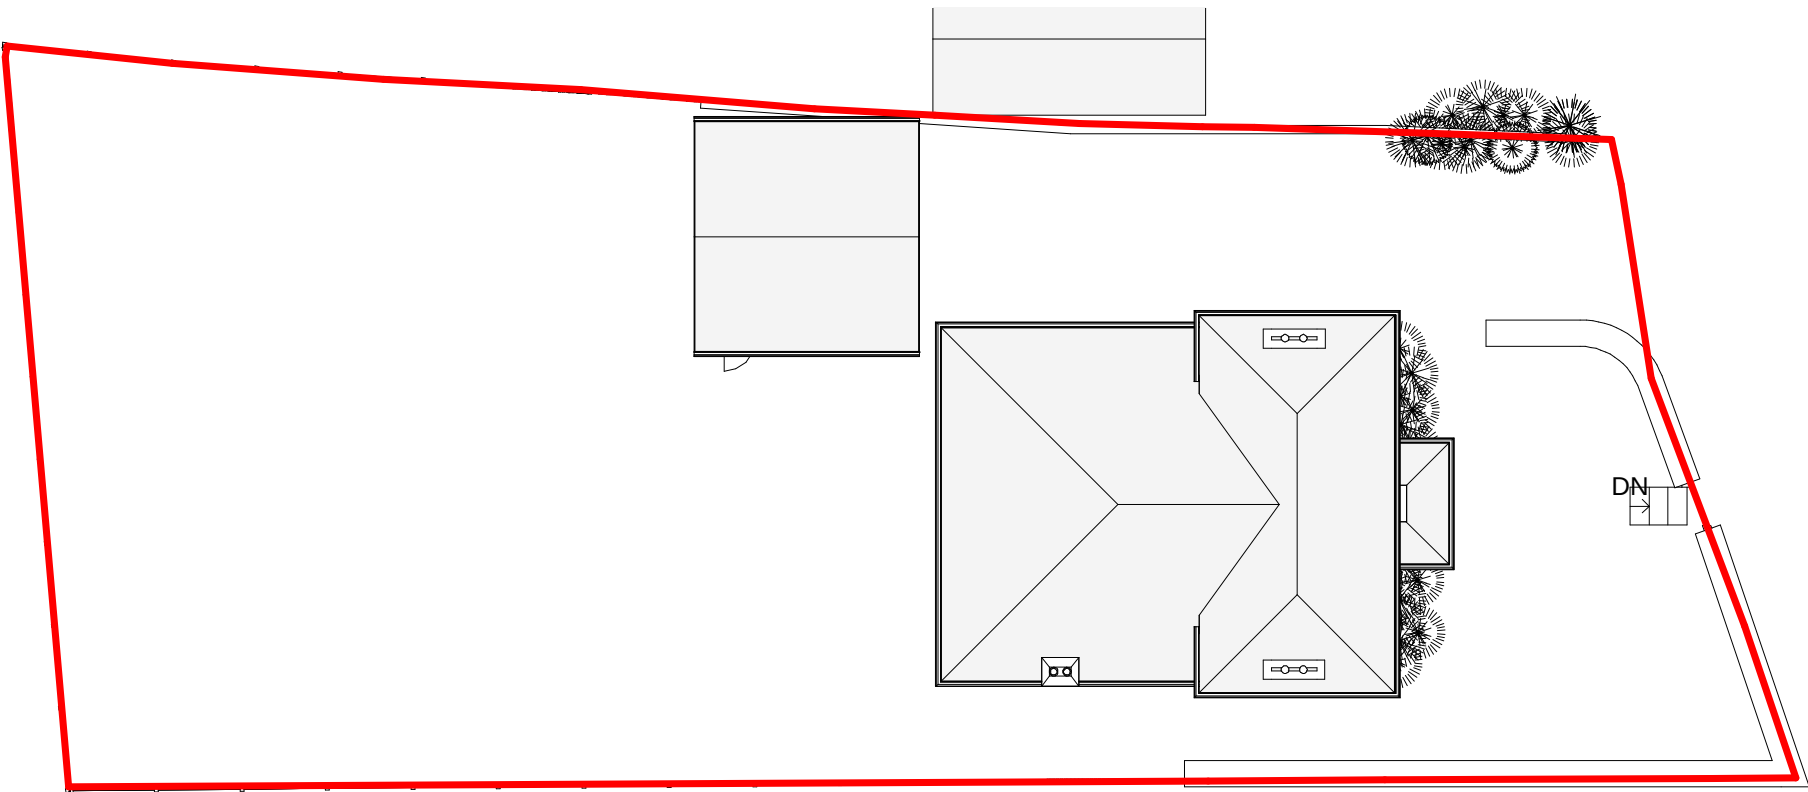

2 Site Plan
1 : 200

IJ Murray Associates Ltd



CIAT
REGISTERED PRACTICE

www.ijma.co.uk

I J Murray Associates Ltd
200 Seafront
Hayling Island
Hampshire
PO11 9HR
Phone 07779 246915
e-mail ian@ijma.co.uk

These drawings are the property of IJ Murray Associates Ltd and should not be reproduced or used in any way without the permission of a Director of IJ Murray Associates Ltd

These drawings are for planning and building regulation purposes only and are not for construction. All dimensions should be checked on site before work commences

Mr Hurst & Mrs Jenkins

Fernbank Hse St Peters Rd Hayling Island V6

Proposed Location and Site Plan			
Project number	Project Number	A111	
Date	Issue Date		
Drawn by	Author		
Checked by	Checker	Scale	As indicated