


This drawing may be scaled with reference to the scale bar for planning application purposes only. Do not scale for any other purpose. use only annotated dimensions. All dimensions are to be checked by parties using the drawing, and any errors or omissions are to be reported to James Potter Associates Ltd.

Rev.	Date	Note	Author	Checked
-	dd/mm/yy	Note	XXX	XXX

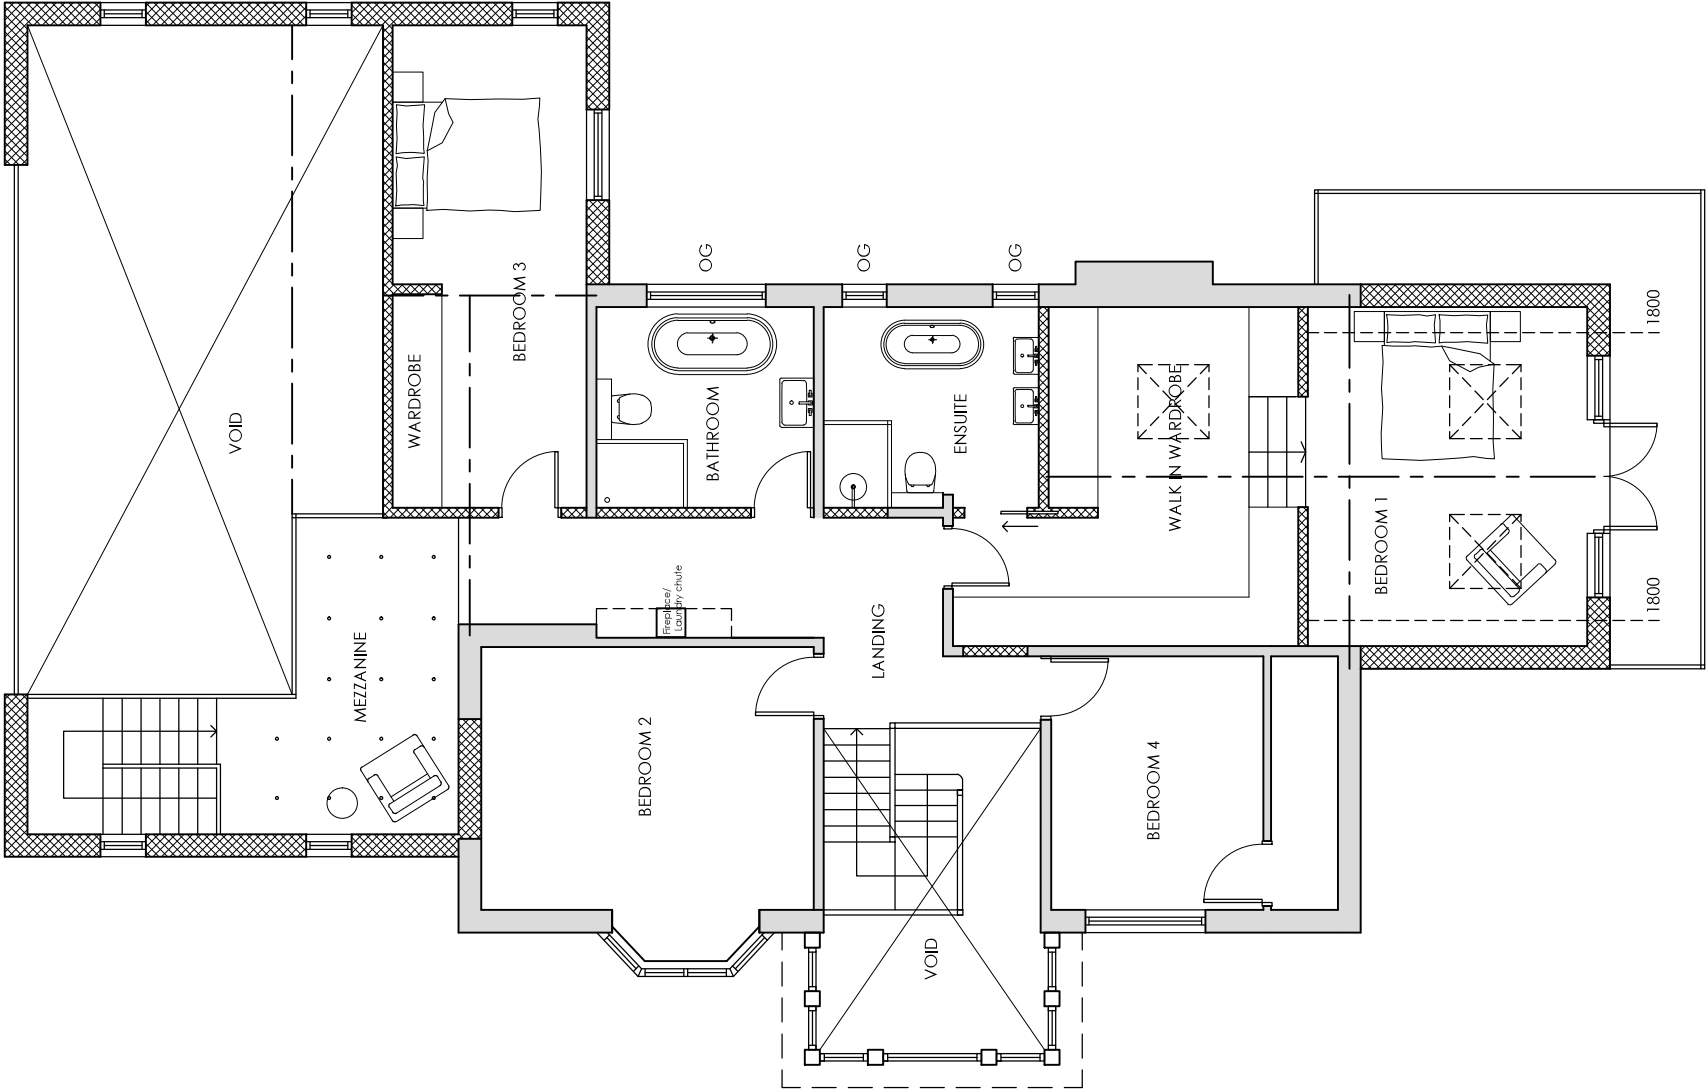

PROPOSED FIRST FLOOR PLAN

KEY

--- Proposed walls / partitions for demolition

--- Proposed new walls / partitions

- - - Proposed structural lintels & beams

--- Existing walls / partitions


(E) Electricity metre location

[D] Existing drain location

OG Obscured Glass

[X] Roof light above

NORTH

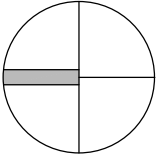

1:100



Project	REAR, FRONT & SIDE EXTENSIONS & ALTERATIONS 113 HAVANT ROAD EMSWORTH PO10 7LG			Drawing	PROPOSED FIRST FLOOR PLAN
				Job/Dwg Number	20042-PL-005
Client	MR & MRS STEPHEN			JPA JAMES POTTER ASSOCIATES www.jpa.design JPA - PORTSMOUTH 64 Hunter Road, SOUTHSEA, Portsmouth PO4 1PY T: +44(0)7807612150	
Status	PLANNING				
Scale	1:100	Sheet Size	A3		
Author	LB/RB	Checked	JP	Date	13/11/2020