



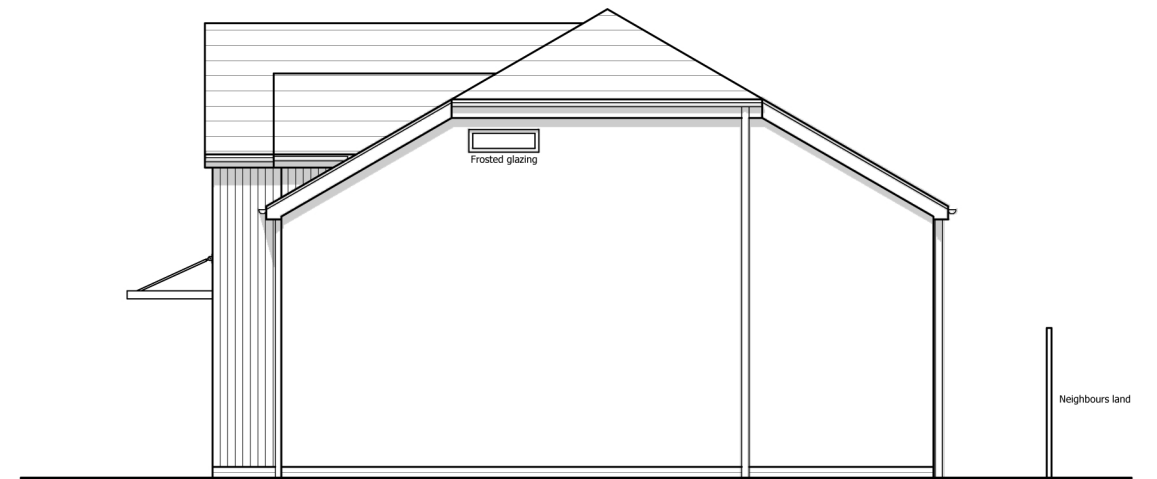


EAST ELEVATION

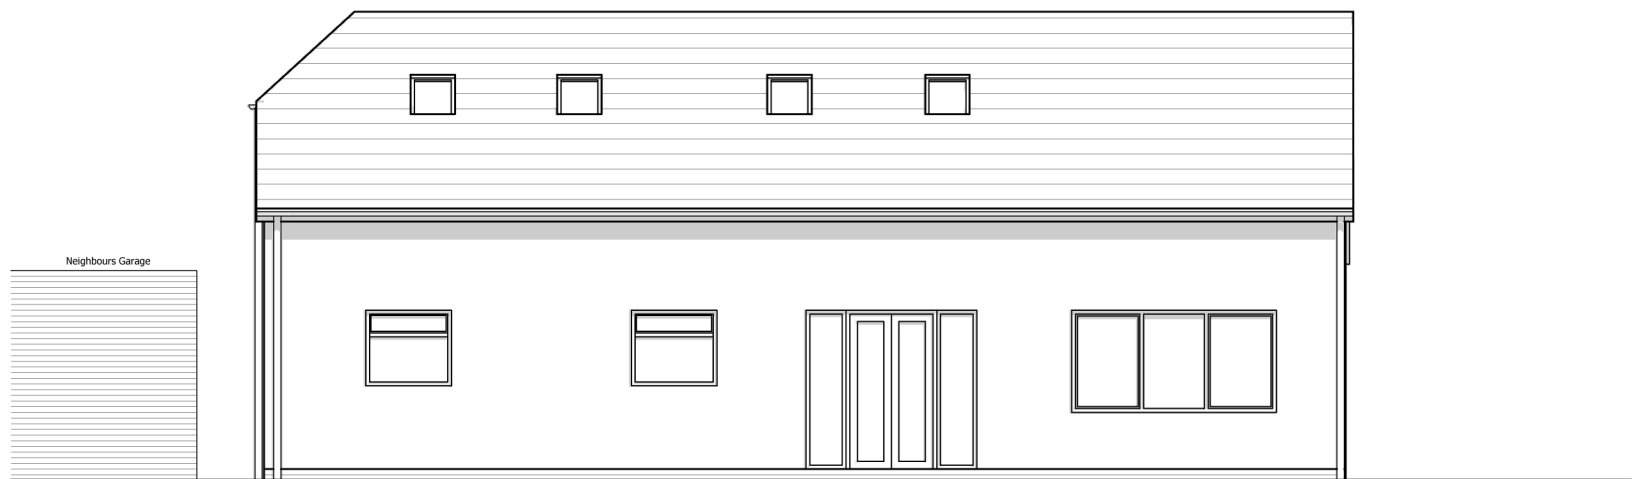

NORTH ELEVATION



WEST ELEVATION

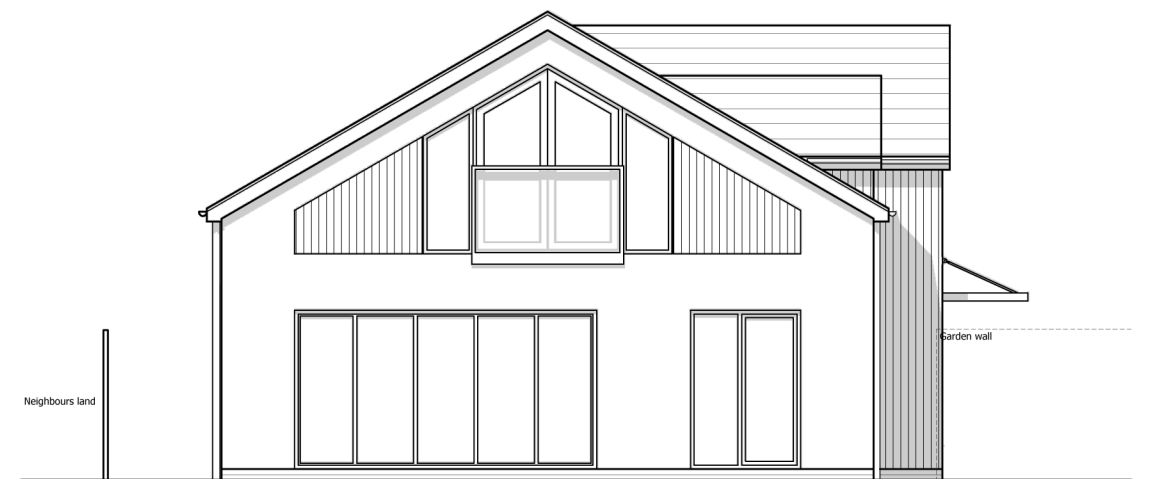

SOUTH ELEVATION



Project	63 SANDY POINT ROAD HAYLING ISLAND	Date	DEC 20	Drawn by	ACE
		Scales	1:100@A3	Status	PLANNING
Drawing	PROPOSED ELEVATIONS	Job No	EA 04	Dwg No	PL-09
				Revision	.