


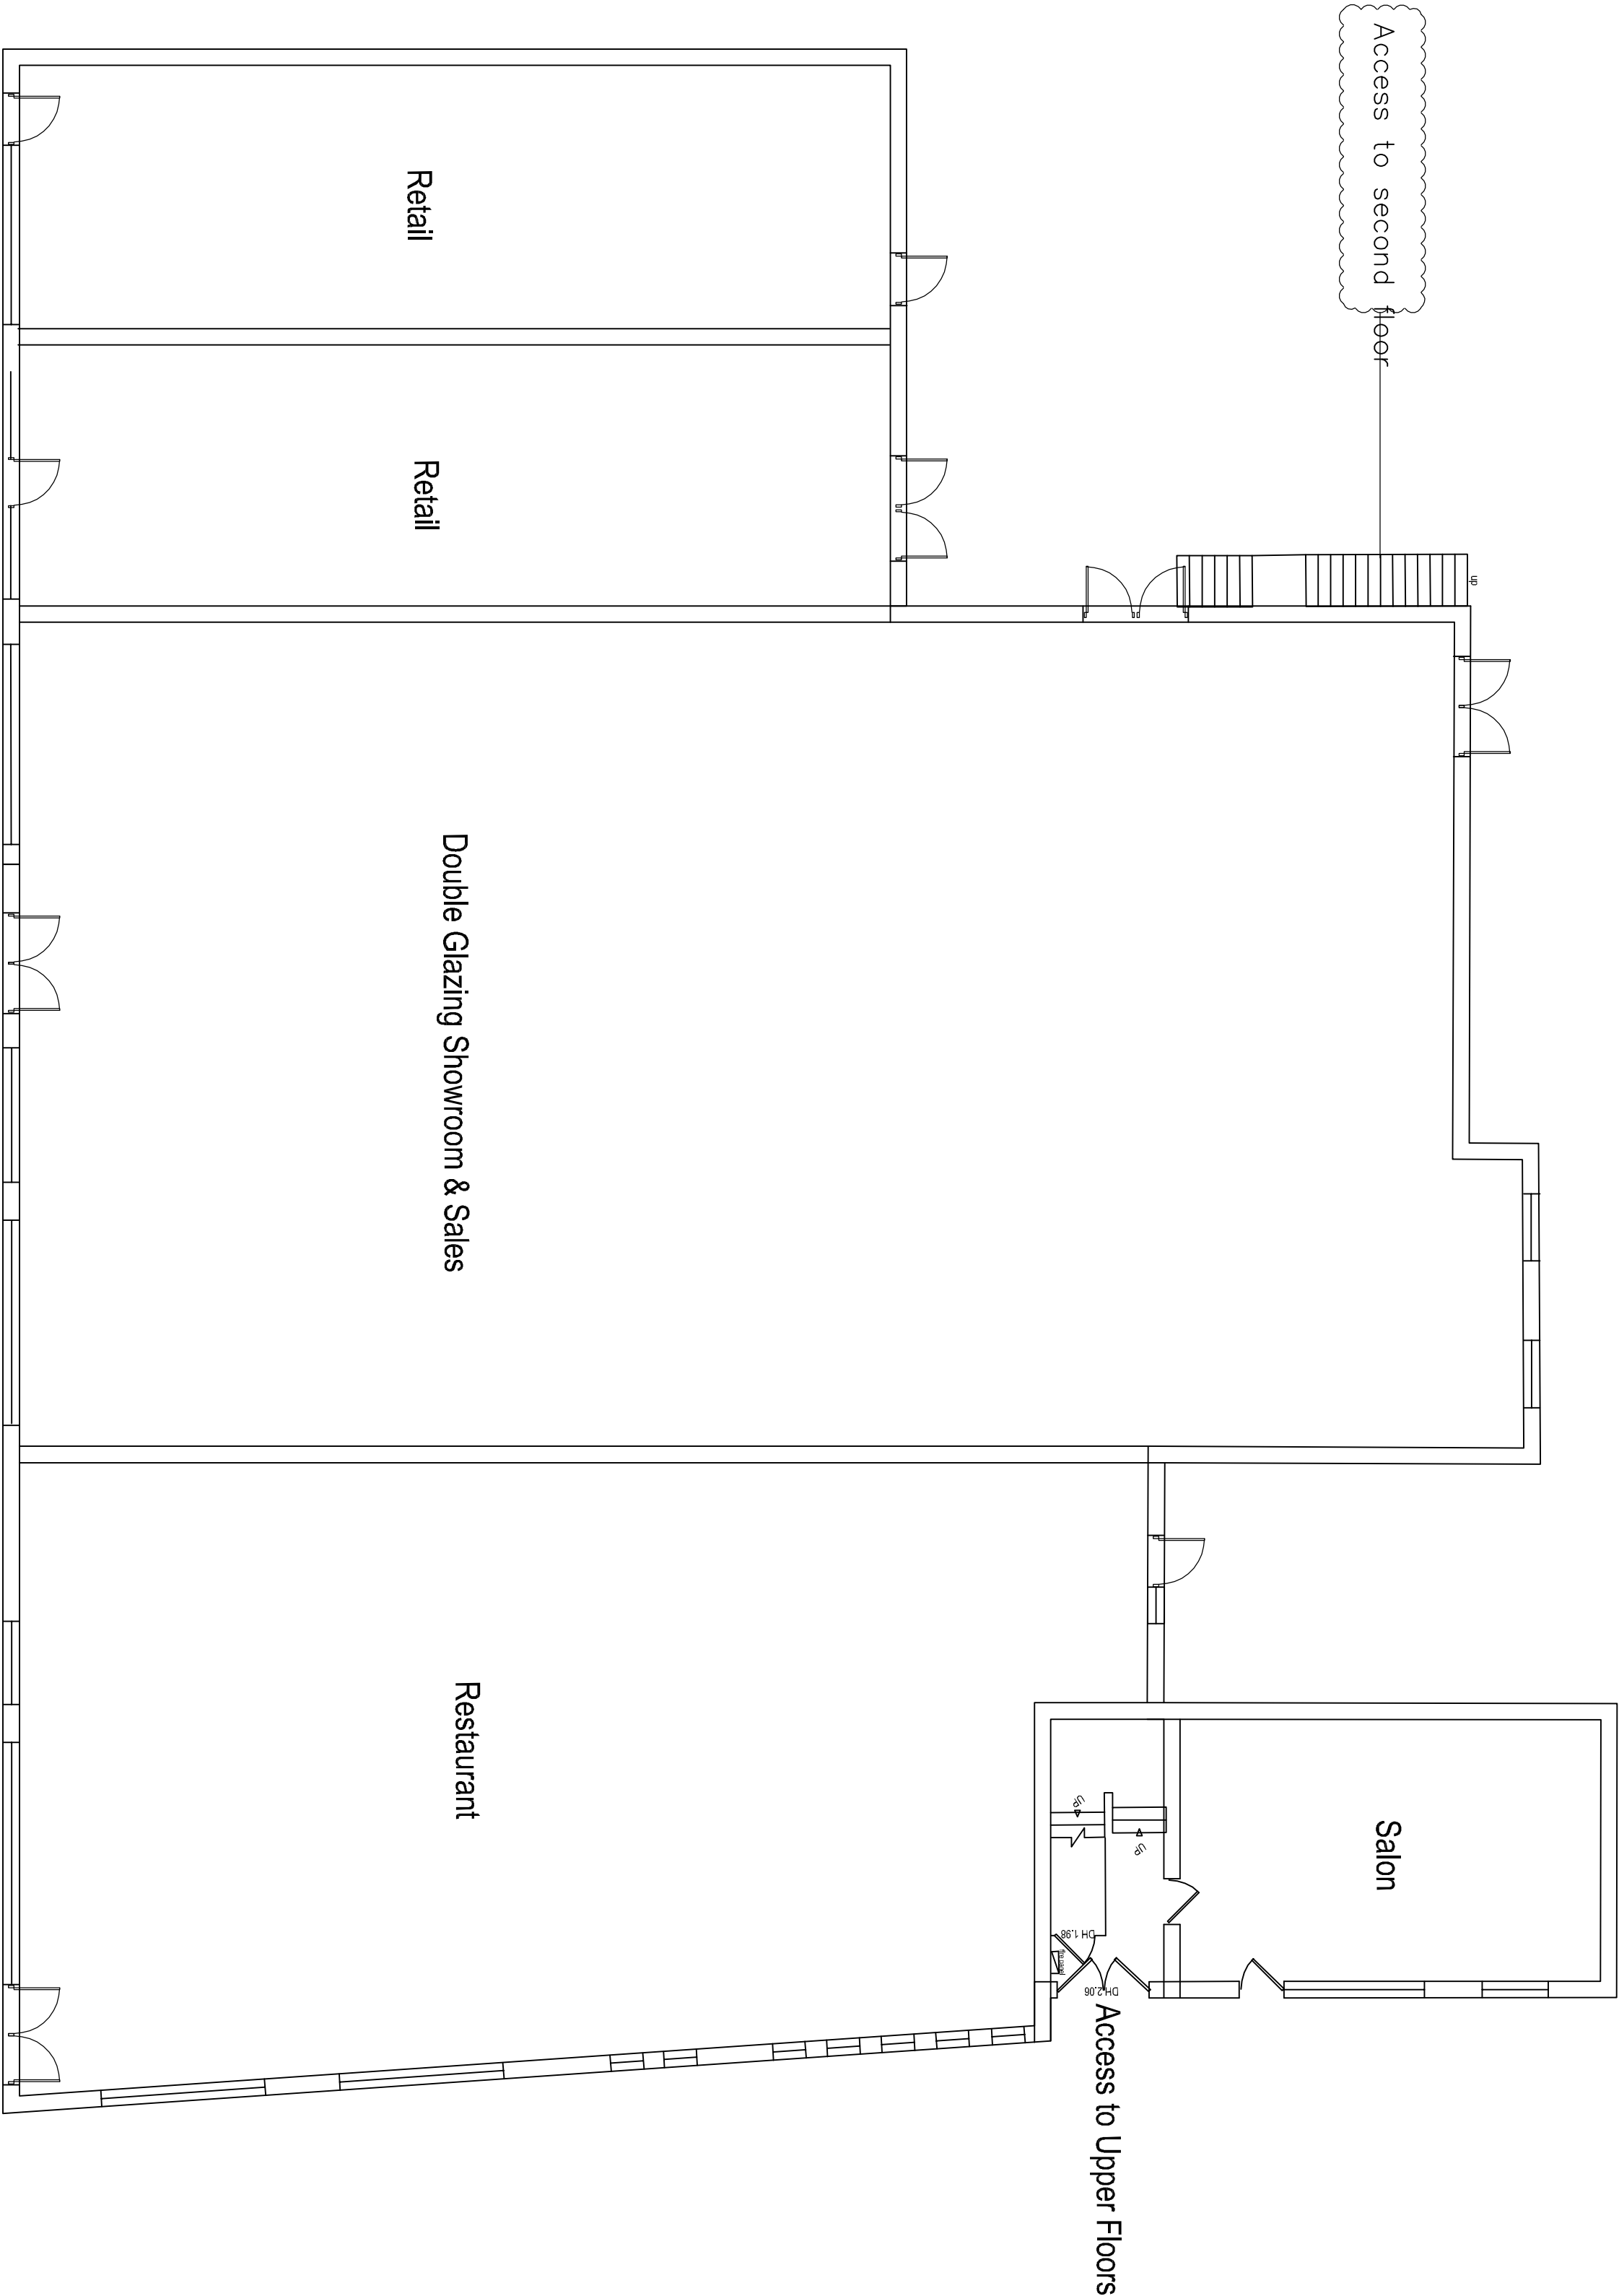

Scale in Metres
0 1 2 3 4 5 for 1:100

Revision	Description	Date	Drawn	

Project:
Fernwood House
London Rd,
Watlington
PO7 7HG

Drawing Title:

Ground Floor Plan

Chris Flint Associates Ltd
CHARTERED SURVEYORS - PROJECT MANAGERS
DEVELOPMENT CONSULTANTS

Drawn By	Date	SHEET SIZE	Approved By	Date
CF	27/09/19	A1		

Drawn By	Revision	Scale
CFA	FULL	1-100

PLANNING

2 Emerald Close Watlington House PO7 8NZ
tel: 023 92 432484 fax: 023 358554
Email: info@flintassociates.co.uk