


27 JAN 2021

RECEIVED


PROPOSED REAR EXTENSION AND LOFT CONVERSION

2 ASHWOOD CLOSE, BEDHAMPTON, PO9 3QT


1 2 3 4 5 6 7 Scale 1:100

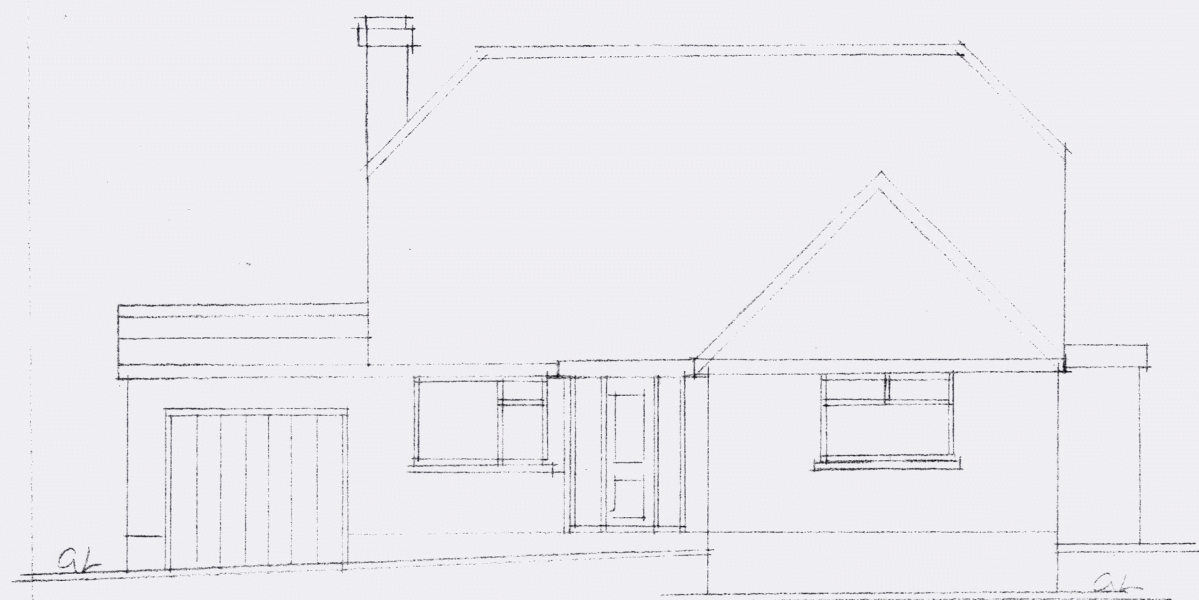


EXISTING FRONT ELEVATION

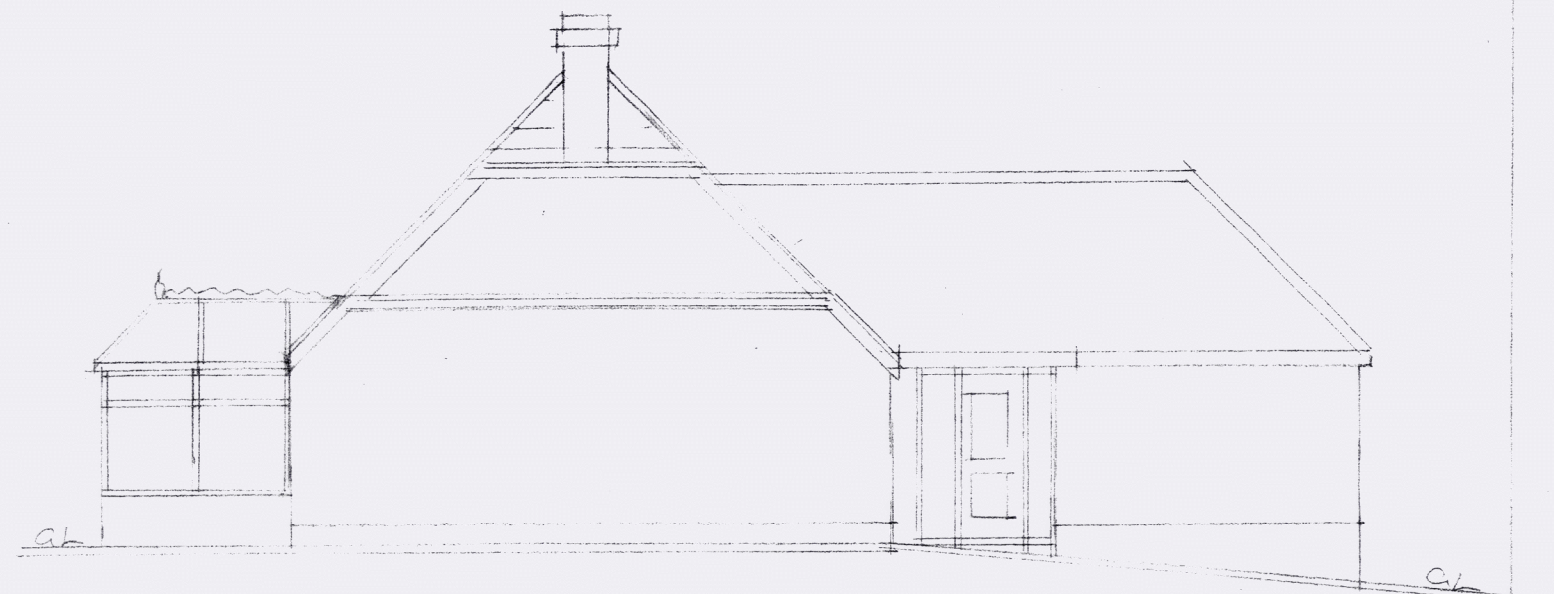

EXG SIDE ELEVATION

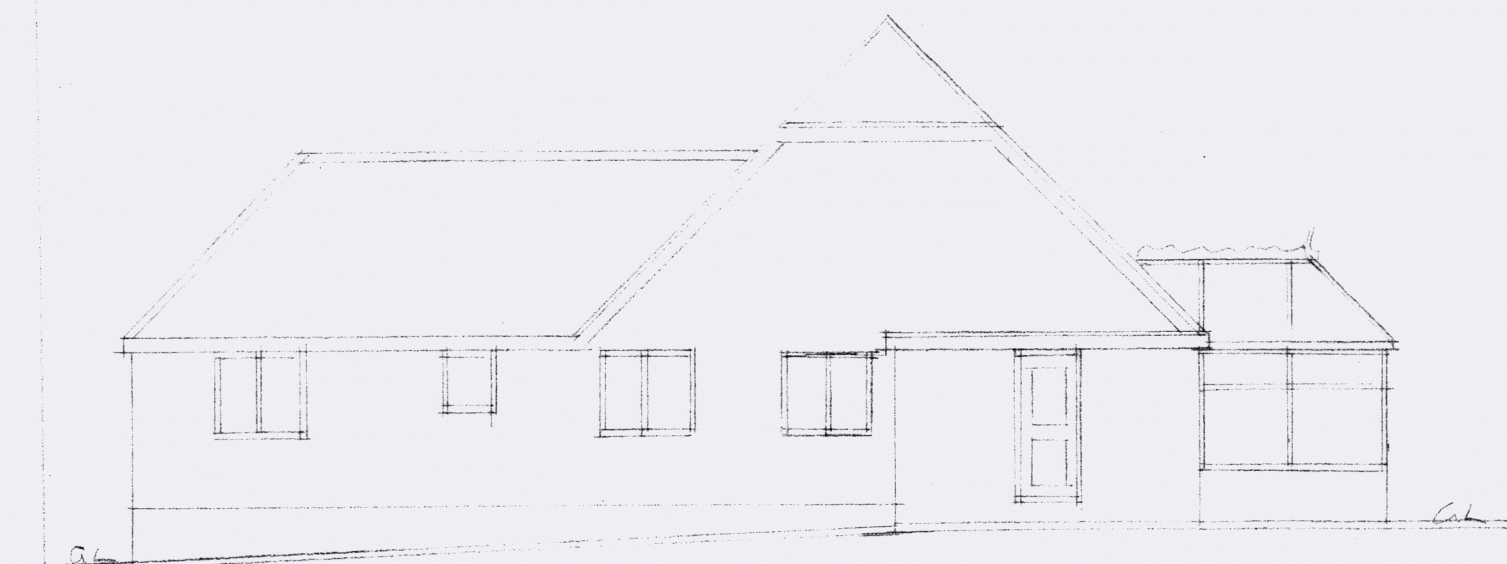

EXG SIDE ELEVATION

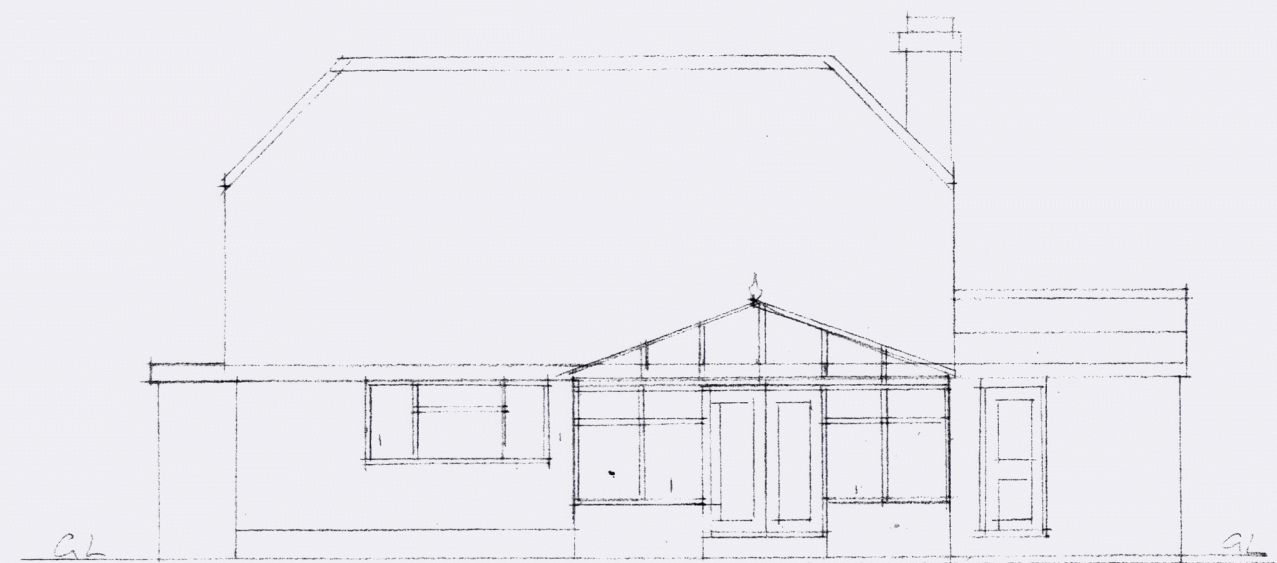

EXG REAR ELEVATION