


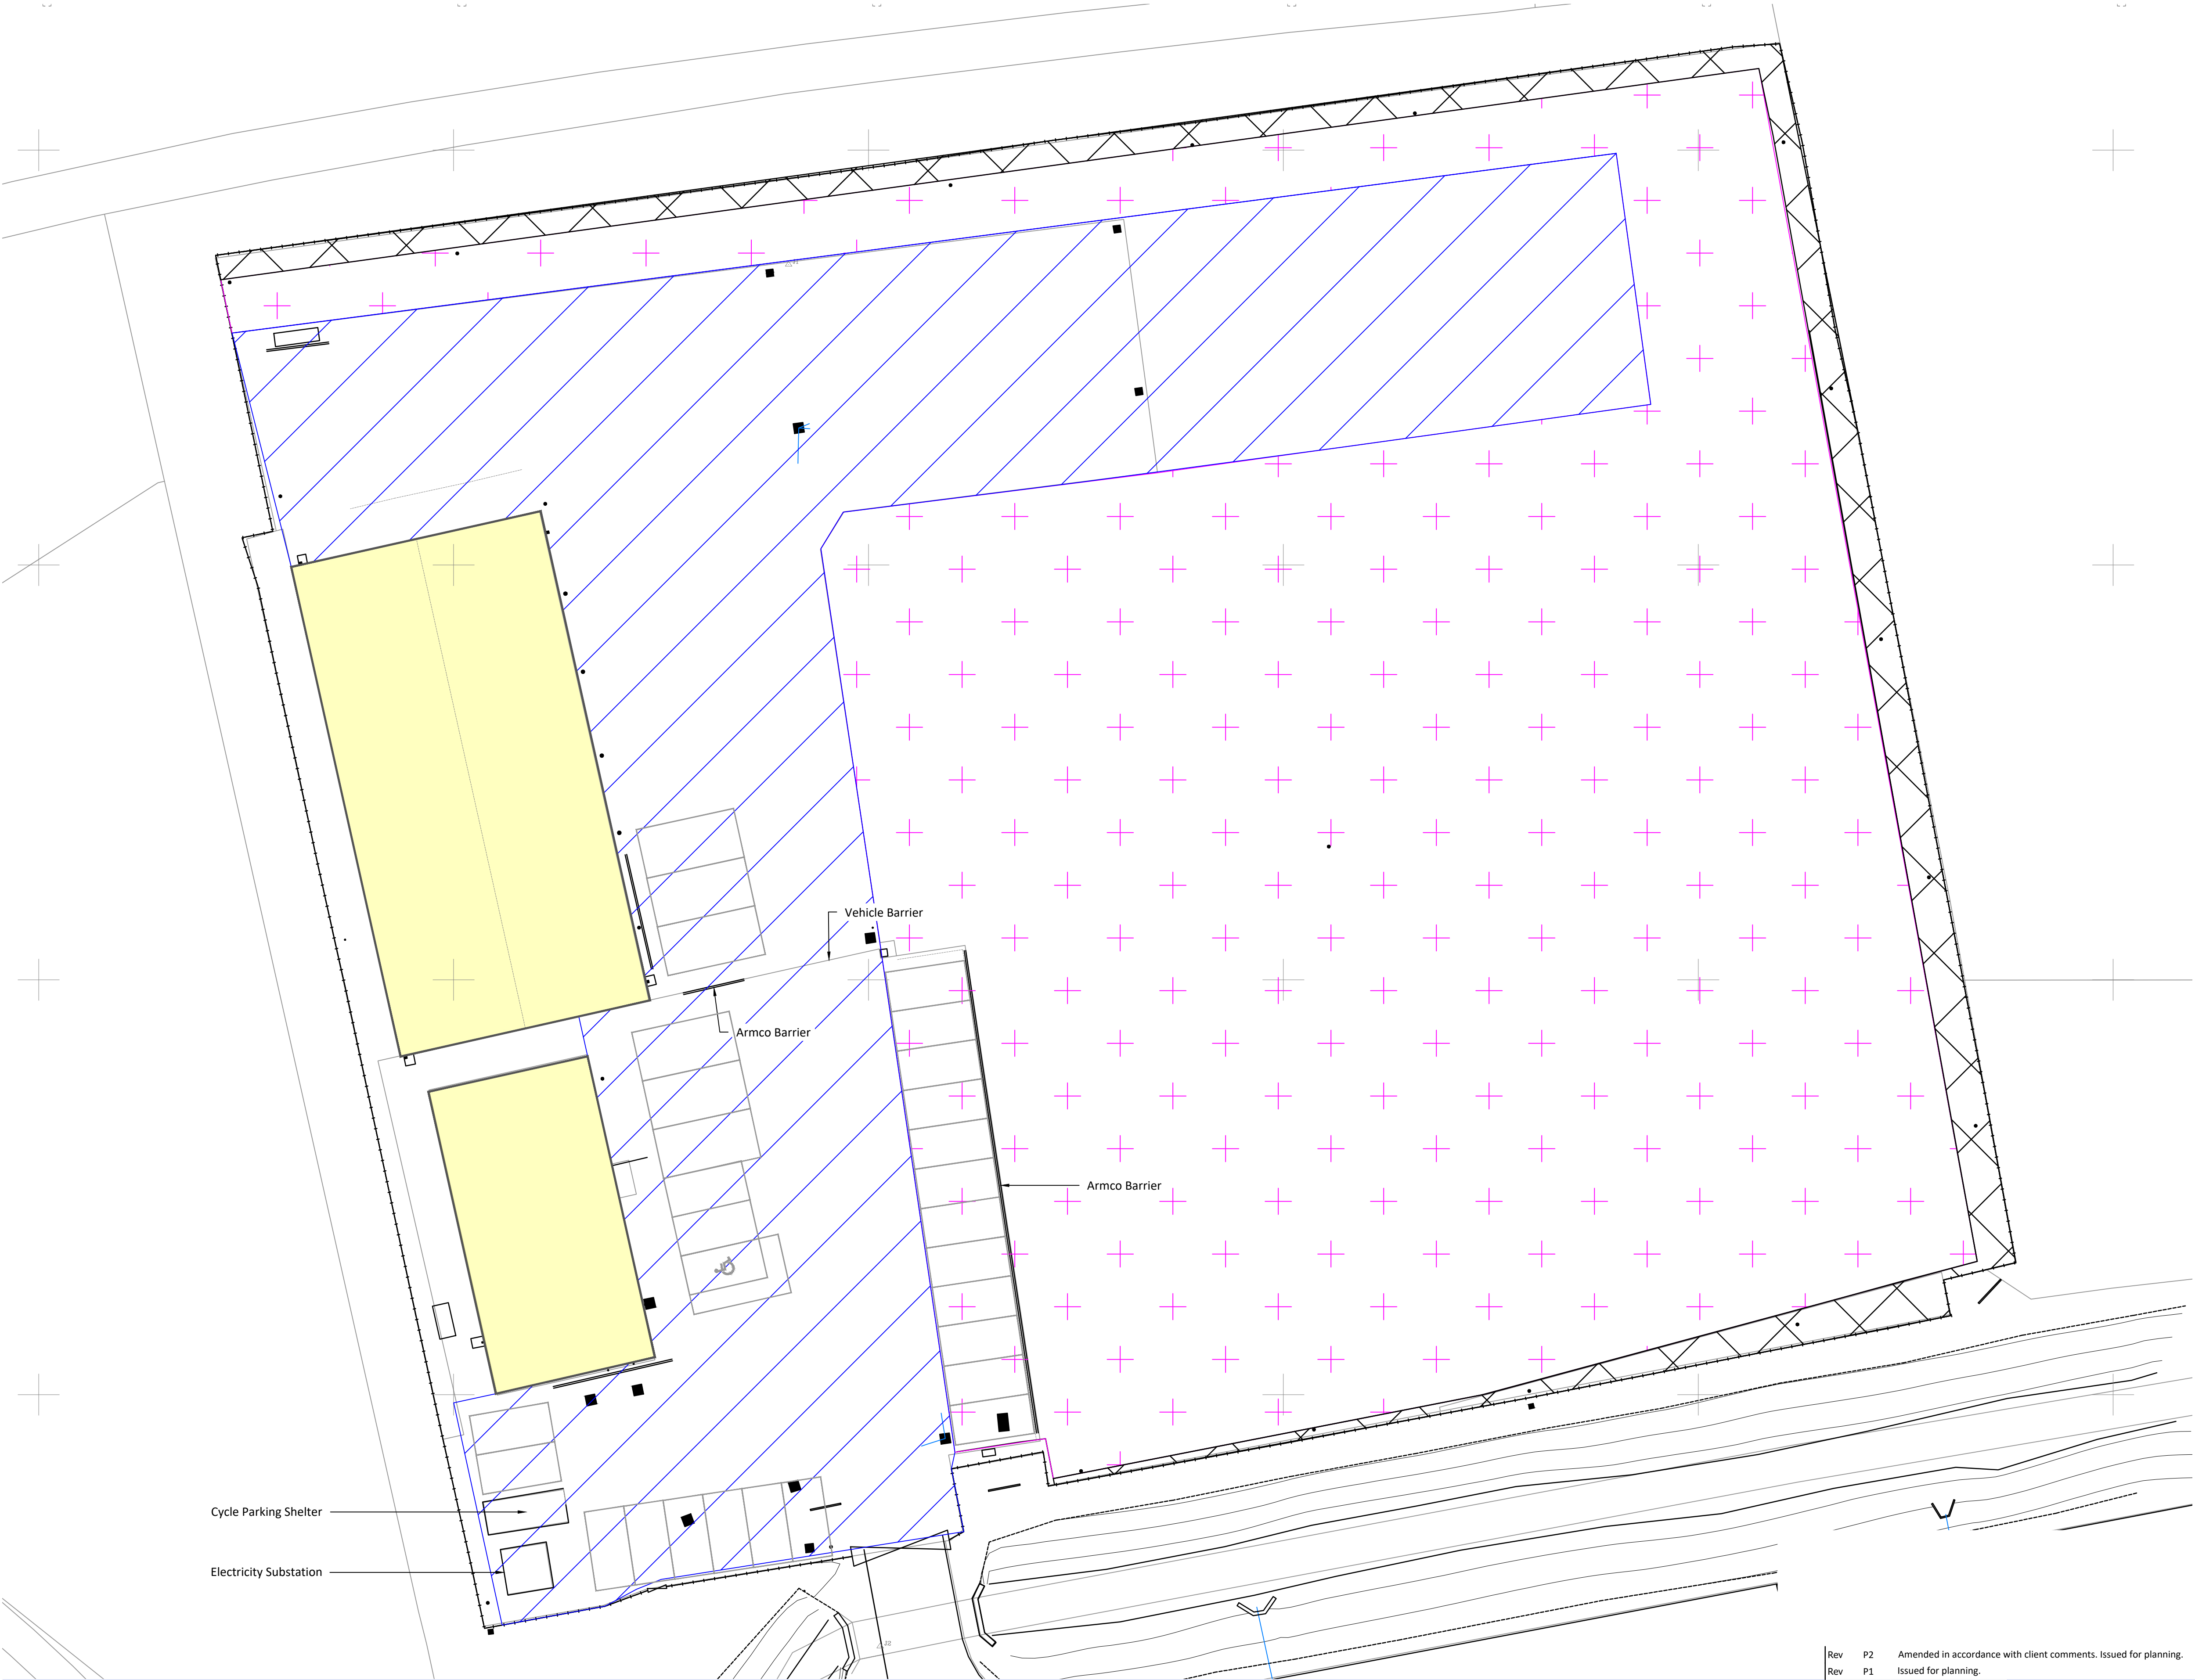

0 4 8 12 16 20m
Scale 1:200 at A1

KEY

- Existing Concrete Pavement
- New Concrete Pavement
- Verge
- Existing building

Cycle Parking Shelter
Electricity Substation

Vehicle Barrier
Armco Barrier

Armco Barrier

Rev	P2	Amended in accordance with client comments. Issued for planning.				By IH	Checked SO	17.03.2021
Rev	P1	Issued for planning.				By IH	Checked SO	26.02.2021
Drawn By:	IH	Client	Travis Perkins			WEA		
Chkd By:	PB		Project	Keyline, Havant				
Scale @ A1:	1:200	Title		Proposed Site Plan				
Date:	February 2021							
Status:	FOR PLANNING							
Project No.:	22573	Drawing No:	100	Revision:	P2			

- ☐ Northampton
Cedar Barn, White Lodge, Walgrave,
Northampton. NN6 9PY
- ☐ Manchester
3rd Floor, 82 King Street,
Manchester. M2 4WQ
- ☒ Milton Keynes
Suite 25 Linford Forum, Rockingham Drive,
Linford Wood, Milton Keynes. MK14 6LY

E: info@wearchitecture.co.uk
W: www.wearchitecture.co.uk
T: 01908 889109

- Architects
- Principal Designers
- Interior Designers
- Project Management
- Employers Agent

