
 


OVERALL MEASUREMENTS TO BE CHECKED ON SITE
PRIOR TO CONSTRUCTION WORK COMMENCING

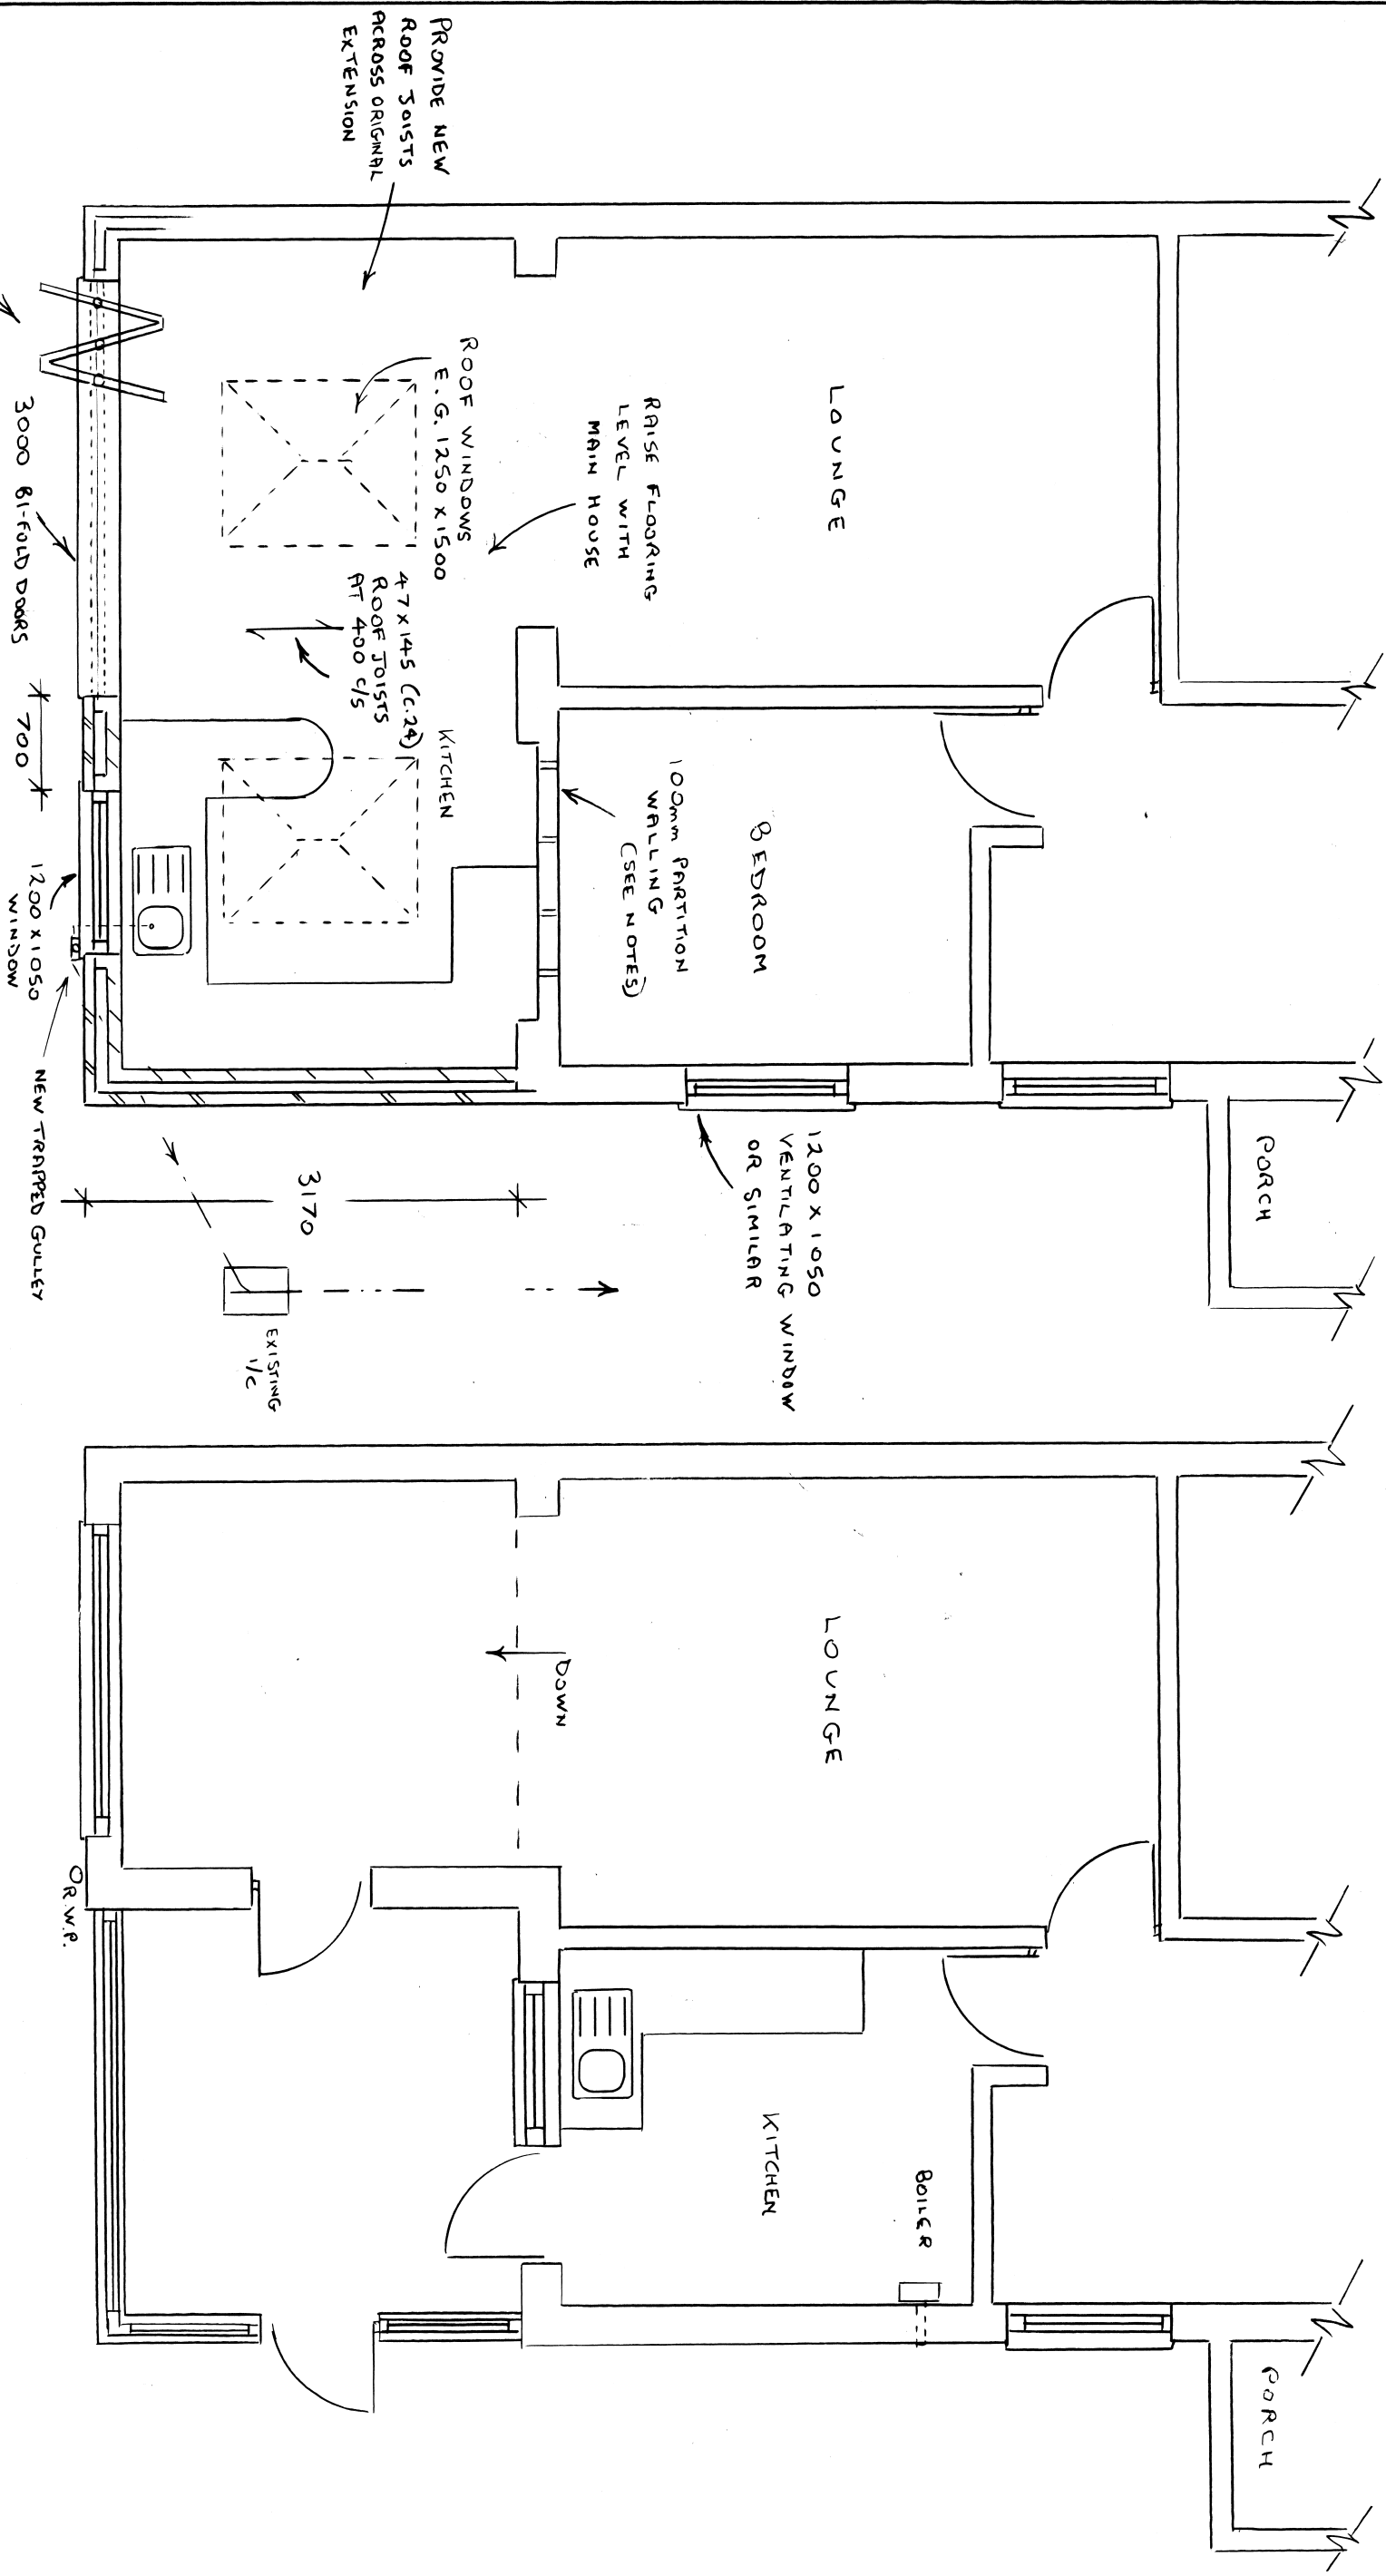

Scale 1:50

Metres

PROPOSED GROUND FLOOR 1:50

EXISTING GROUND FLOOR

ROGER CLARK (ARCHITECTURAL SERVICES)

Tel: 023 9237 3841

PLAN No: 24508 / 1

Floor Plans

Drawing:

Scale: 1:50 @ A3

PROPOSED EXTENSION

**66 SILVERDALE DRIVE
WATERLOOVILLE**