


PROPOSED REAR EXTENSION AND LOFT ALTERATIONS REV C
18 WARFIELD CRESCENT, WATERLOOVILLE


Scale 1:100 @ A3.

0 1 2 3 4 5 6

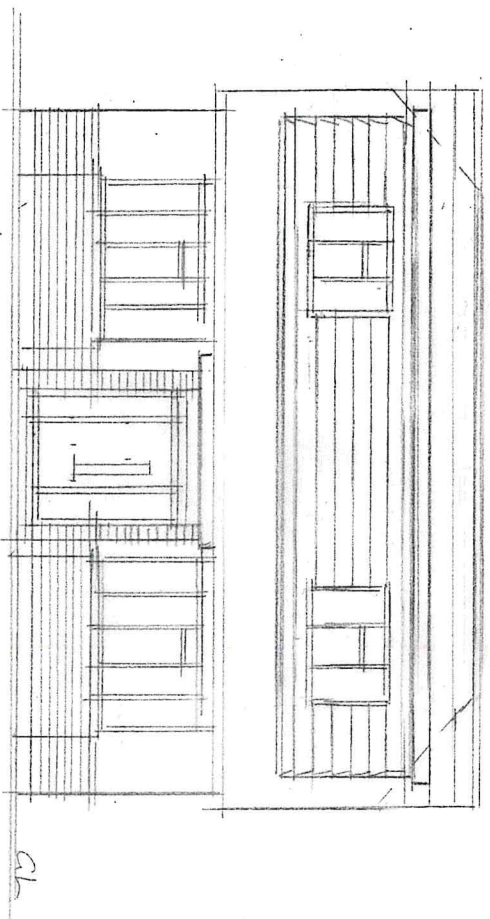

FRONT ELEVATION 1:100


Decking level
V

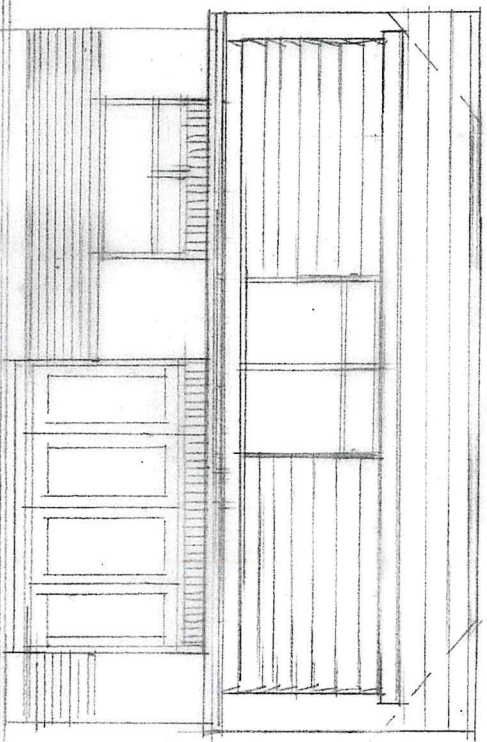


REAR ELEVATION 1:100

Max 300 CL

line of exg

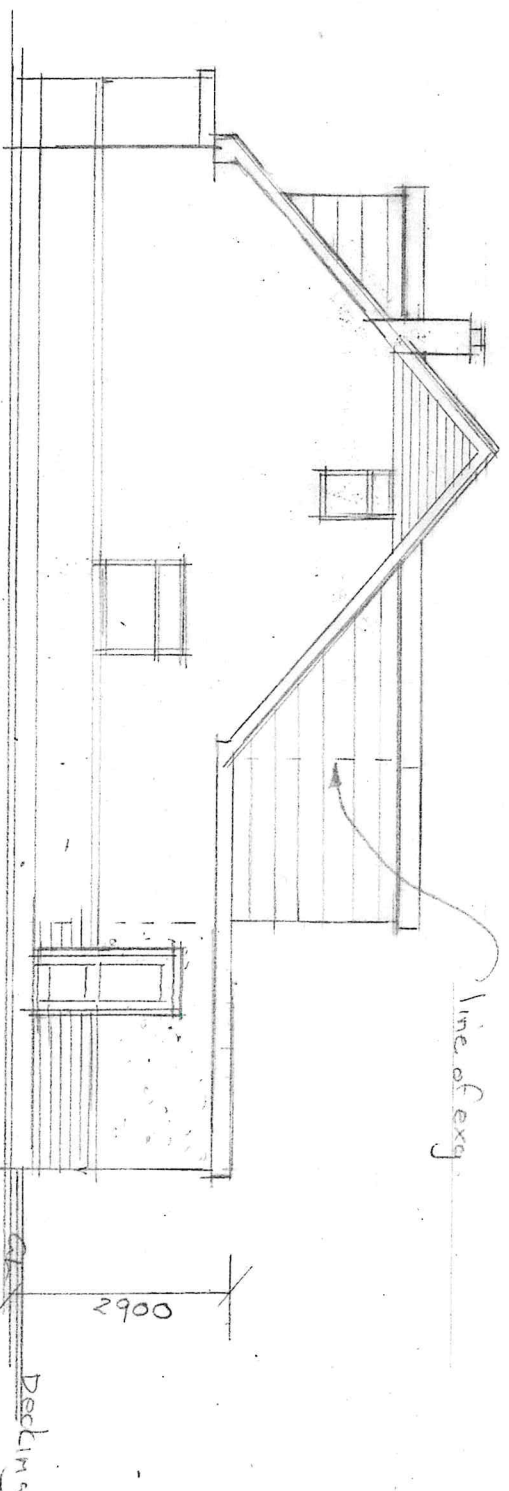

SIDE ELEVATION 1:100

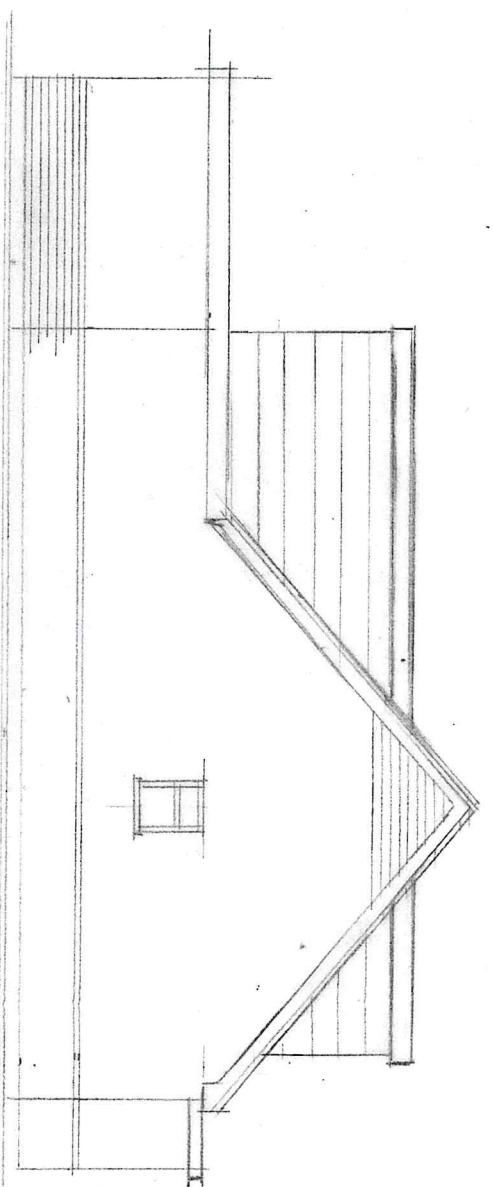


SIDE ELEVATION 1:100

PROPOSED REAR EXTENSION AND LOFT ALTERATIONS. REV.C.

18 WARFIELD CRESCENT, WATERLOOVILLE

Scale 1:50 @ A3

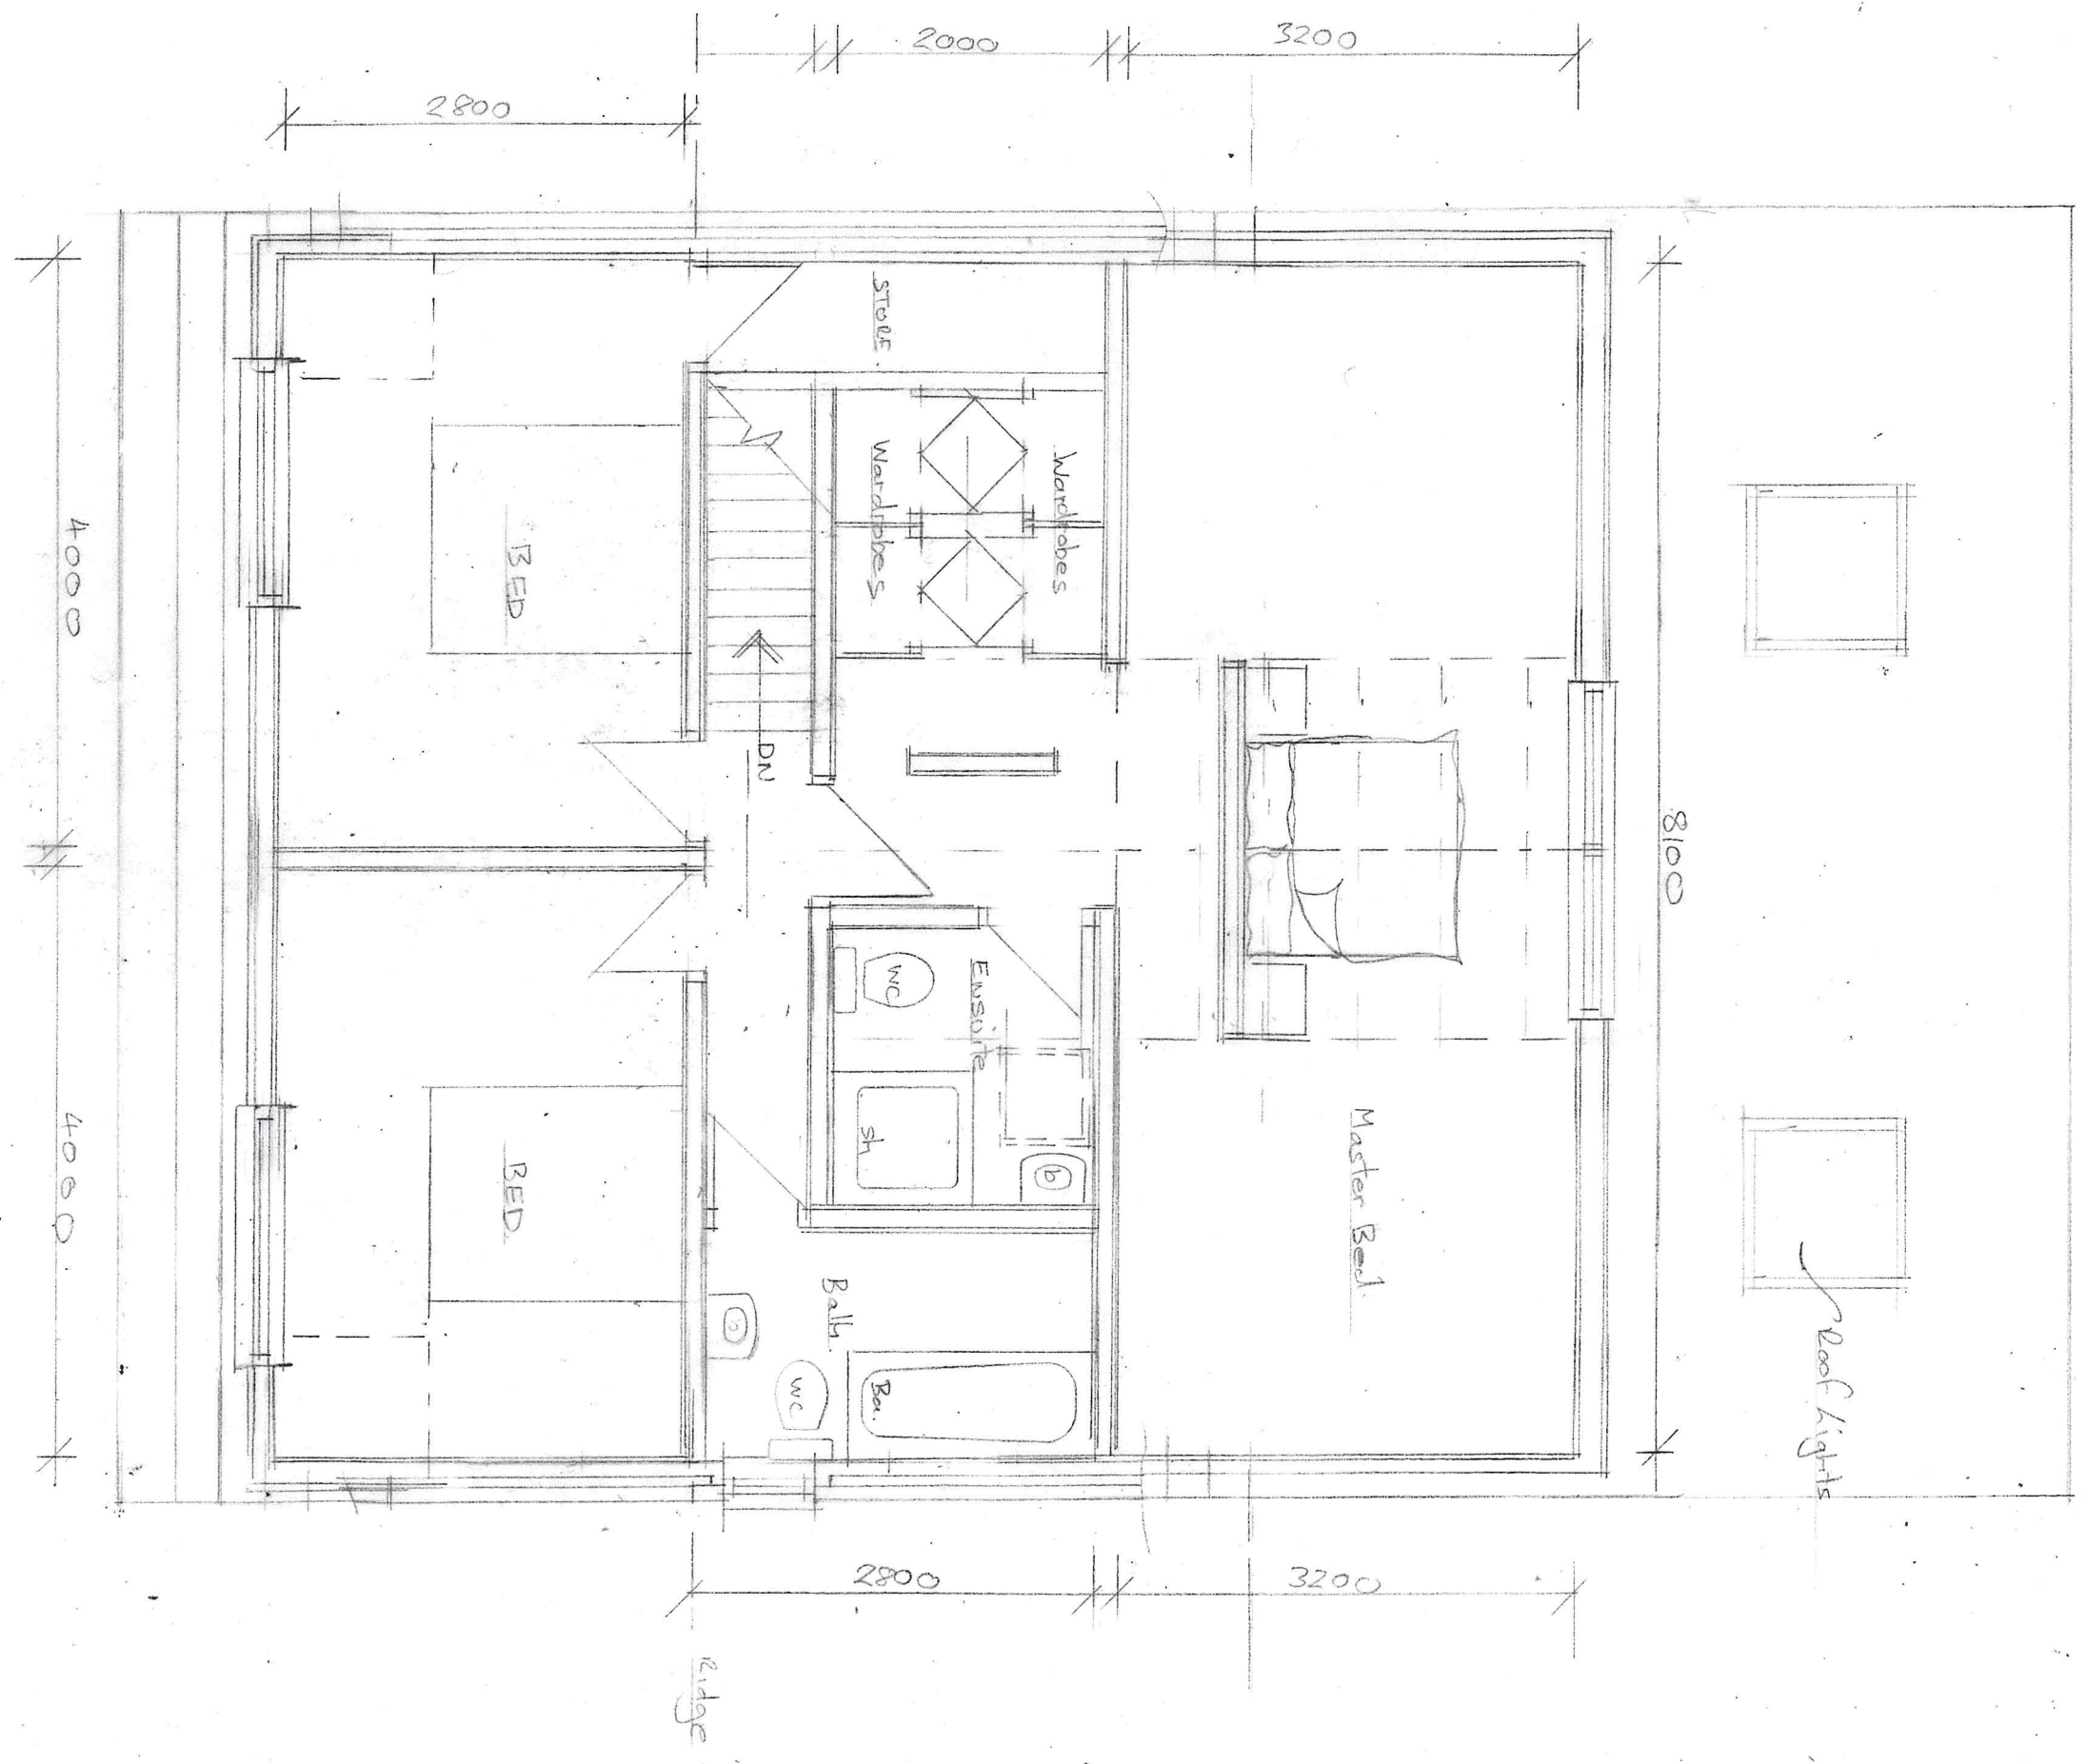

PROPOSED FIRST FLOOR PLAN 1:50 REV B