


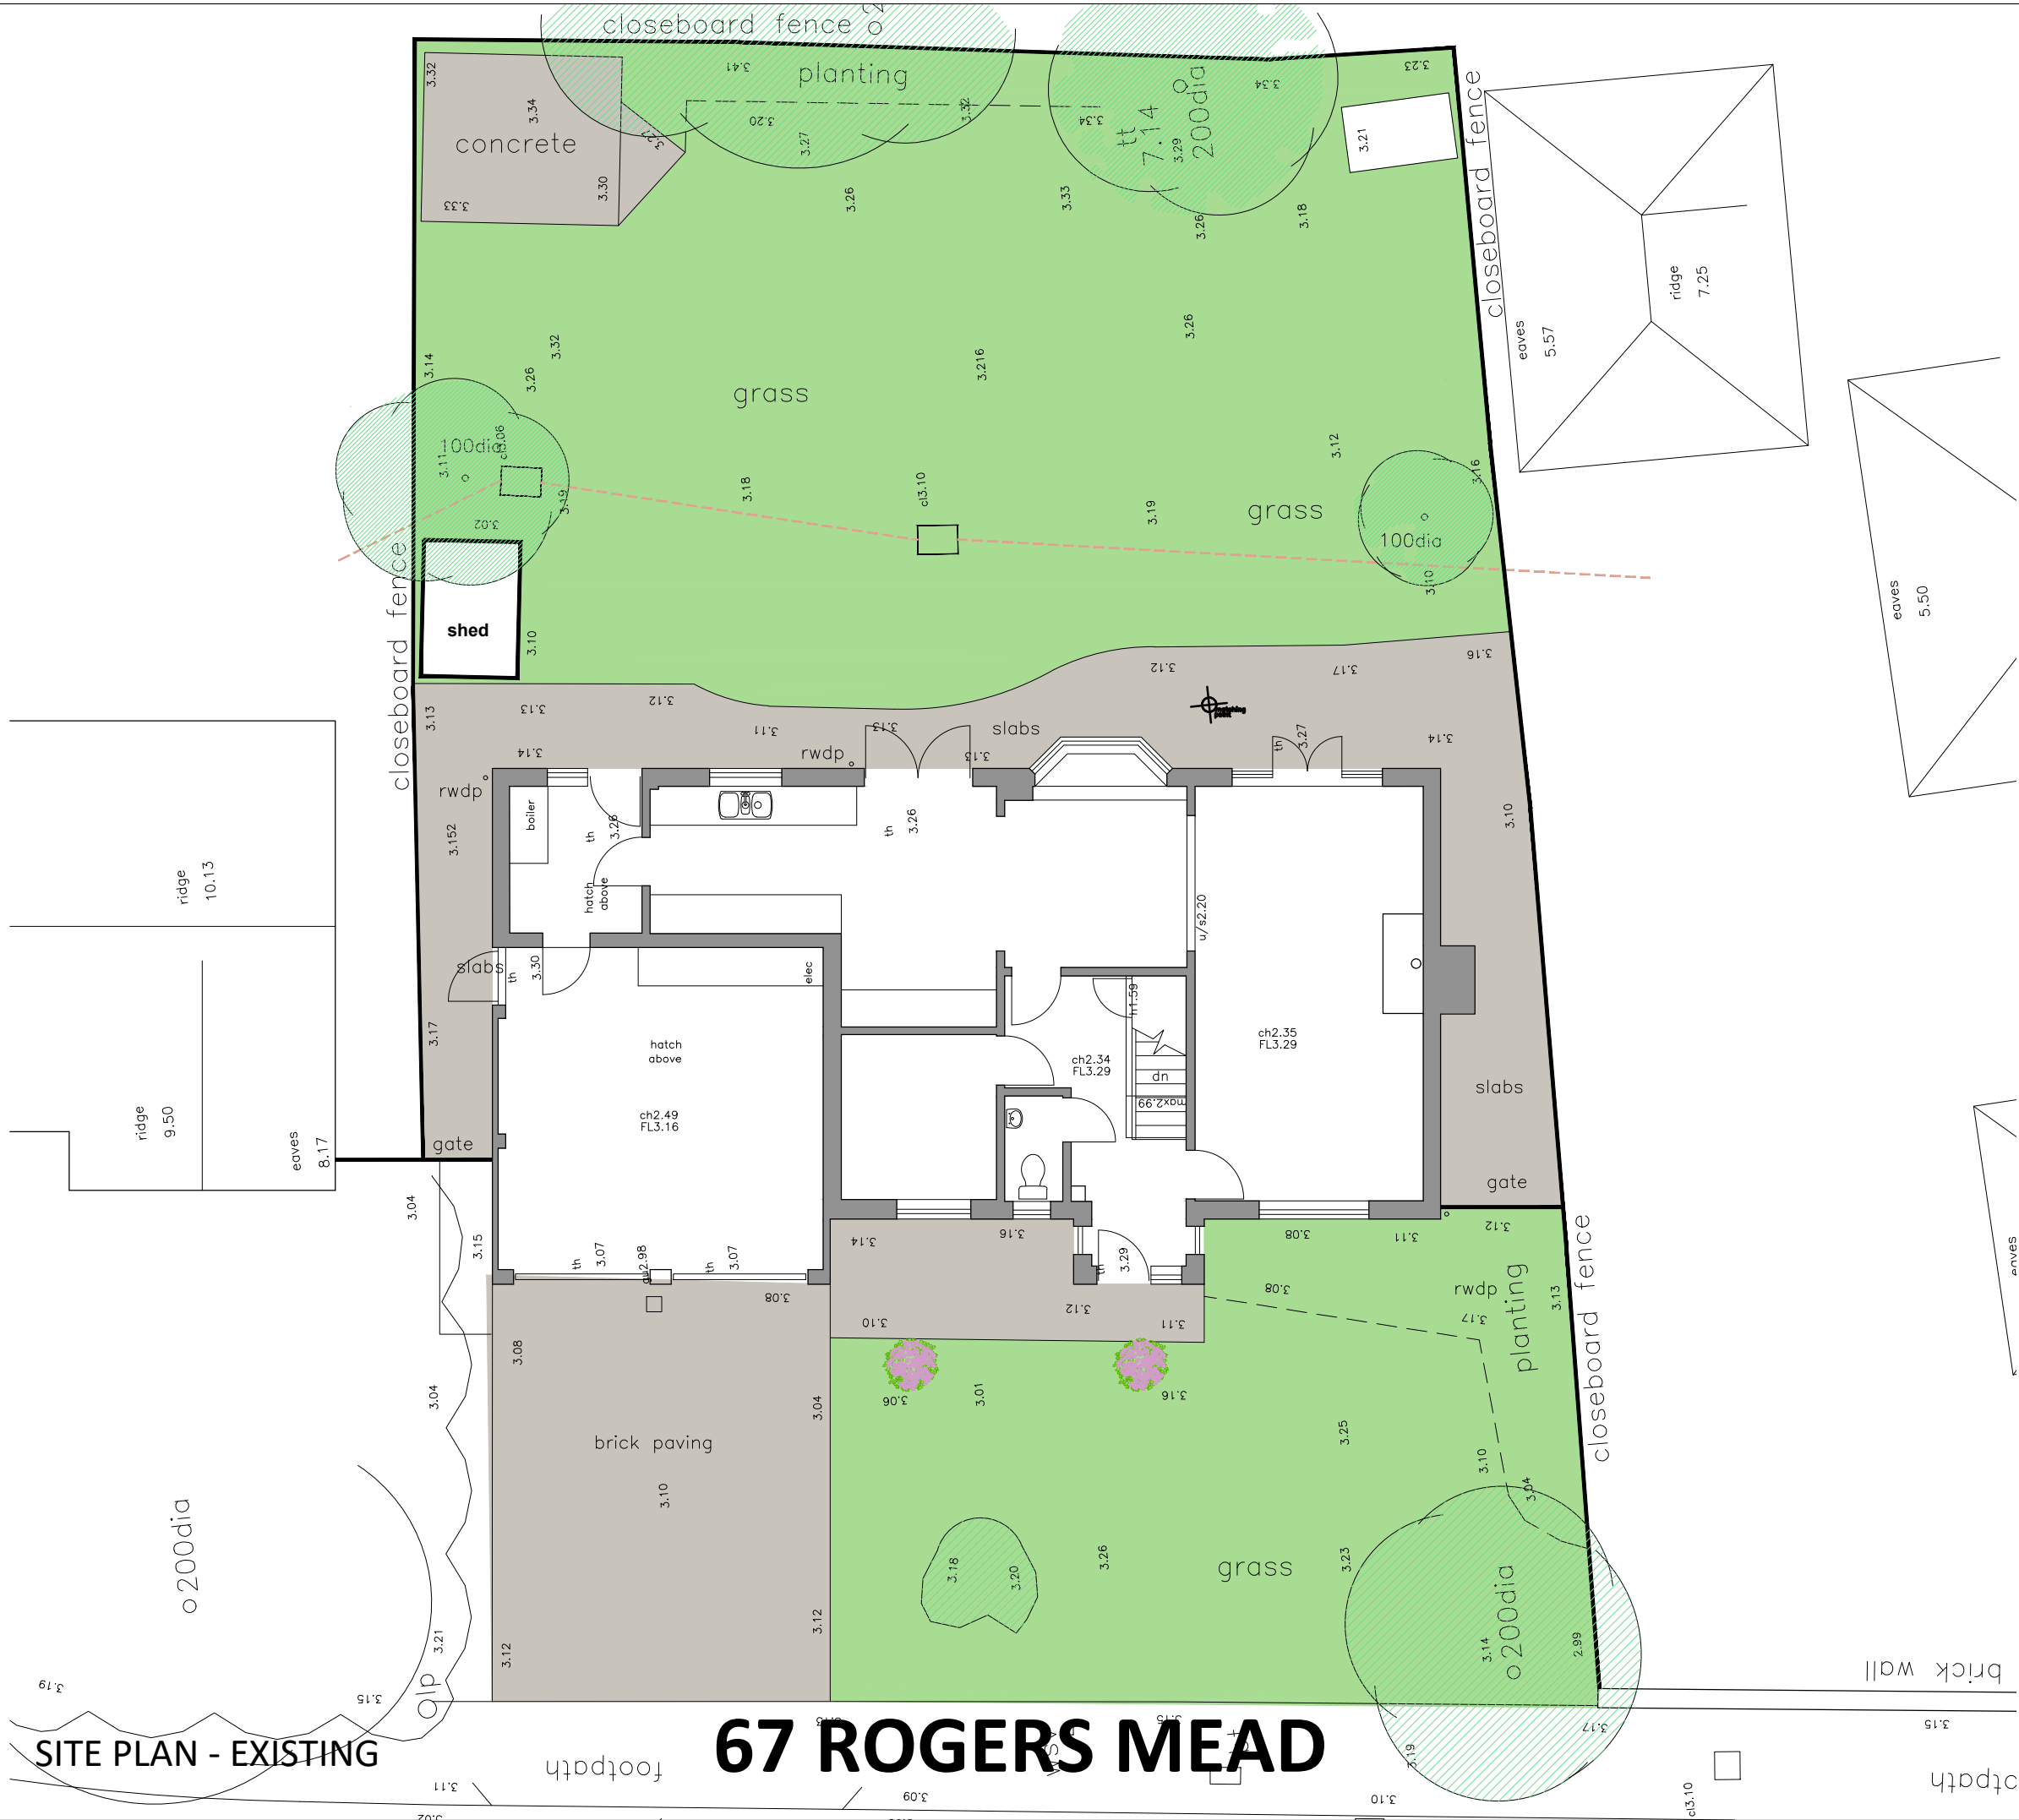

SITE PLAN - EXISTING

67 ROGERS MEAD

NOTES:
This drawing has been prepared for the purposes of PLANNING APPLICATION and is not to be used for any other purpose.
This drawing is the property of Martin Ralph and must not be reproduced, in part or whole, or deviated from, without their permission.

AMENDMENTS		DATE
A	General updates	11.01.21

CLIENT
Mark and Karen Durkin

PROJECT
**Alterations to
67 Rogers Mead, Hayling Island
Hampshire PO11 0PL**

DRAWING TITLE
**SITE PLAN
AS EXISTING**

DATE
AUGUST 2020

SCALE
1:100 @ A3

DRAWING No. 20A_015 006	REVISION A
--	-----------------------------

MARTIN RALPH
ARCHITECTS

RIBA  **CHARTERED ARCHITECTS
SURVEYORS & ENGINEERS**

Chartered Practice
Part of **THE MARTIN RALPH GROUP**

11 Dragon House Hussar Court Brambles Business Park Portsmouth Hampshire PO7 7SF	www.martinralph.co.uk info@martinralph.co.uk T. 023 9225 7711 F. 023 9225 7712
---	--