

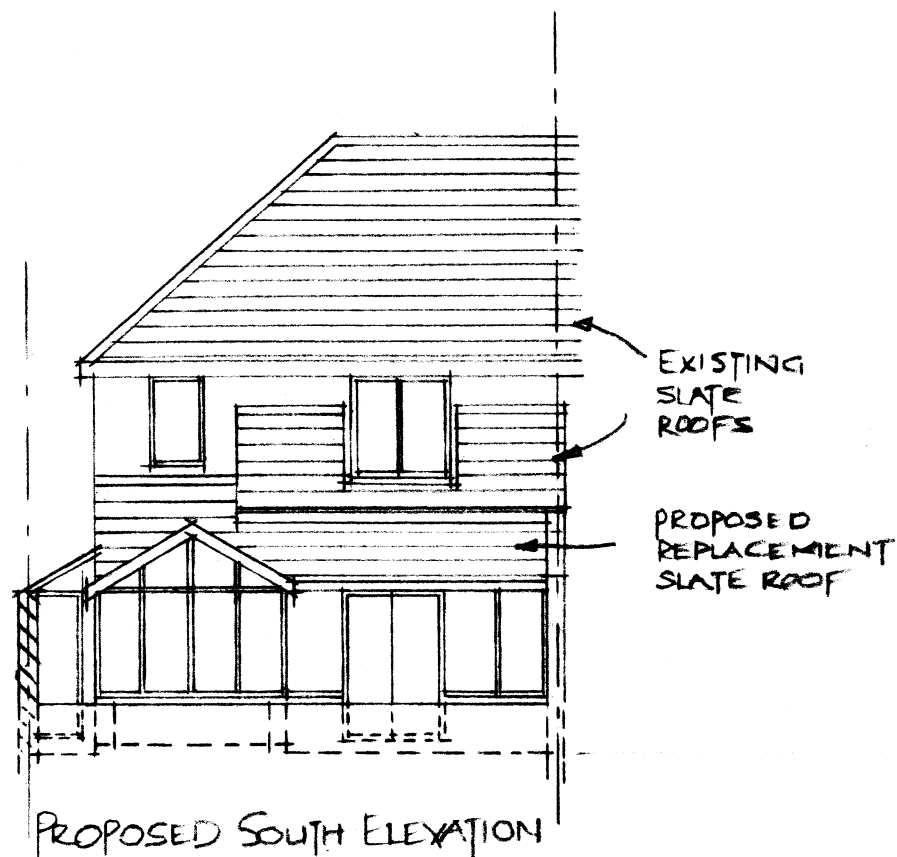


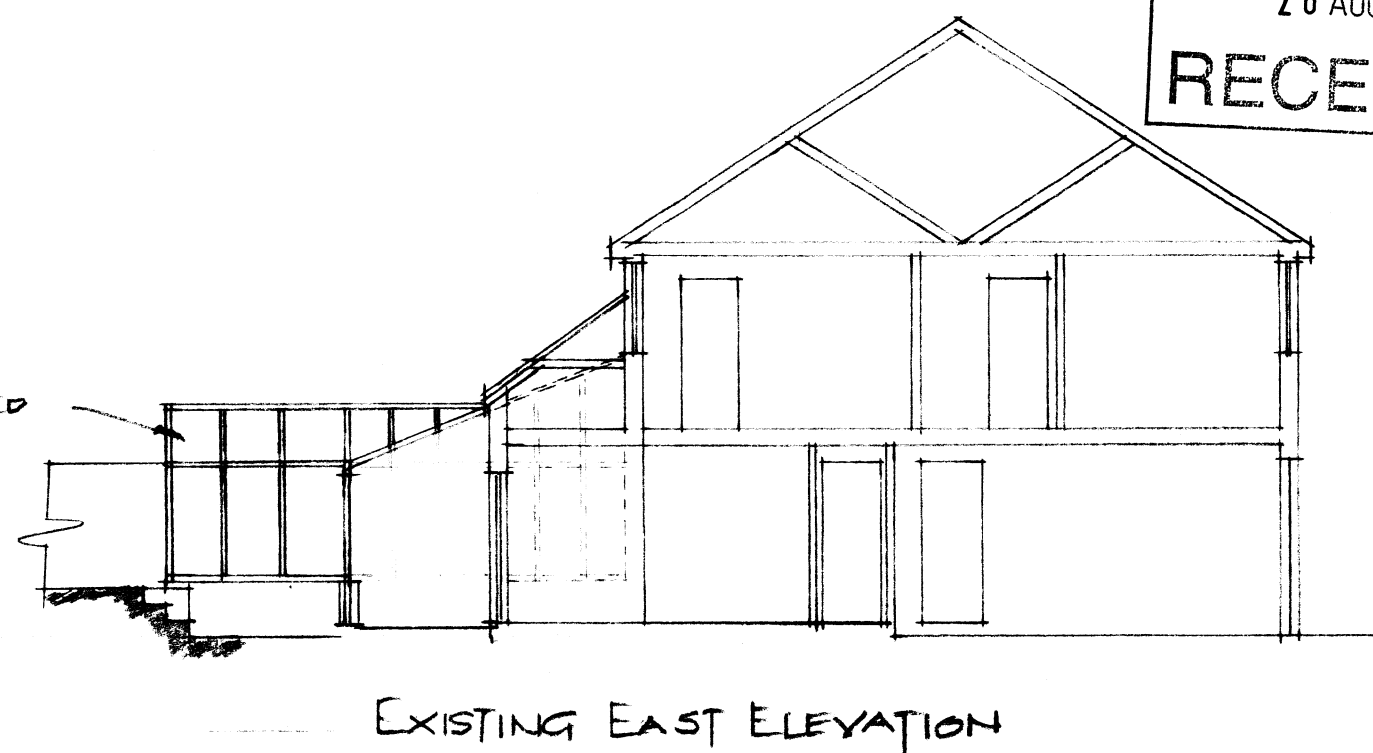

HAVANT BOROUGH
COUNCIL
26 AUG 2021
RECEIVED

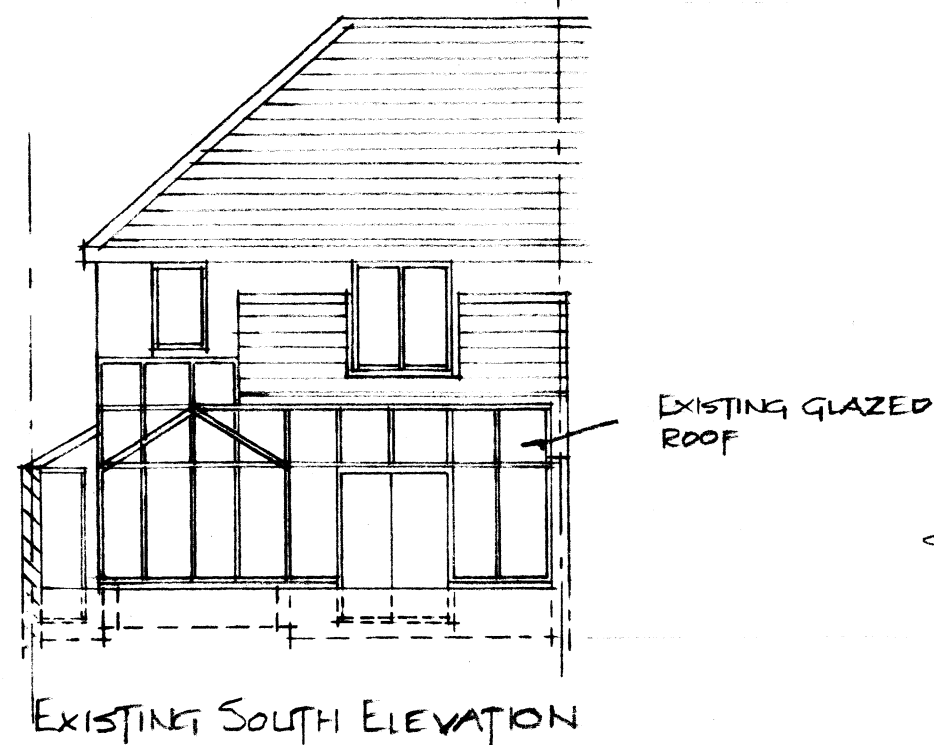

NOTES:
NEW SLATE ROOF TO MATCH EXISTING
ROOFS

All dimensions must be checked on site and
not scaled from this drawing.

Client MR & MRS MLISCAT
20 NILE STREET, EMSWORTH

Job Title REPLACEMENT SLATE ROOF TO
EXISTING CONSERVATORY

Scale 1:100
AT A3

Drawn by EM

Date AUG '21

Drawing Title
SOUTH & EAST ELEVATIONS

Drg No. 03

Rev