


Proposed Front Elevation(W)

Proposed Side Elevation (S)

Proposed Rear Elevation (E)

Proposed Side Elevation (N)

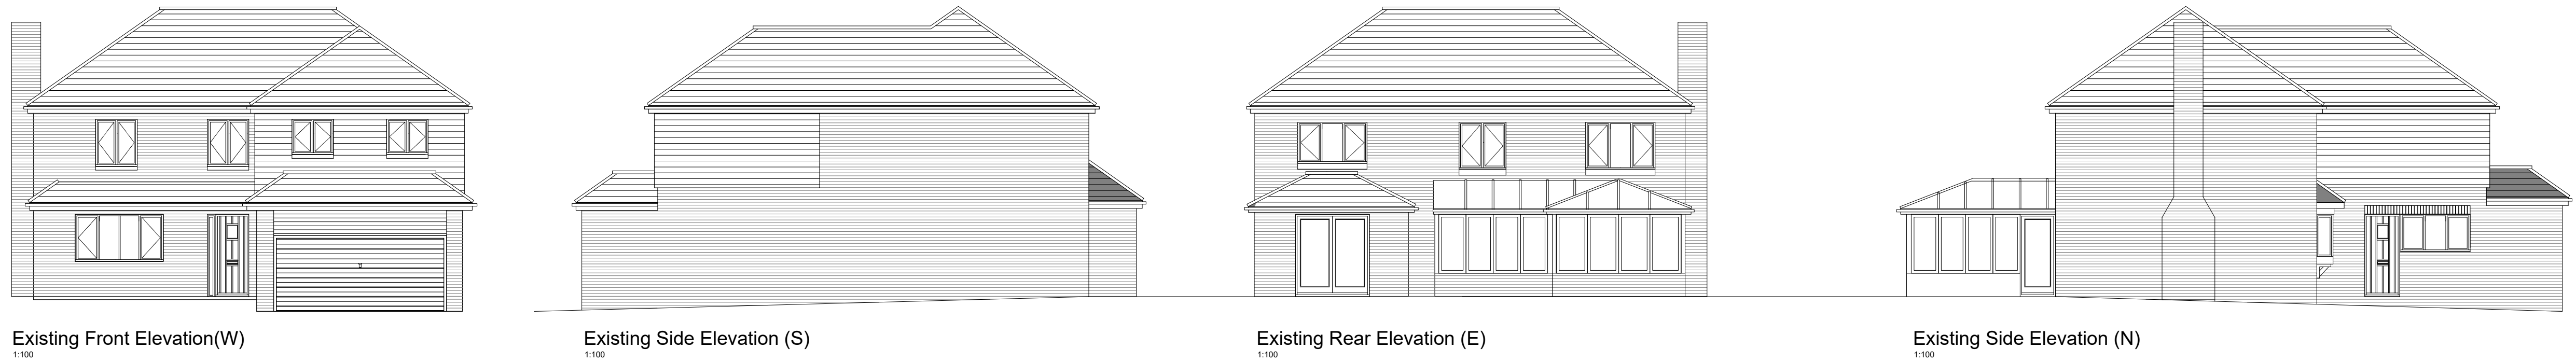


Existing Front Elevation(W)


Existing Side Elevation (S)

Existing Rear Elevation (E)


Existing Side Elevation (N)

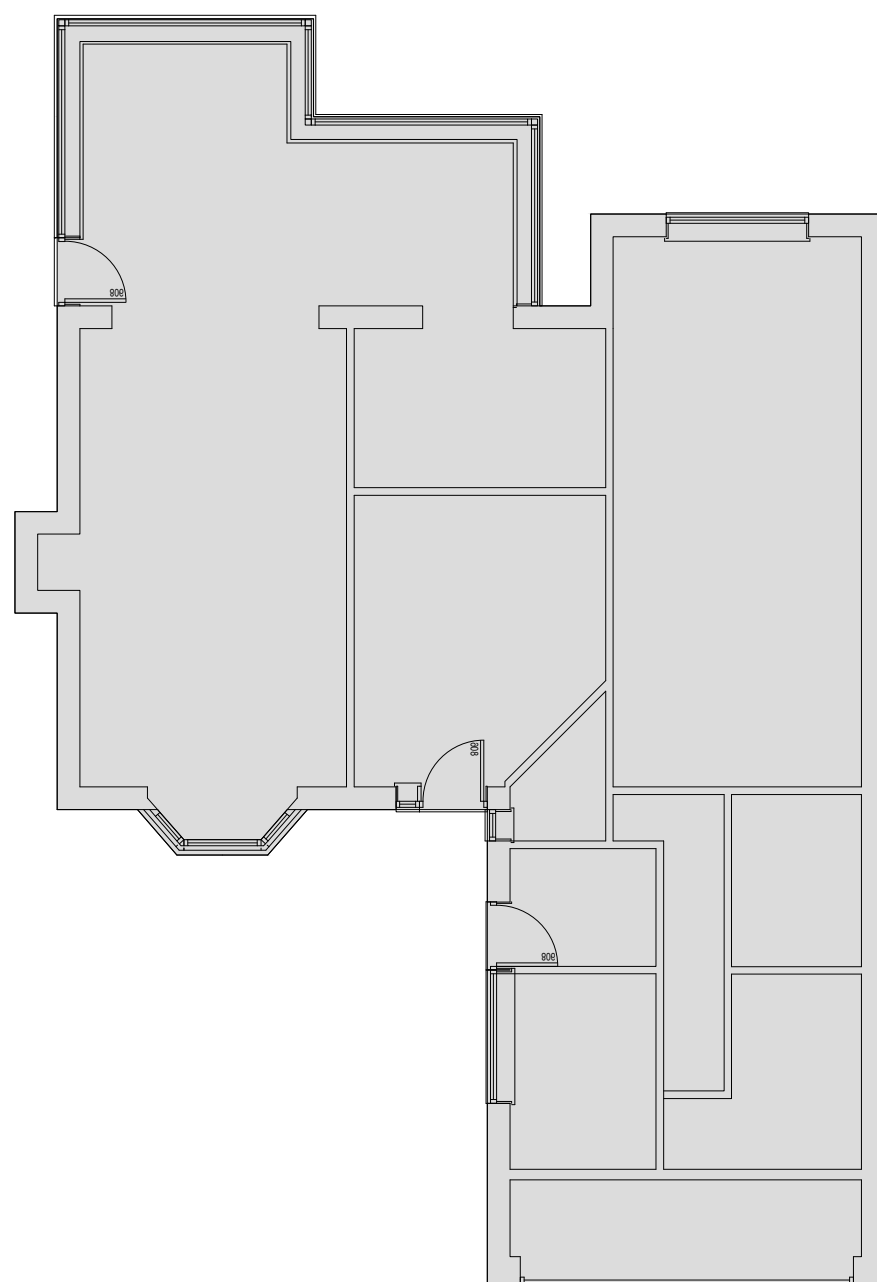

Existing Ground Floor (Unchanged)

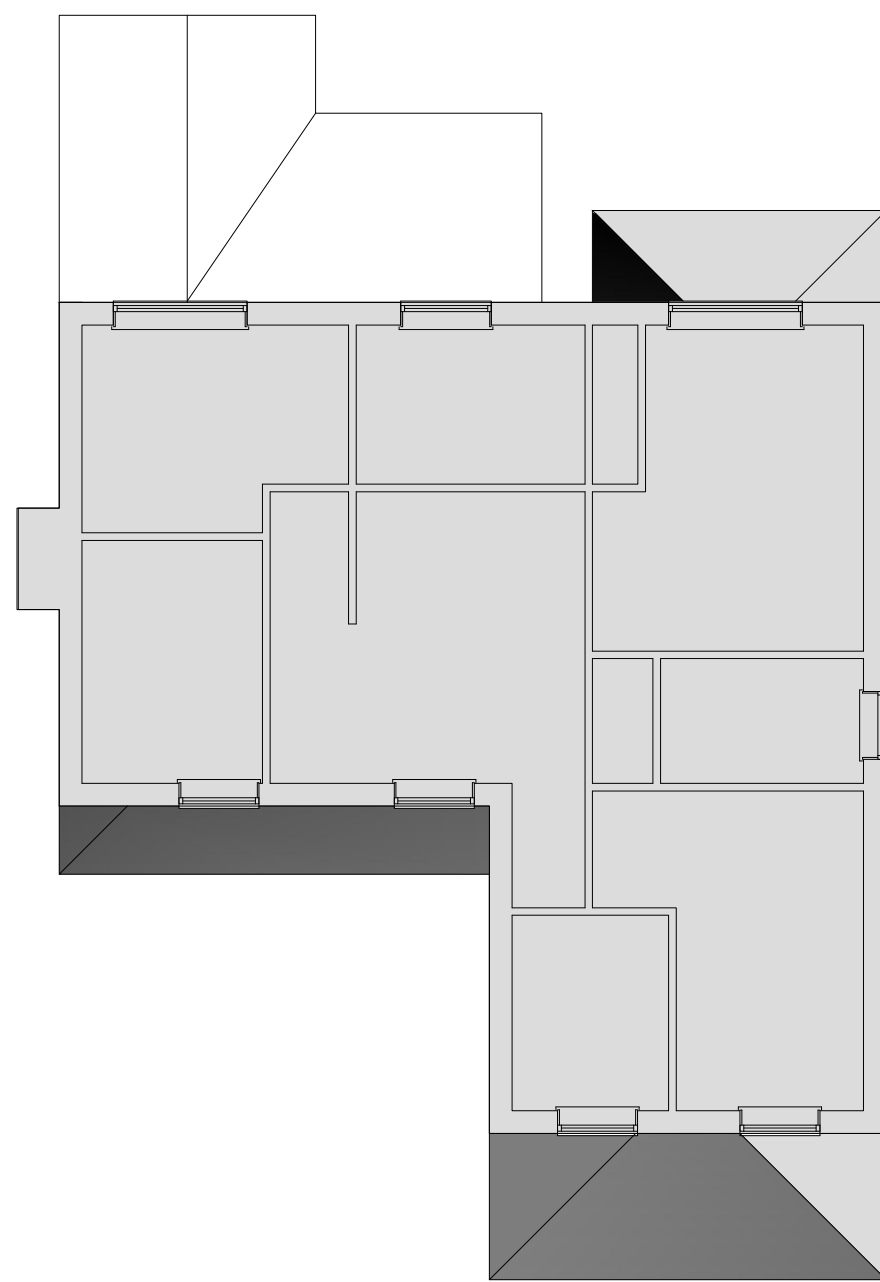

Existing First Floor (Unchanged)

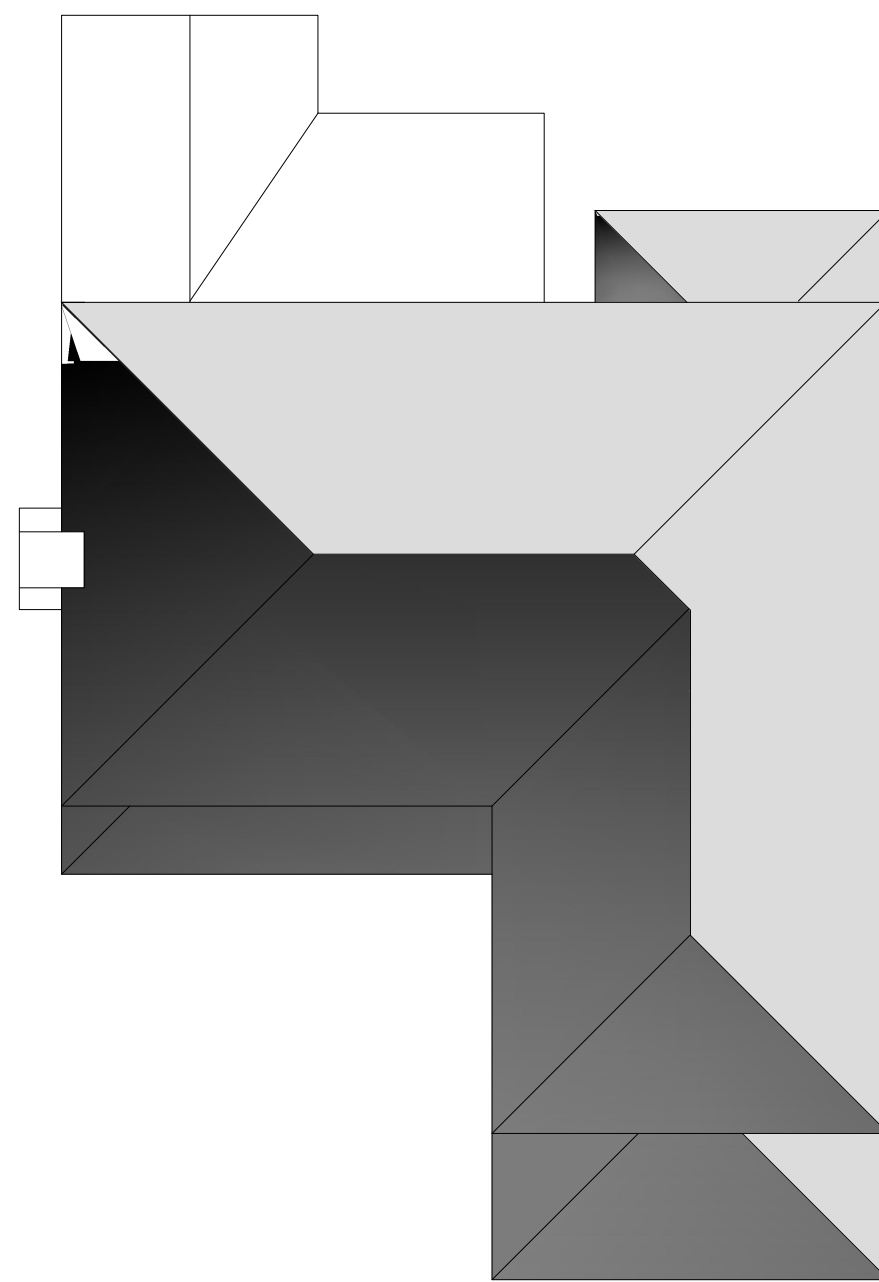

Roof Plan



Solent Design Ltd
5 The old Railway
Spring Garden Lane
Gosport
PO12 1FQ
tel: 02392 580745 mob: 07771 355742 e-mail: info@solentplans.com



PROJECT DESCRIPTION:
Replacement Tiles
DRAWING TITLE:
Existing and Proposed Plans and Elevations

ADDRESS:
4 Deanswood Drive
Waterlooville
PO7 7RR
CLIENT:
Mr & Mrs Jurd
FIRST DRAWN:
March 2021

DRAWING No:
SD-T2104-01
drawing status: Issued for Comment
SCALE:
1:100
NORTH