




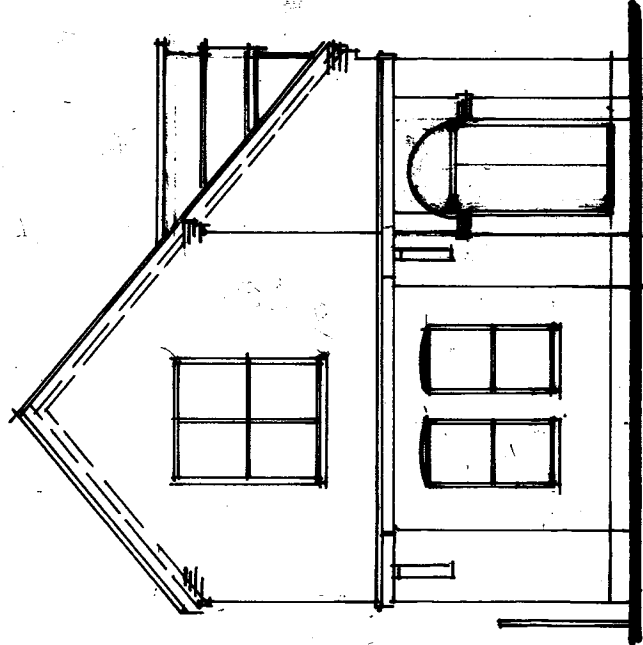


West Elevation.

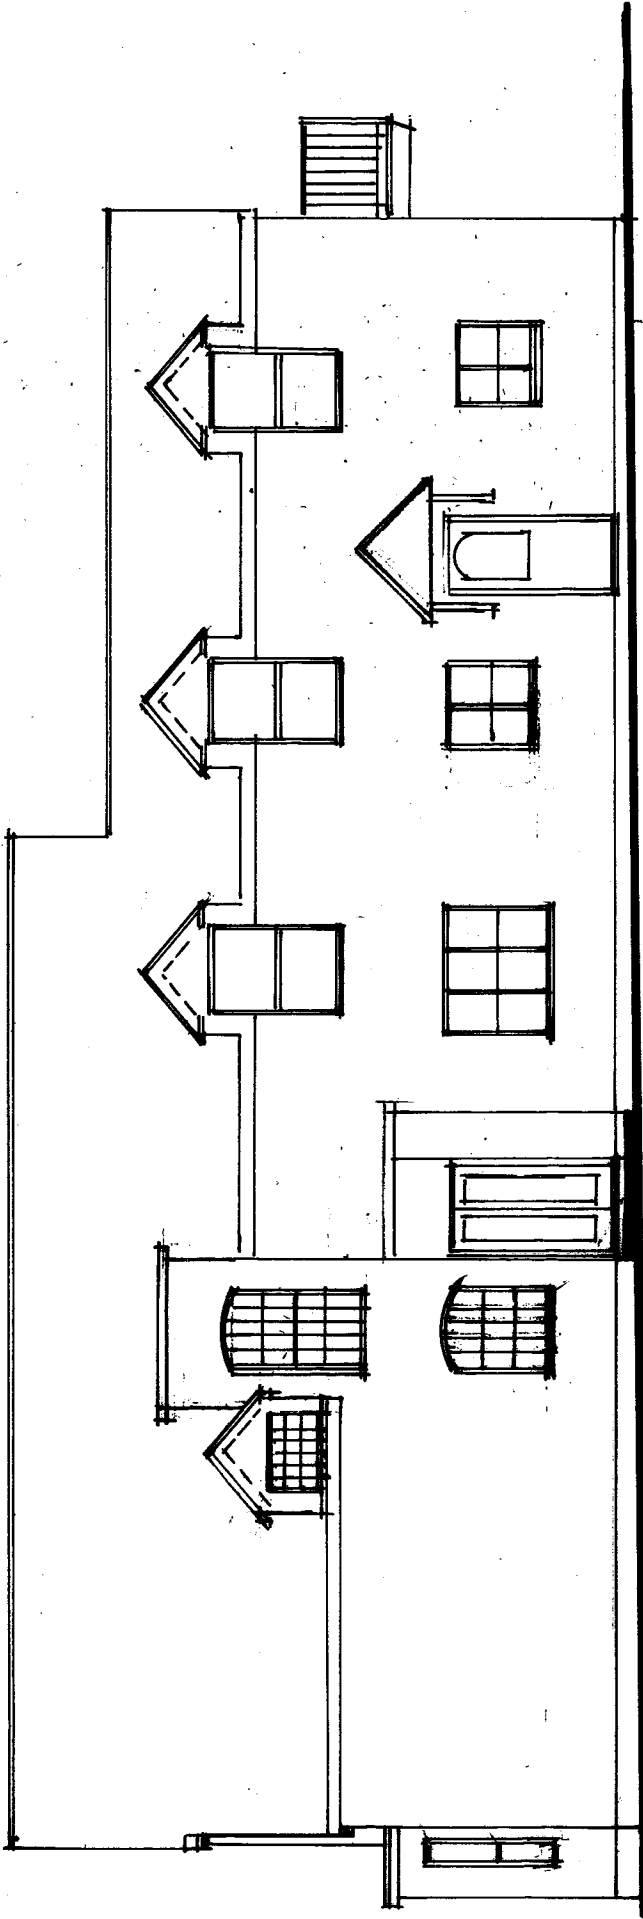

South Elevation.

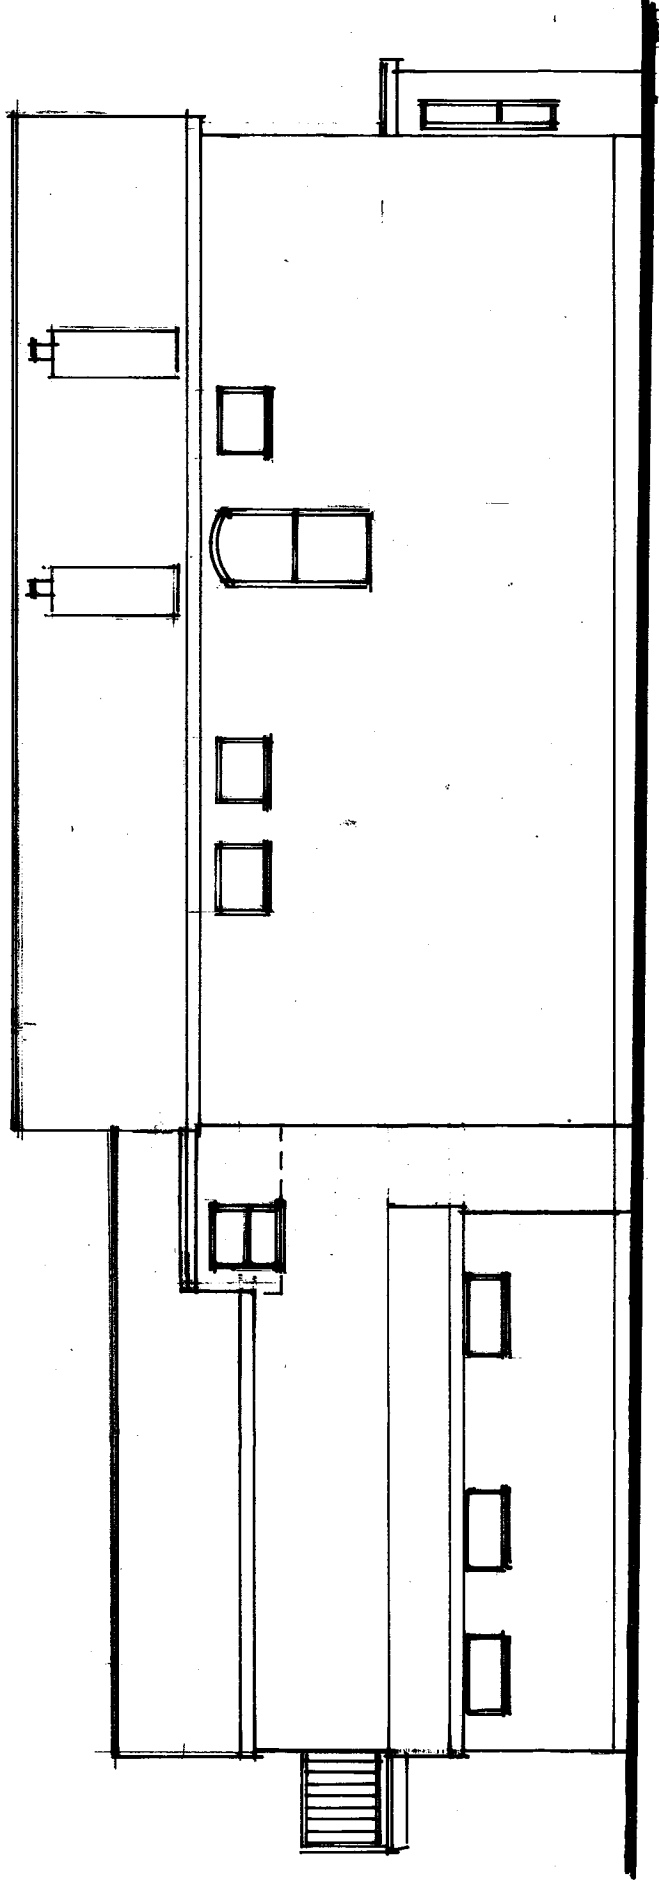

North Elevation.

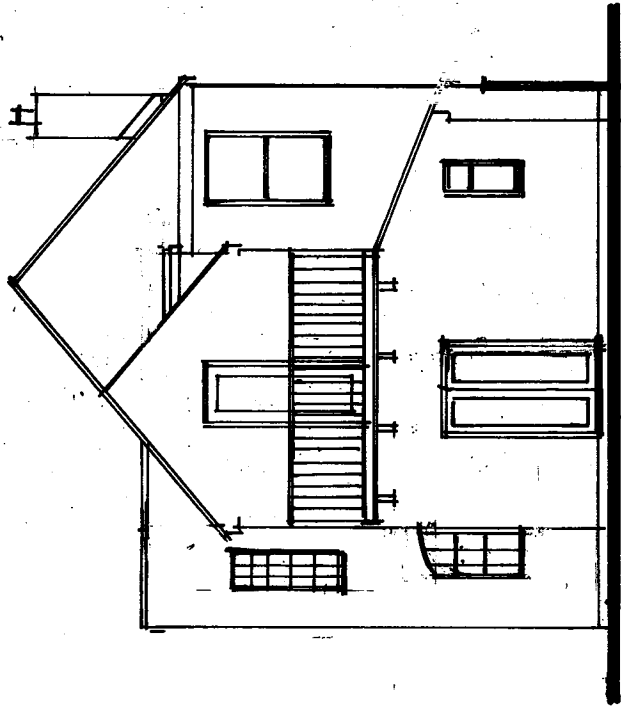

East Elevation.



Elevations as a Dwelling House.

Retrospective planning application for the conversion of two flats back to a dwelling at 8 Second Avenue, Denvilles, Havant, Hants.	
B Mansbridge Esq..	
Scale 1:100	Date October 2020
A3 drawing Number	3
Revision	A