



DO NOT SCALE
All dimensions to be checked on site and Architect to be notified of any discrepancies prior to commencement

DESIGNER'S RISK ASSESSMENT
Construction (Design and Management) Regulations 2015
RESIDUAL RISKS:

REF:	DESCRIPTION	DATE:
------	-------------	-------

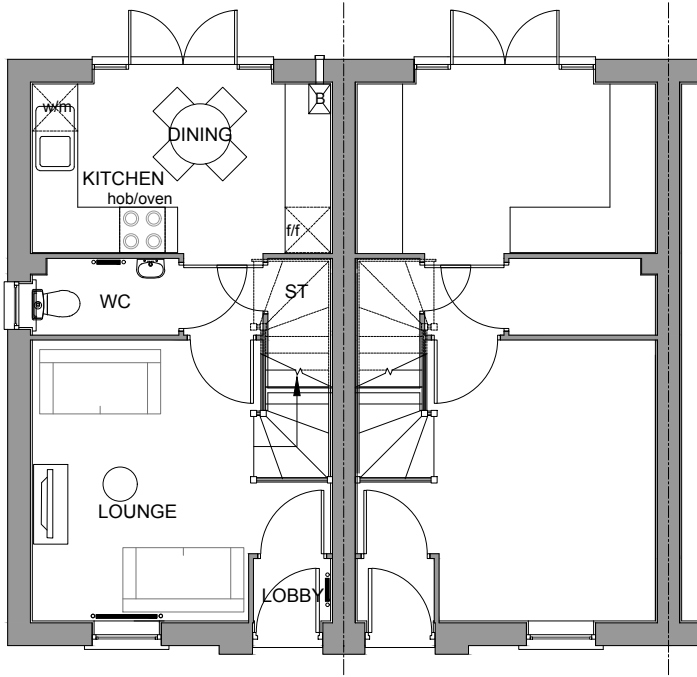


GROUND FLOOR PLAN
KENLEY

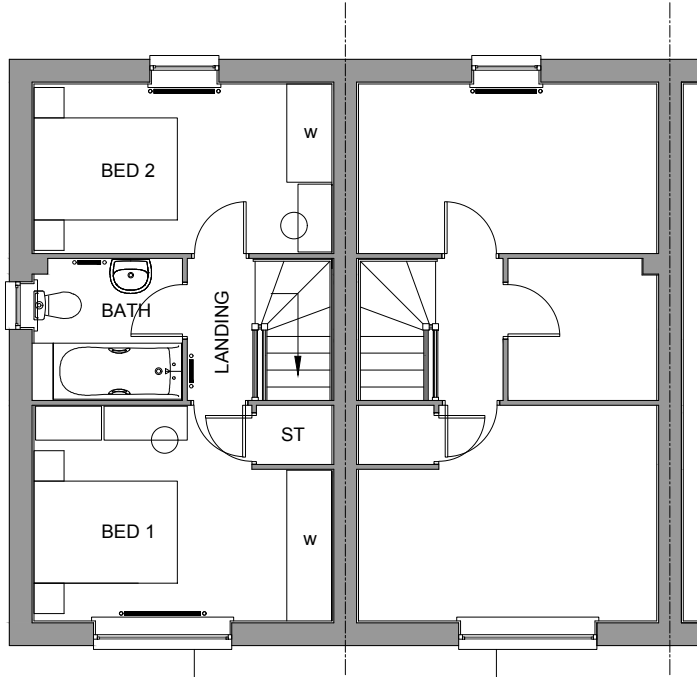


FIRST FLOOR PLAN




FRONT ELEVATION

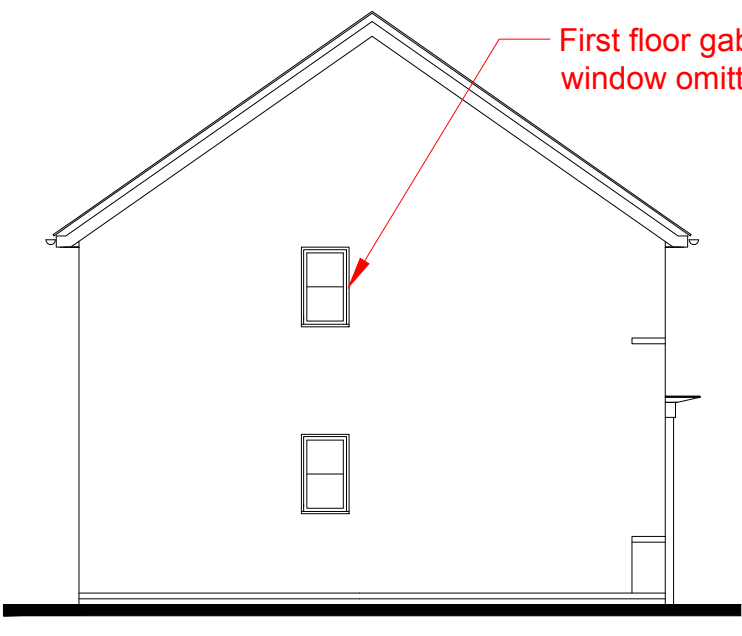


SIDE ELEVATION 1

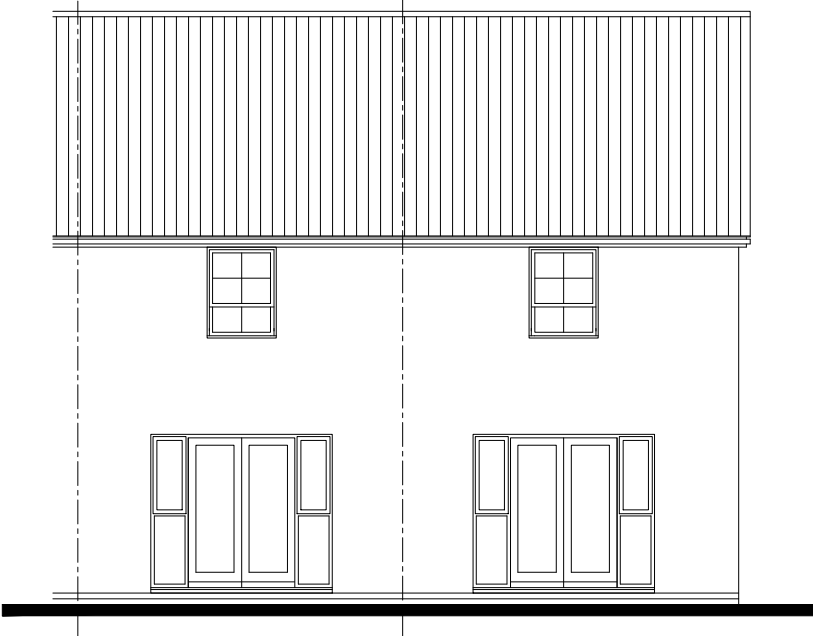


REAR ELEVATION

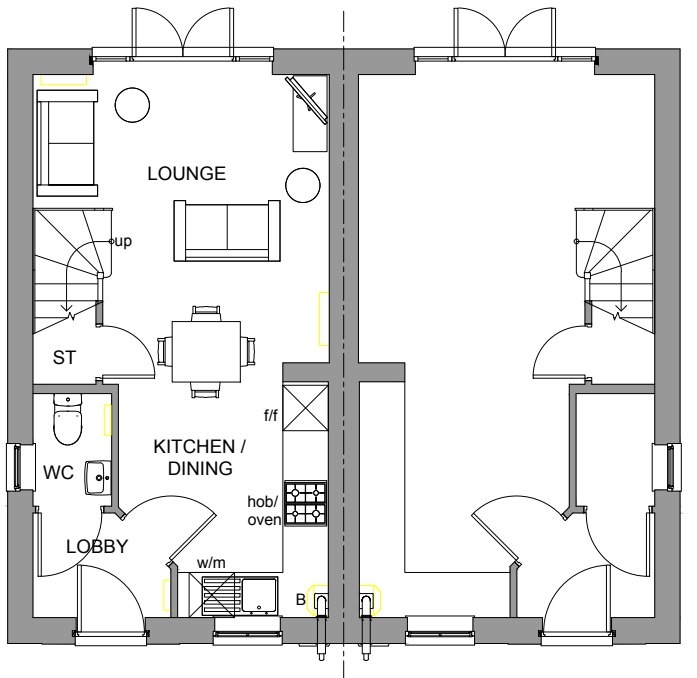


GROUND FLOOR PLAN
DENFORD

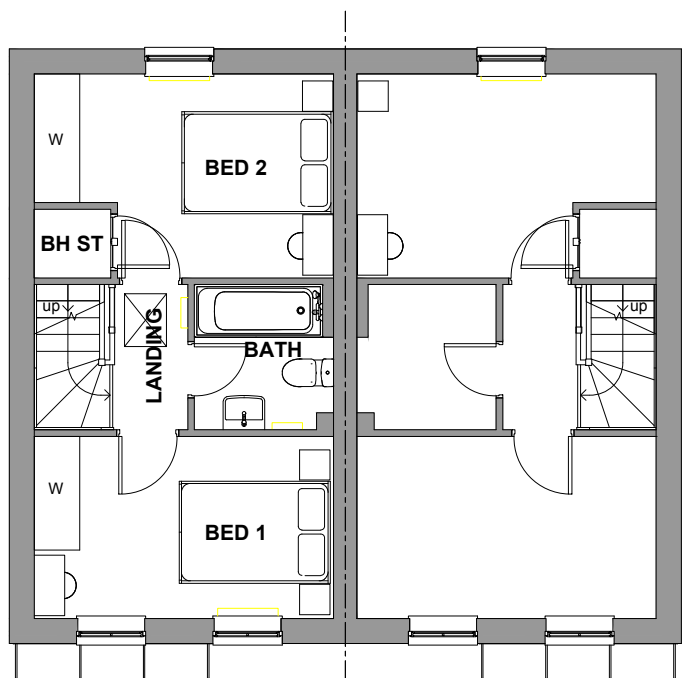


FIRST FLOOR PLAN

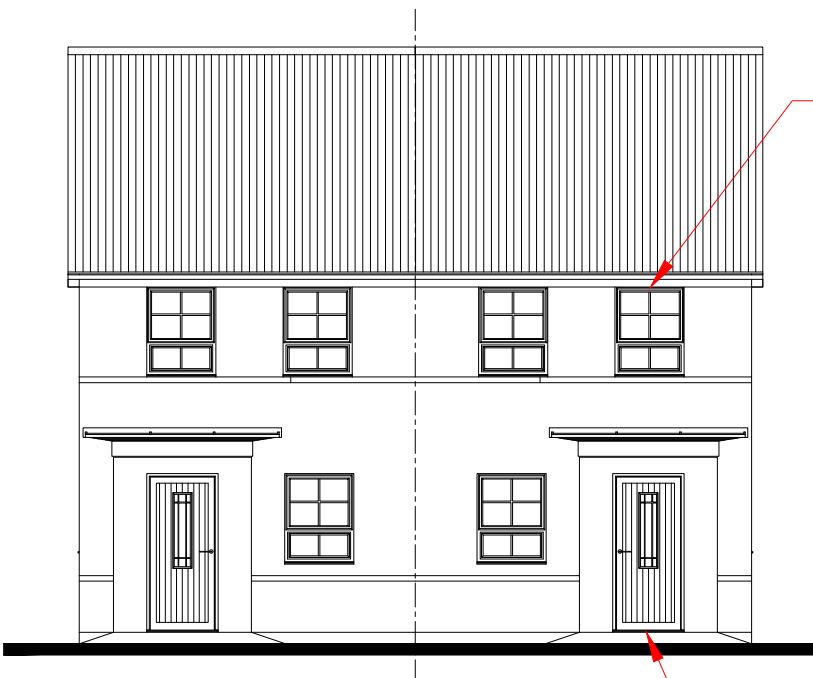

FRONT ELEVATION

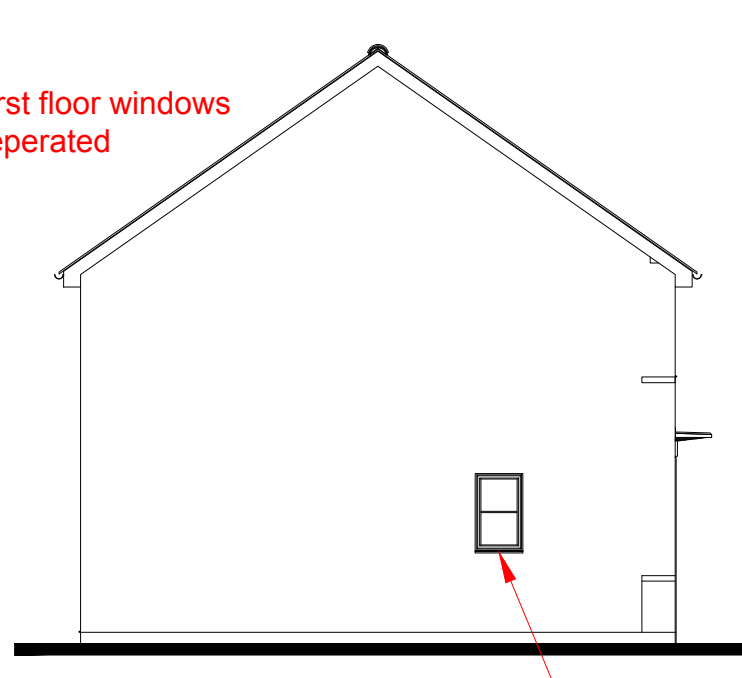

SIDE ELEVATION 1

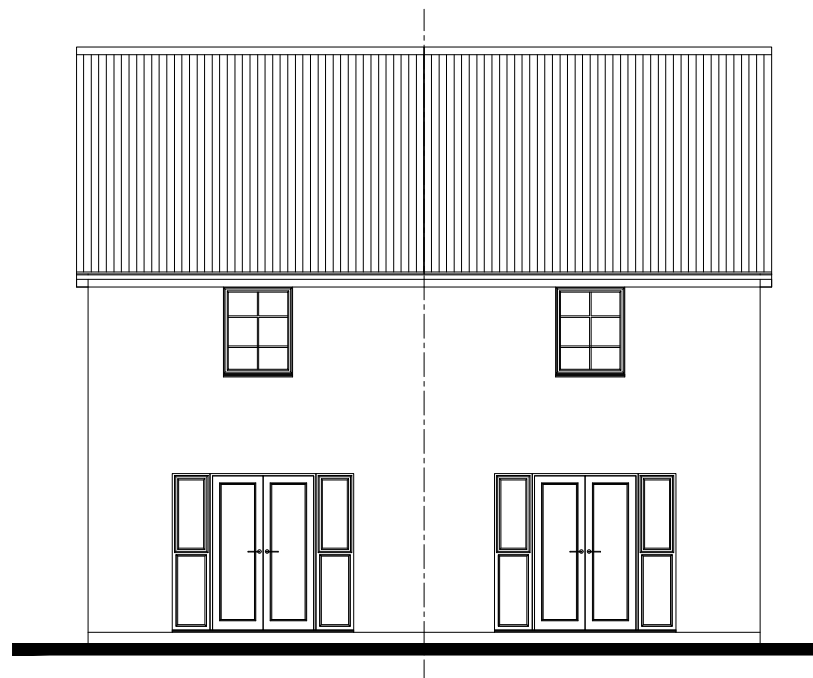

REAR ELEVATION

REVISION	DATE	DESCRIPTION	CHECKED
----------	------	-------------	---------



ARCHITECTURE | MASTERPLANNING | URBAN DESIGN

IDPartnership Northern, St Jude's, Barker Street, Shieldfield, Newcastle upon Tyne, NE2 1AS
T: +44 (0)191 261 4442 | W: idpartnership.com | E: info@idpartnership-northern.com

PROJECT / CLIENT
Forty Acre Farm,
for BDW Southampton

DRAWING TITLE
Denford/Kenley Comparative Analysis

PROJECT ARCHITECT KD	PROJECT NO. N81:2393	DRAWING REVISION P1
DRAWN BY KT	DRAWING NO. PL101	
CHECKED IDP	DRAWING STATUS PLANNING	
SCALE 1:100 @ A2		
DATE Sept 2020		

COPYRIGHT : IDPartnership Northern