




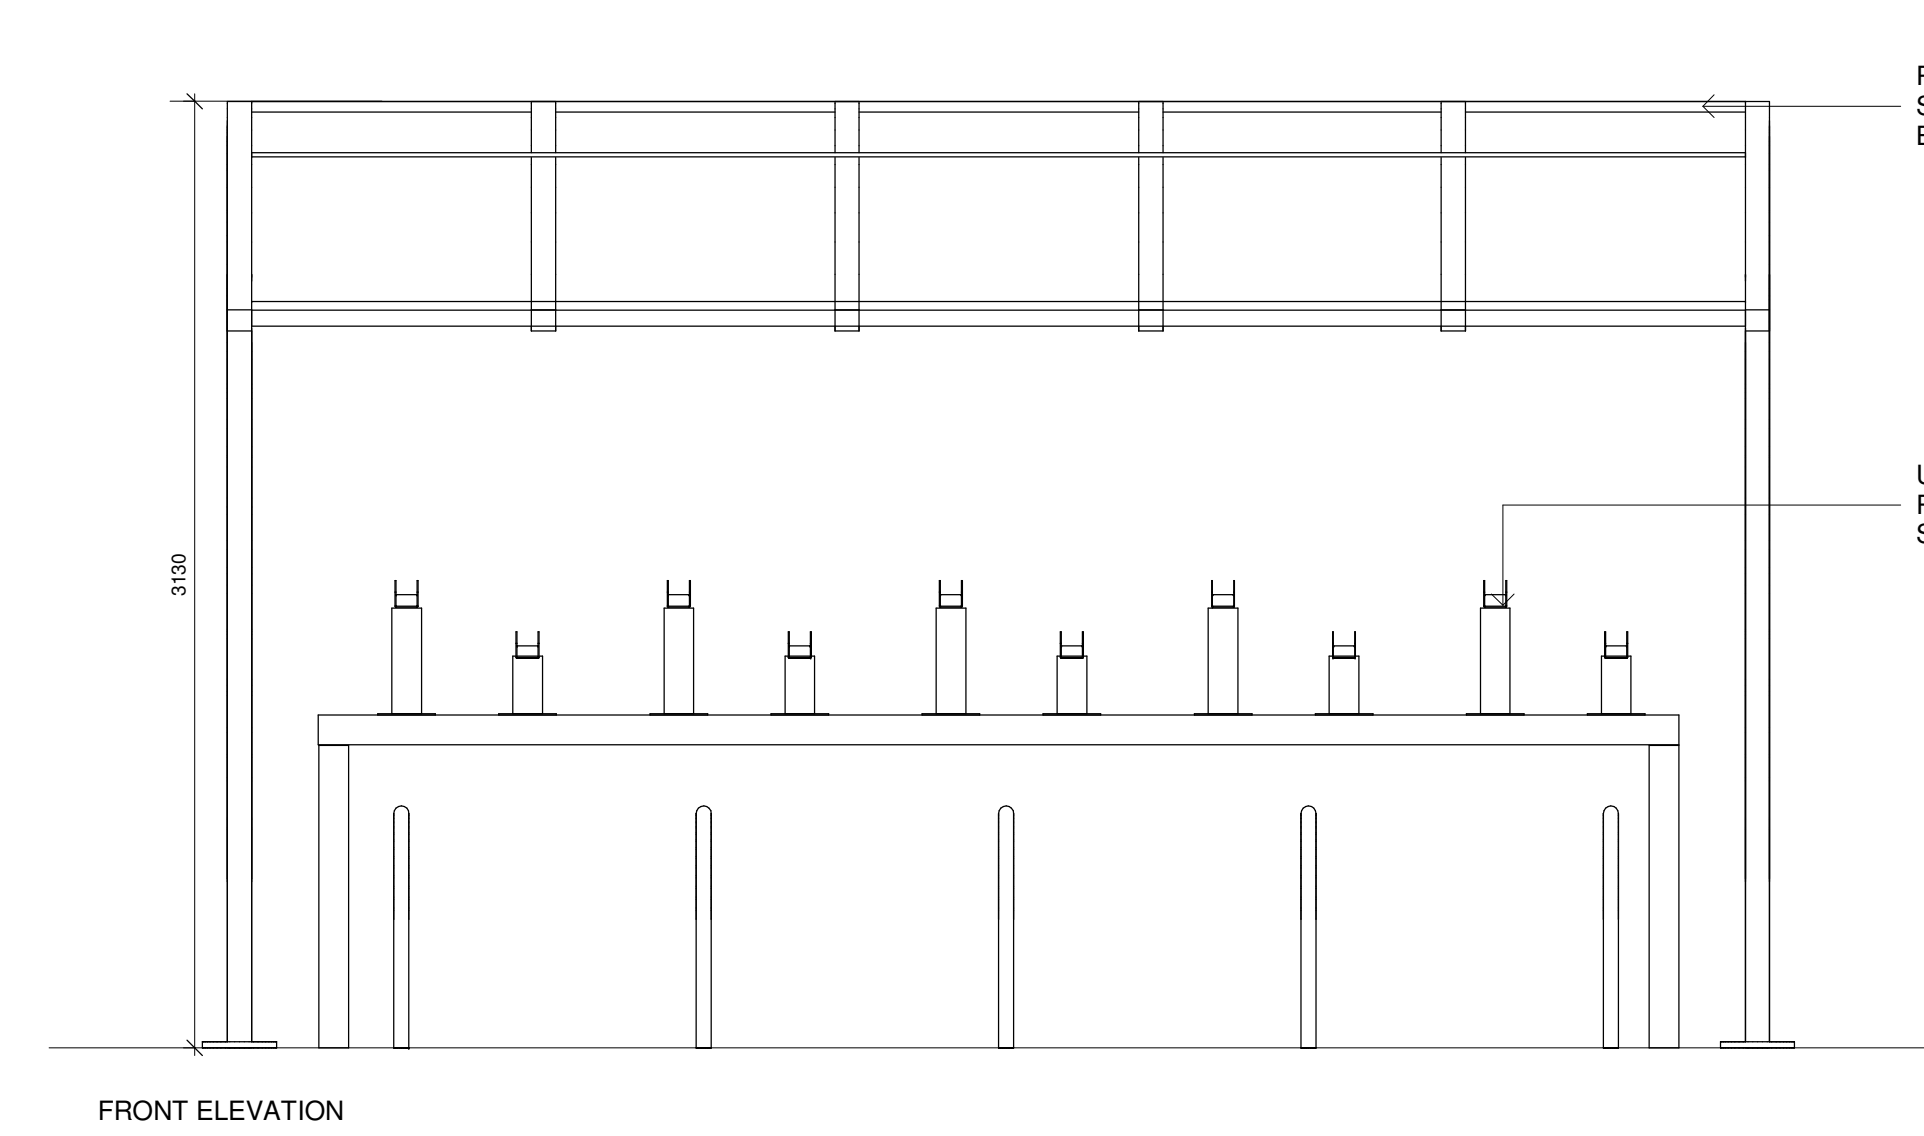


FRONT ELEVATION

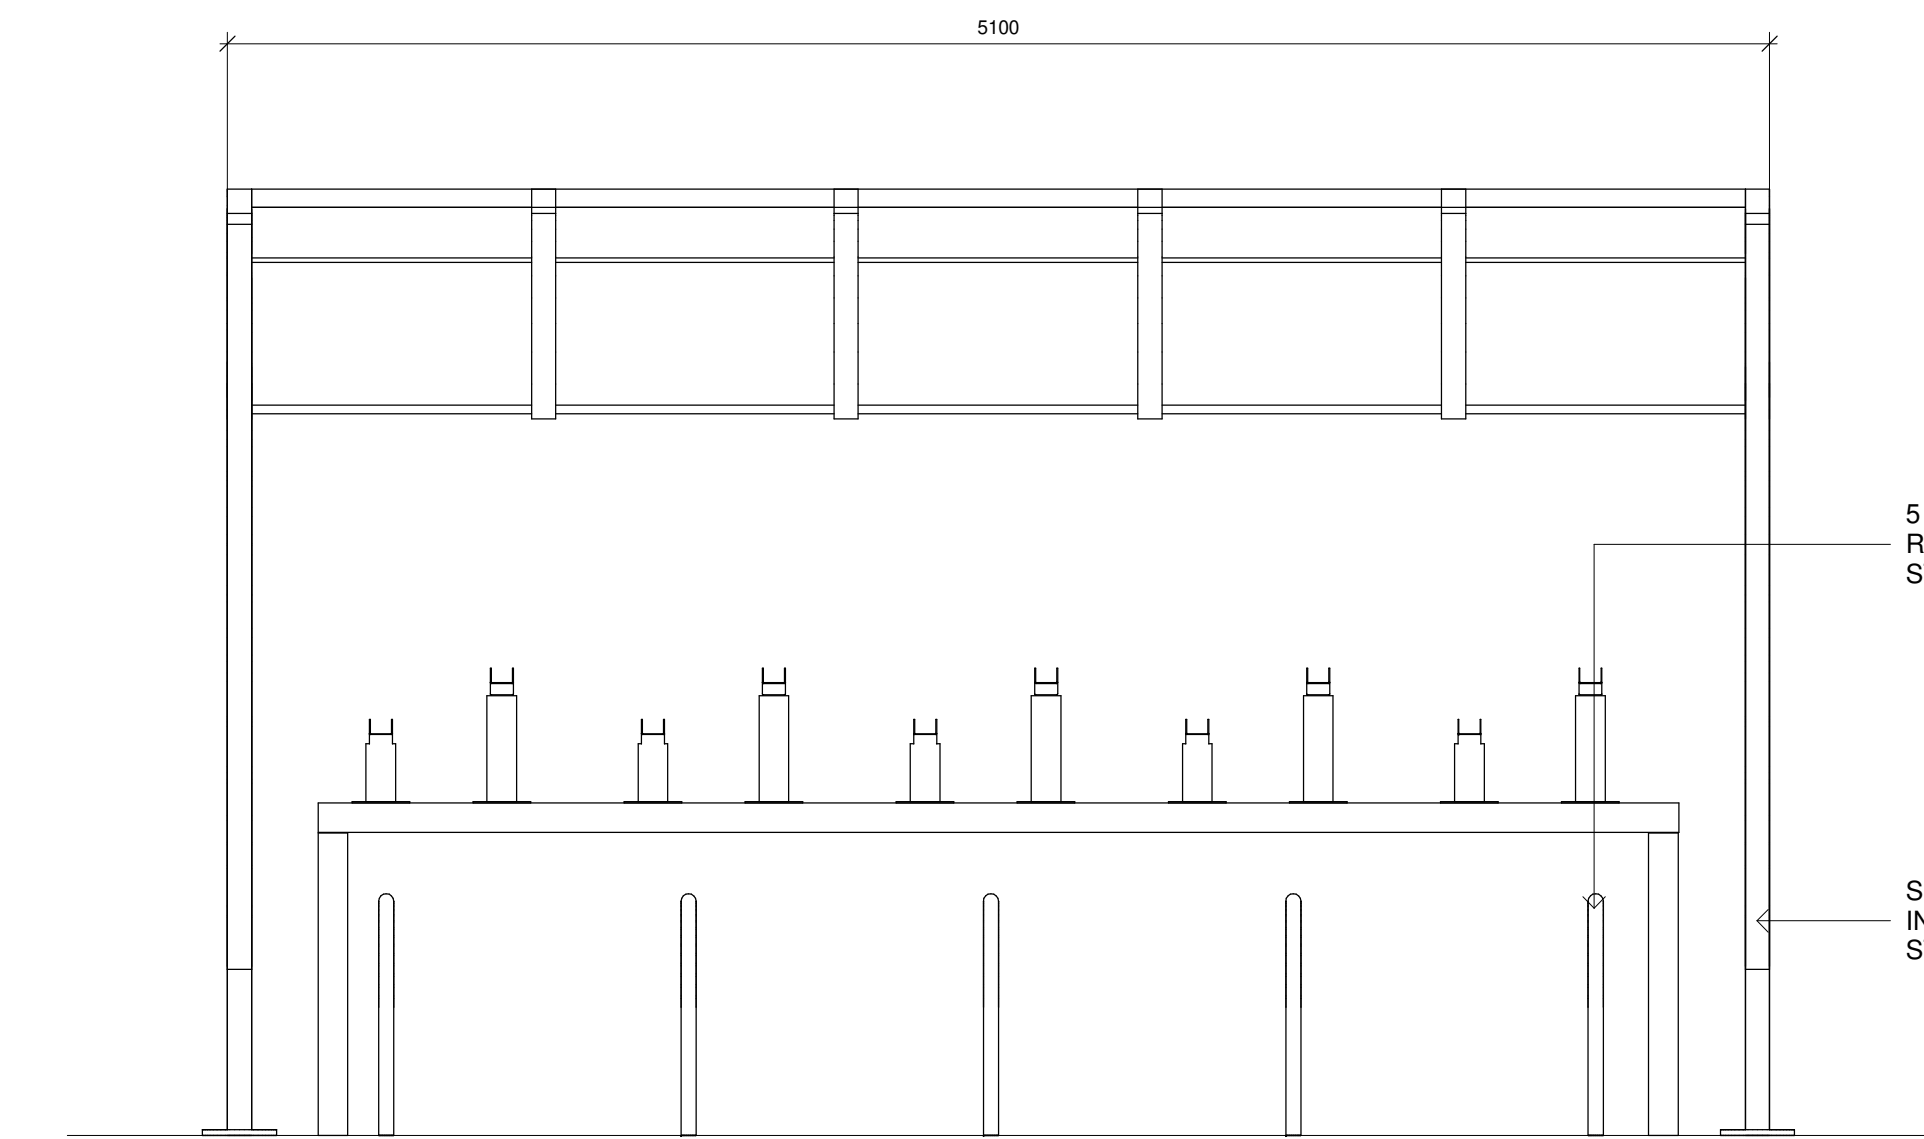


REAR ELEVATION

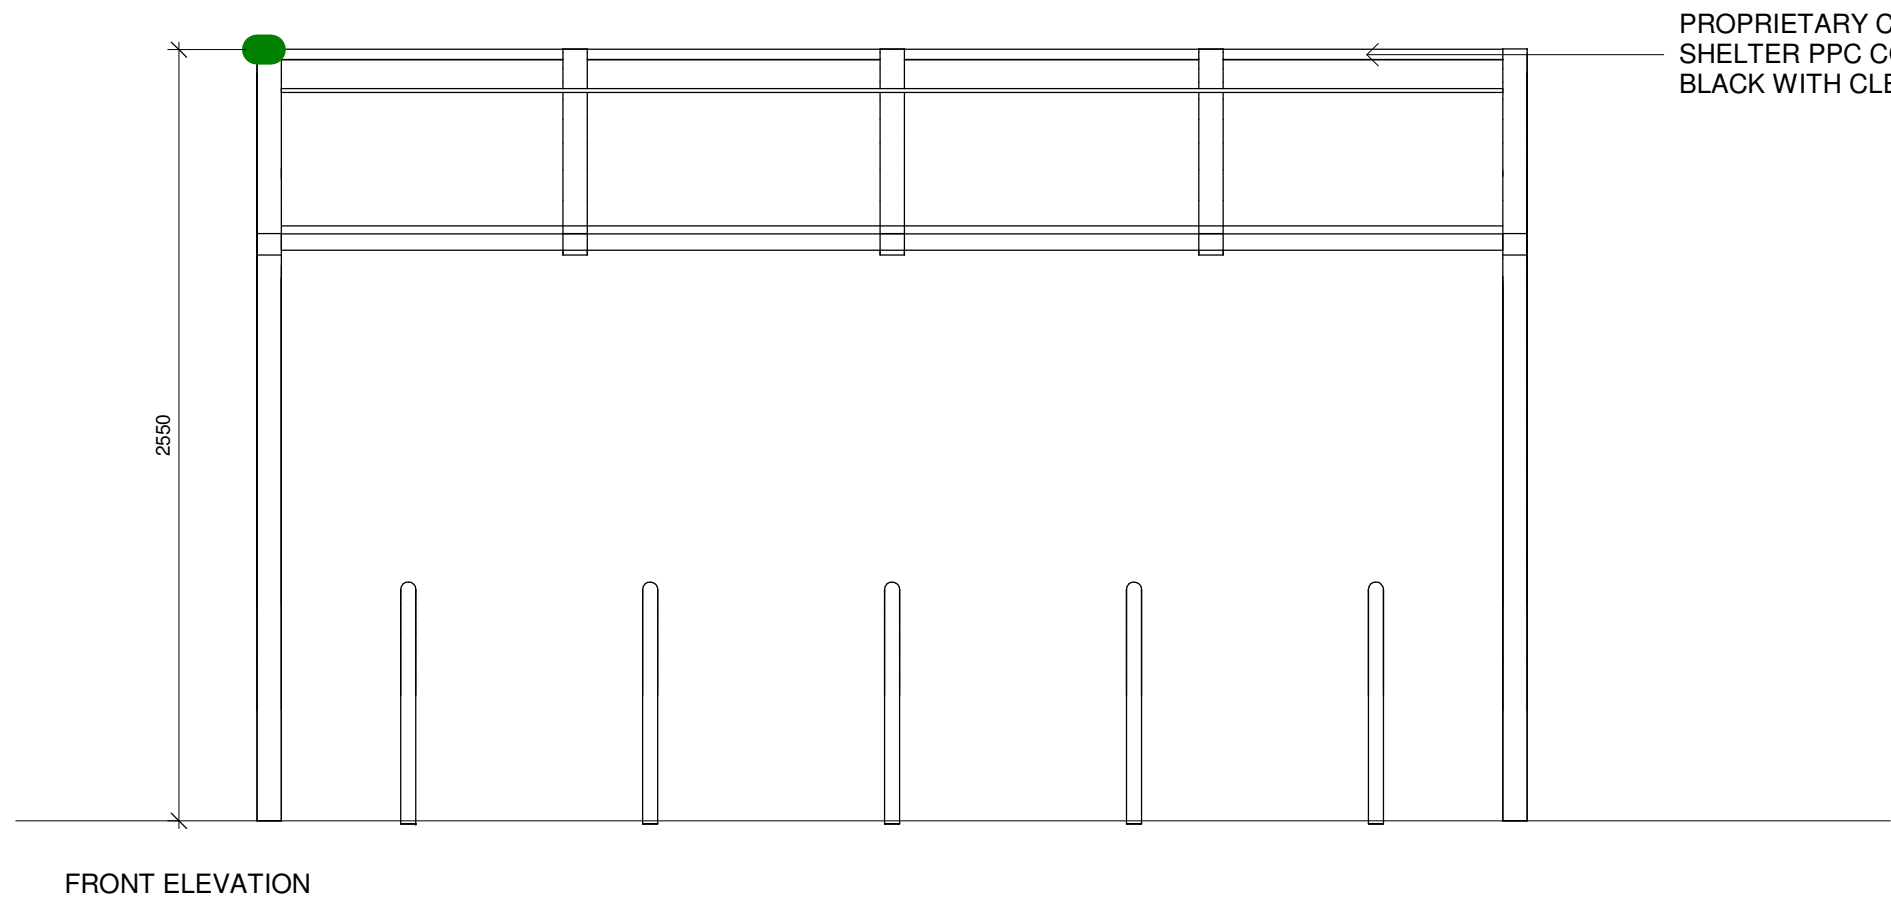


FRONT ELEVATION

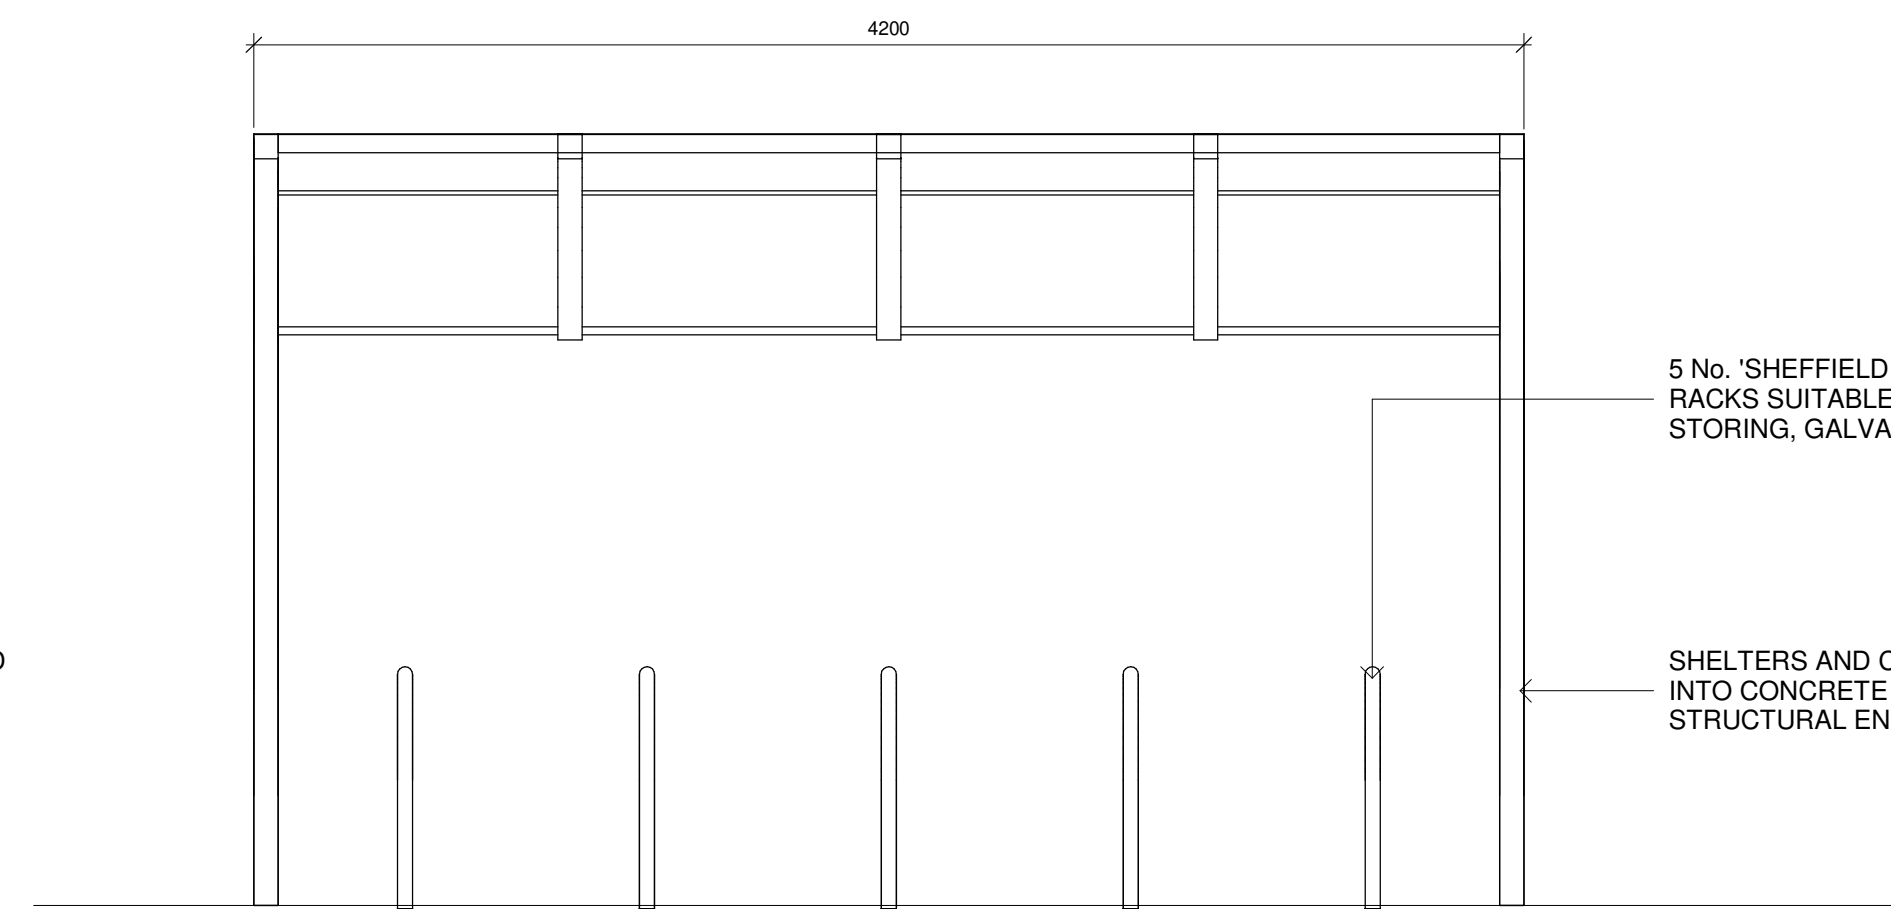


REAR ELEVATION

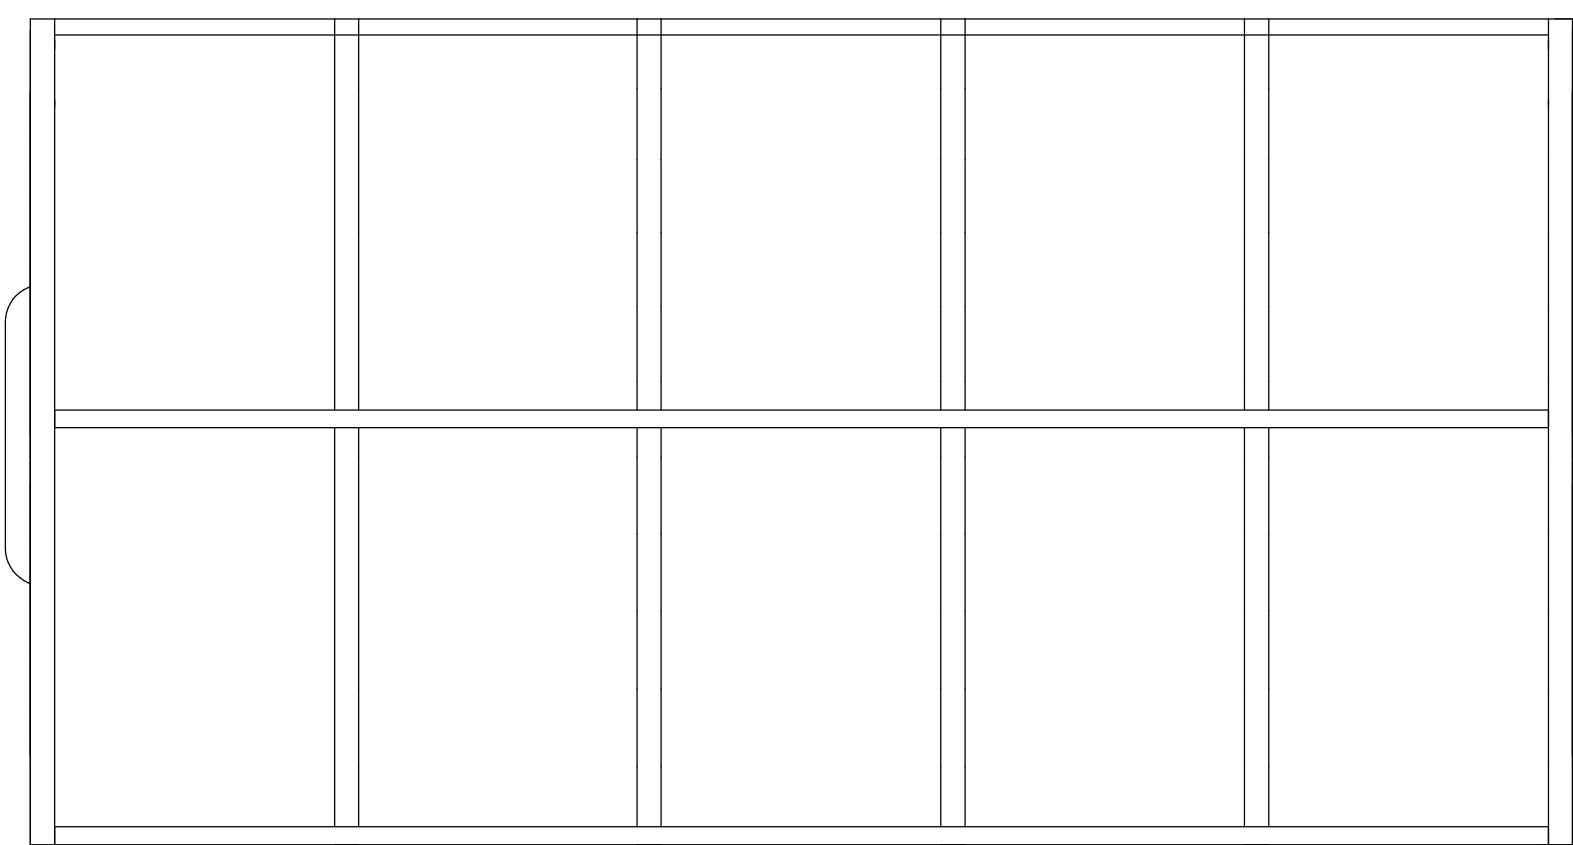


PLAN VIEW

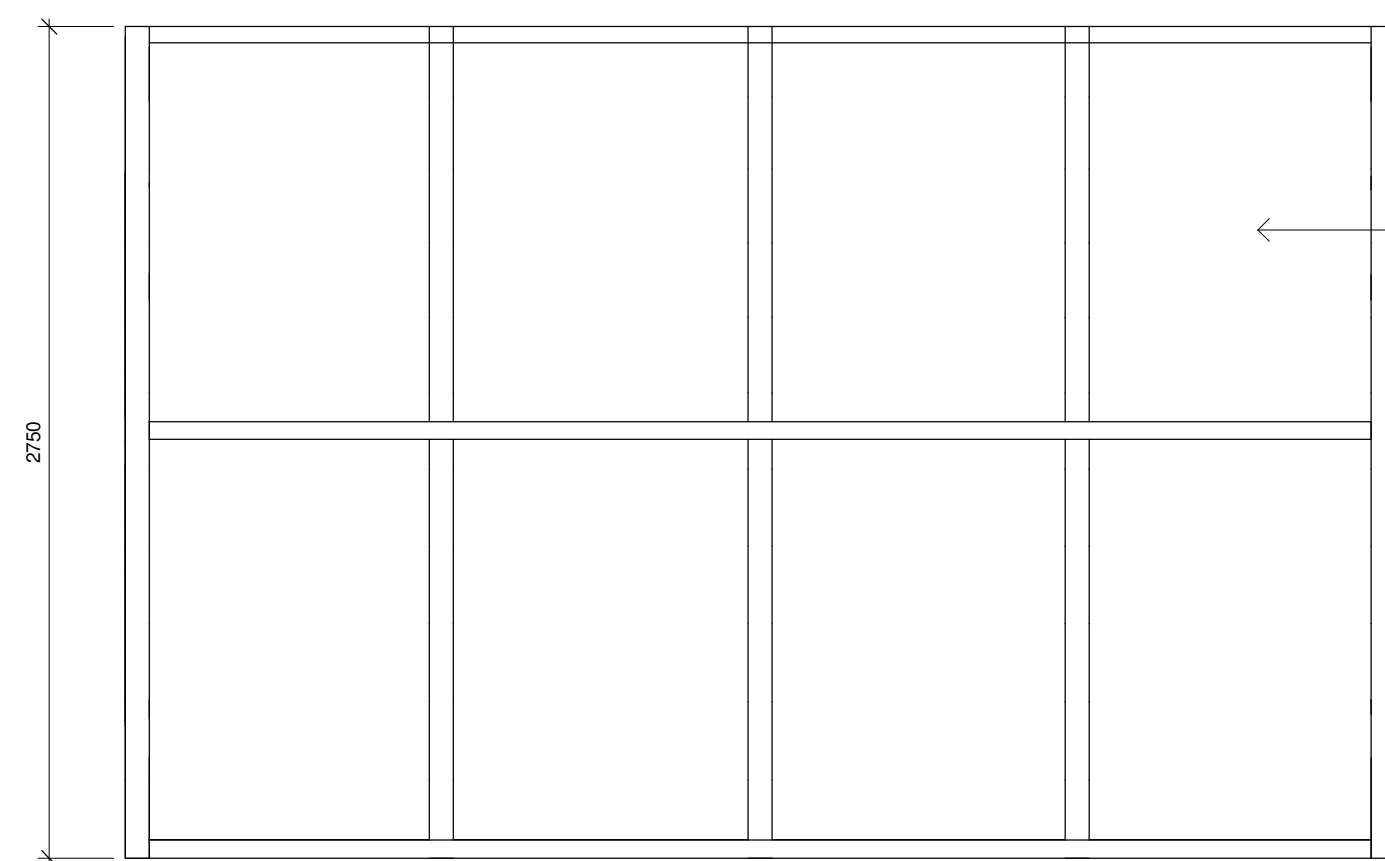


PLAN VIEW

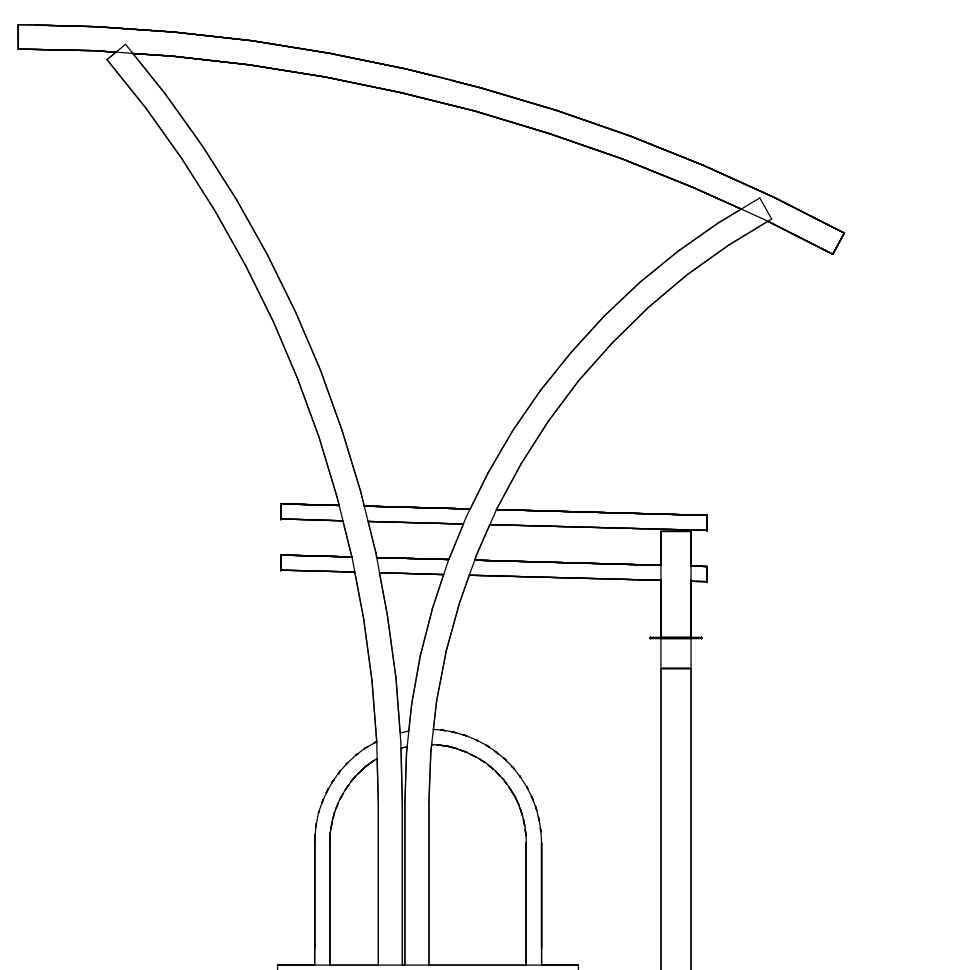


LEFT ELEVATION

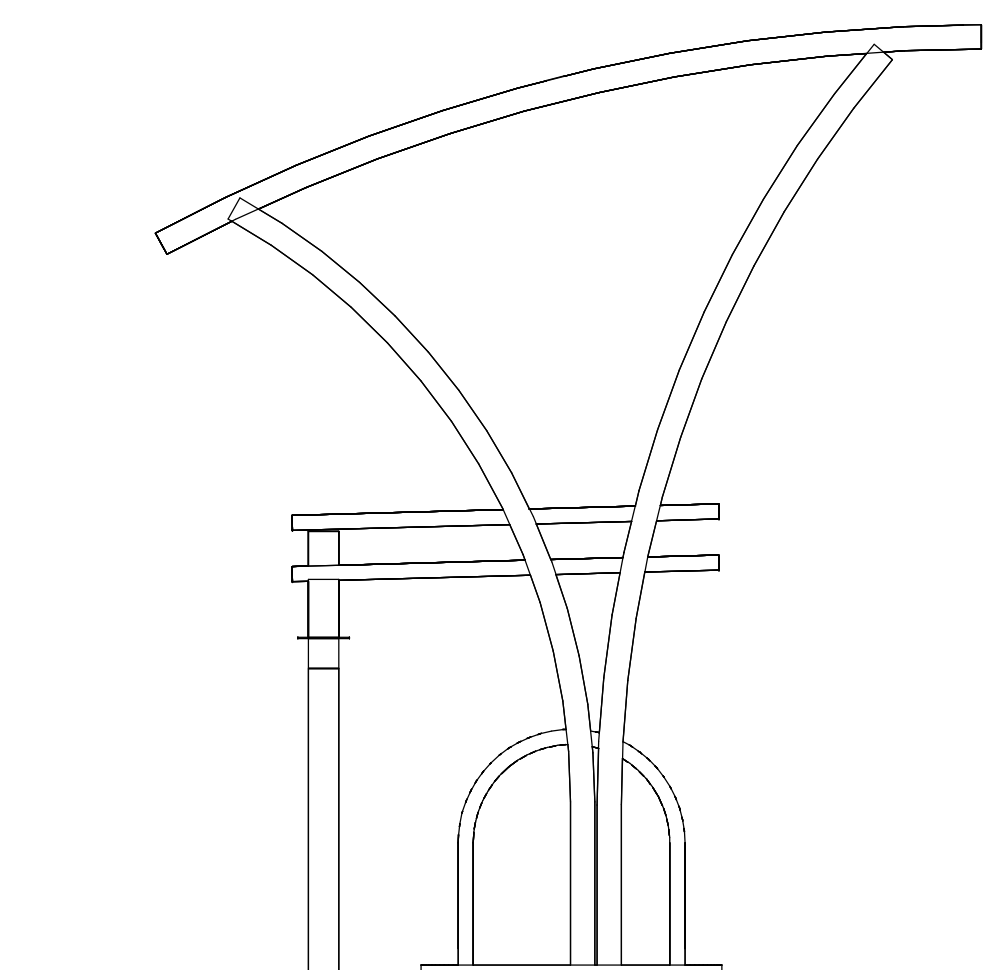


RIGHT ELEVATION

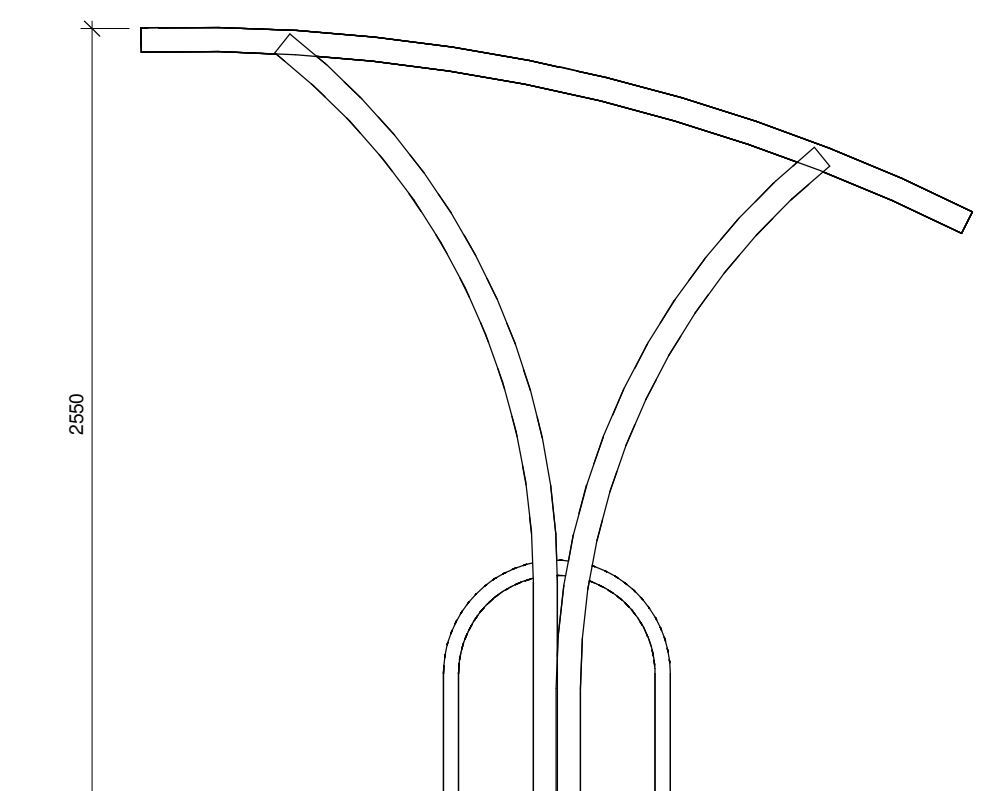


LEFT ELEVATION

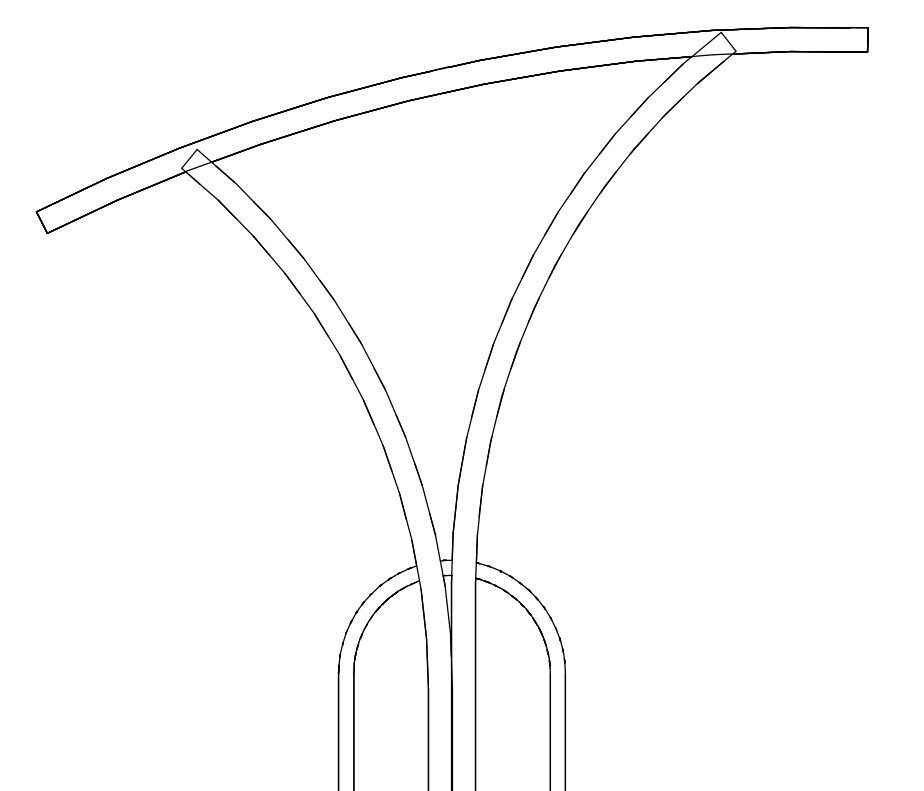


RIGHT ELEVATION

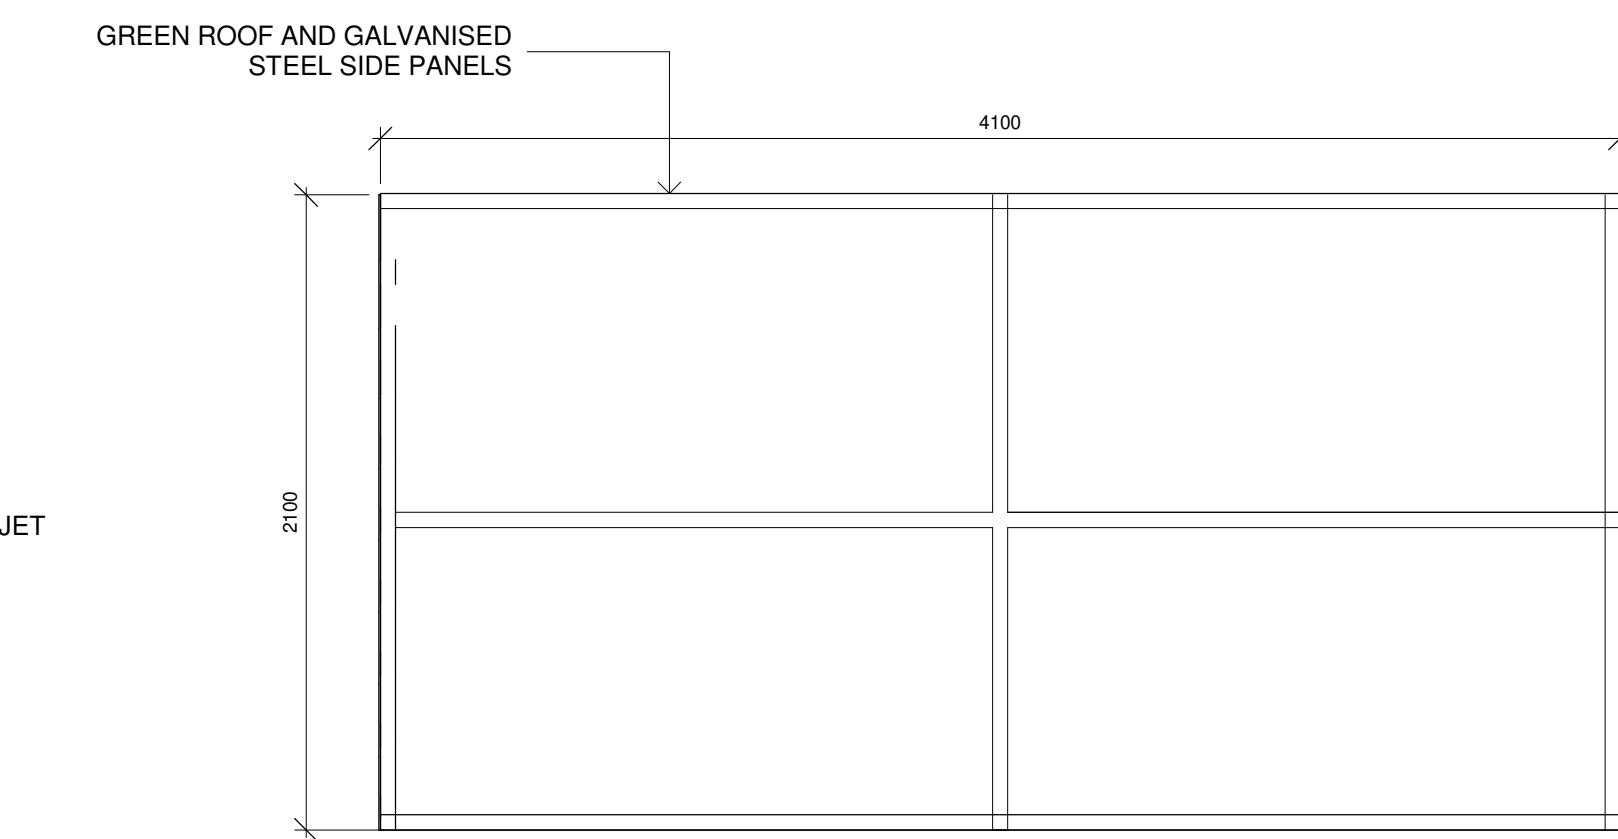


PLAN VIEW

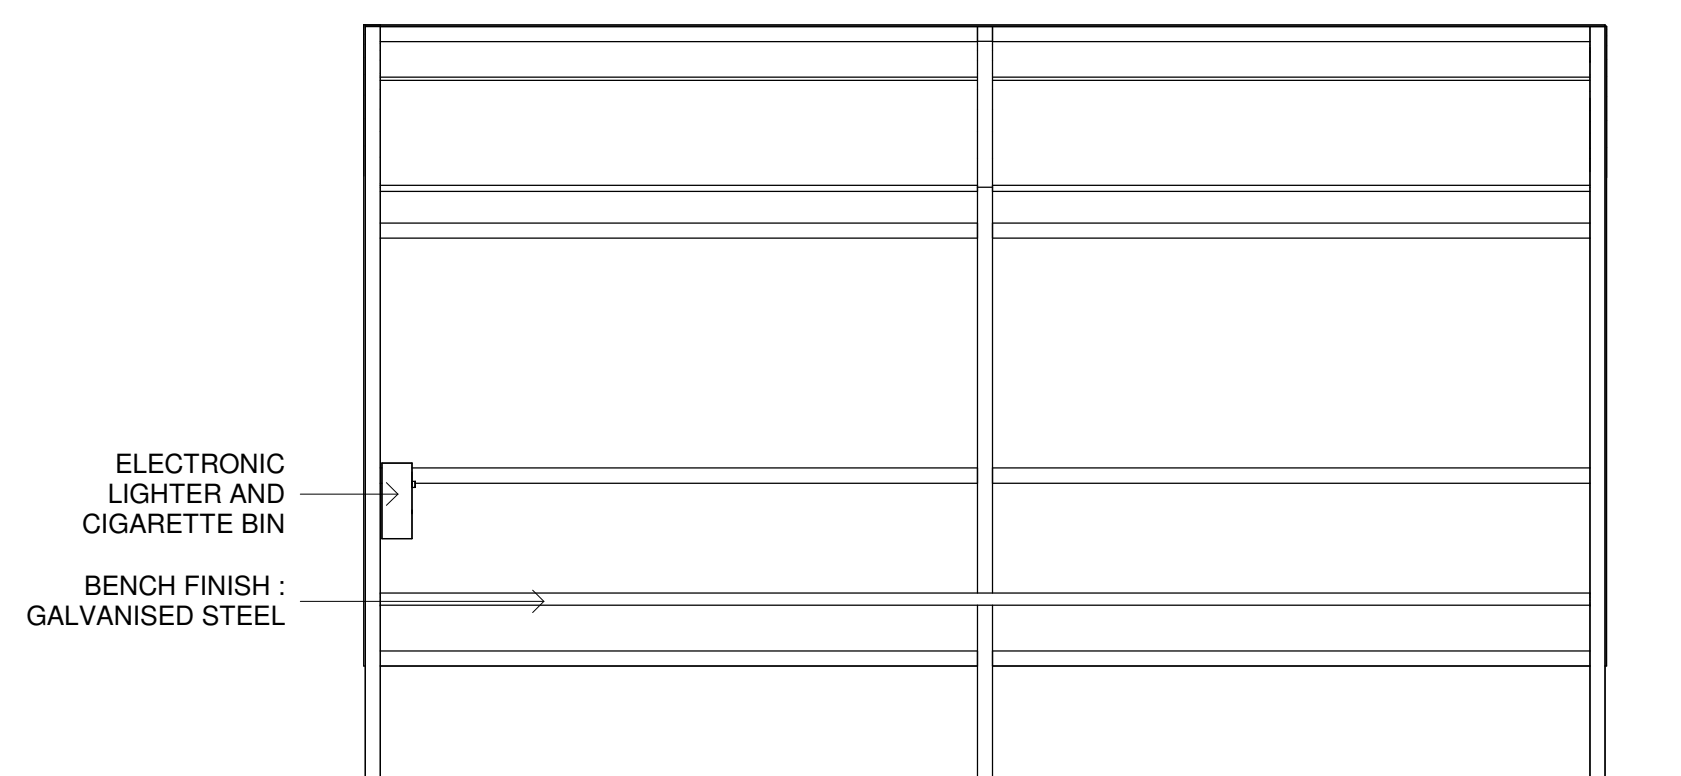

FRONT ELEVATION

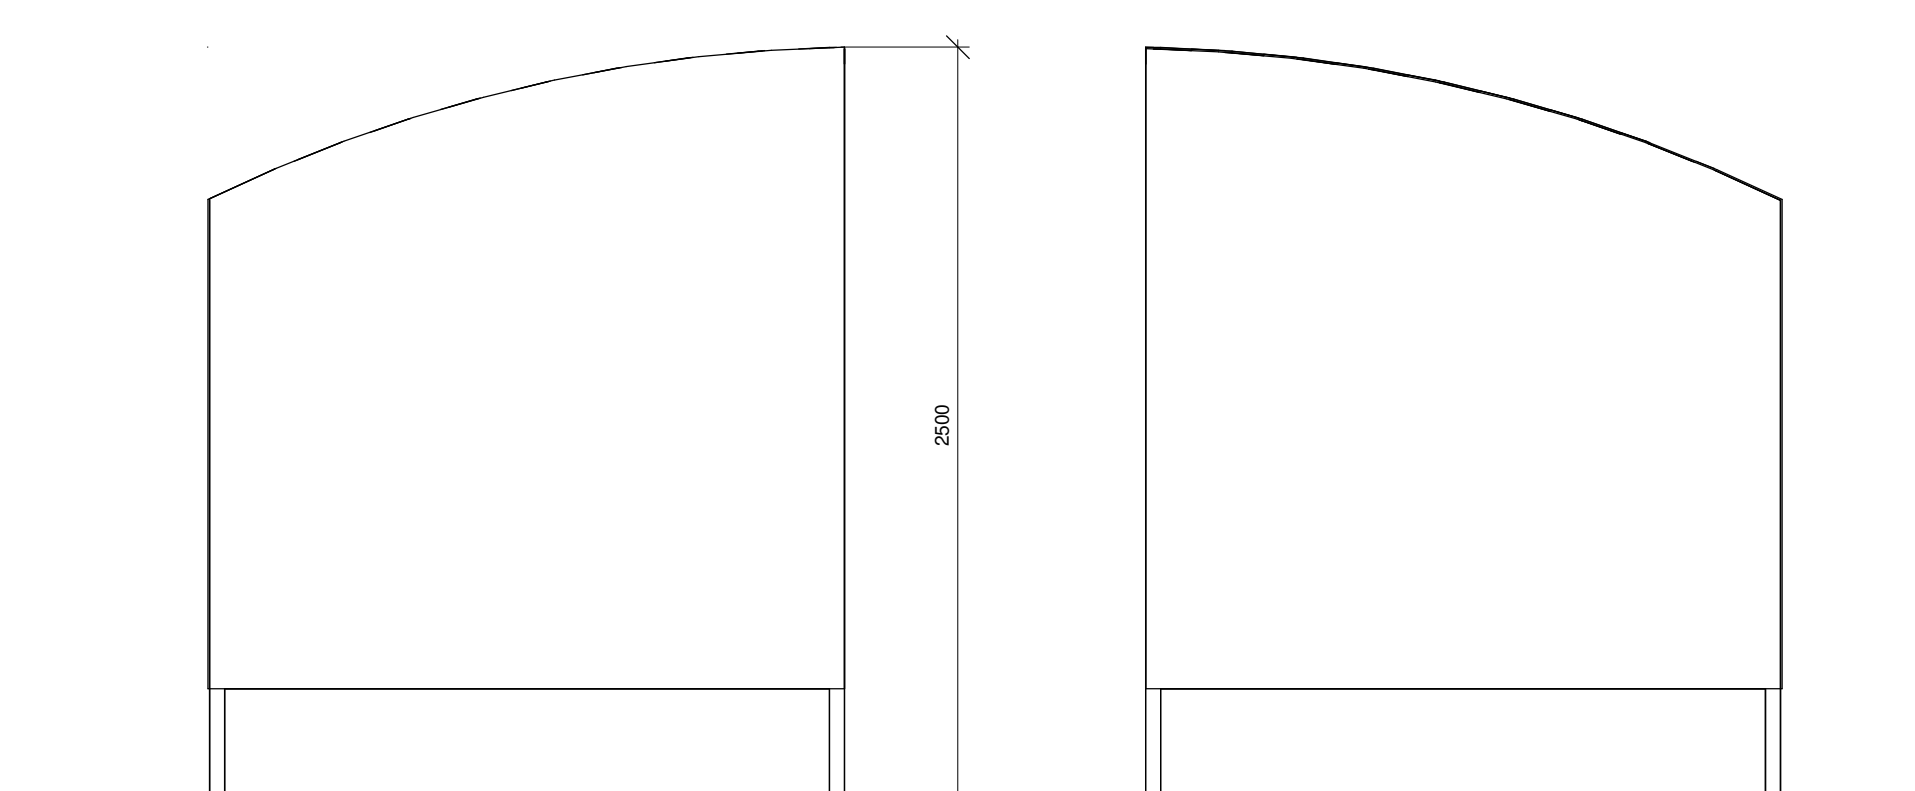

LEFT ELEVATION

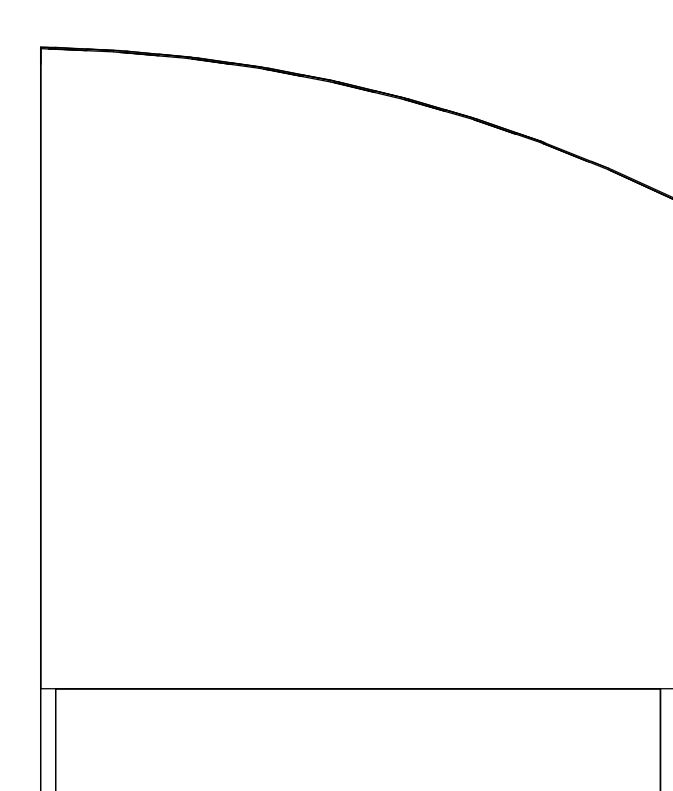

RIGHT ELEVATION




REAR ELEVATION

CYCLE SHELTERS A

1 : 25

SMOKING SHELTER B

1 : 25

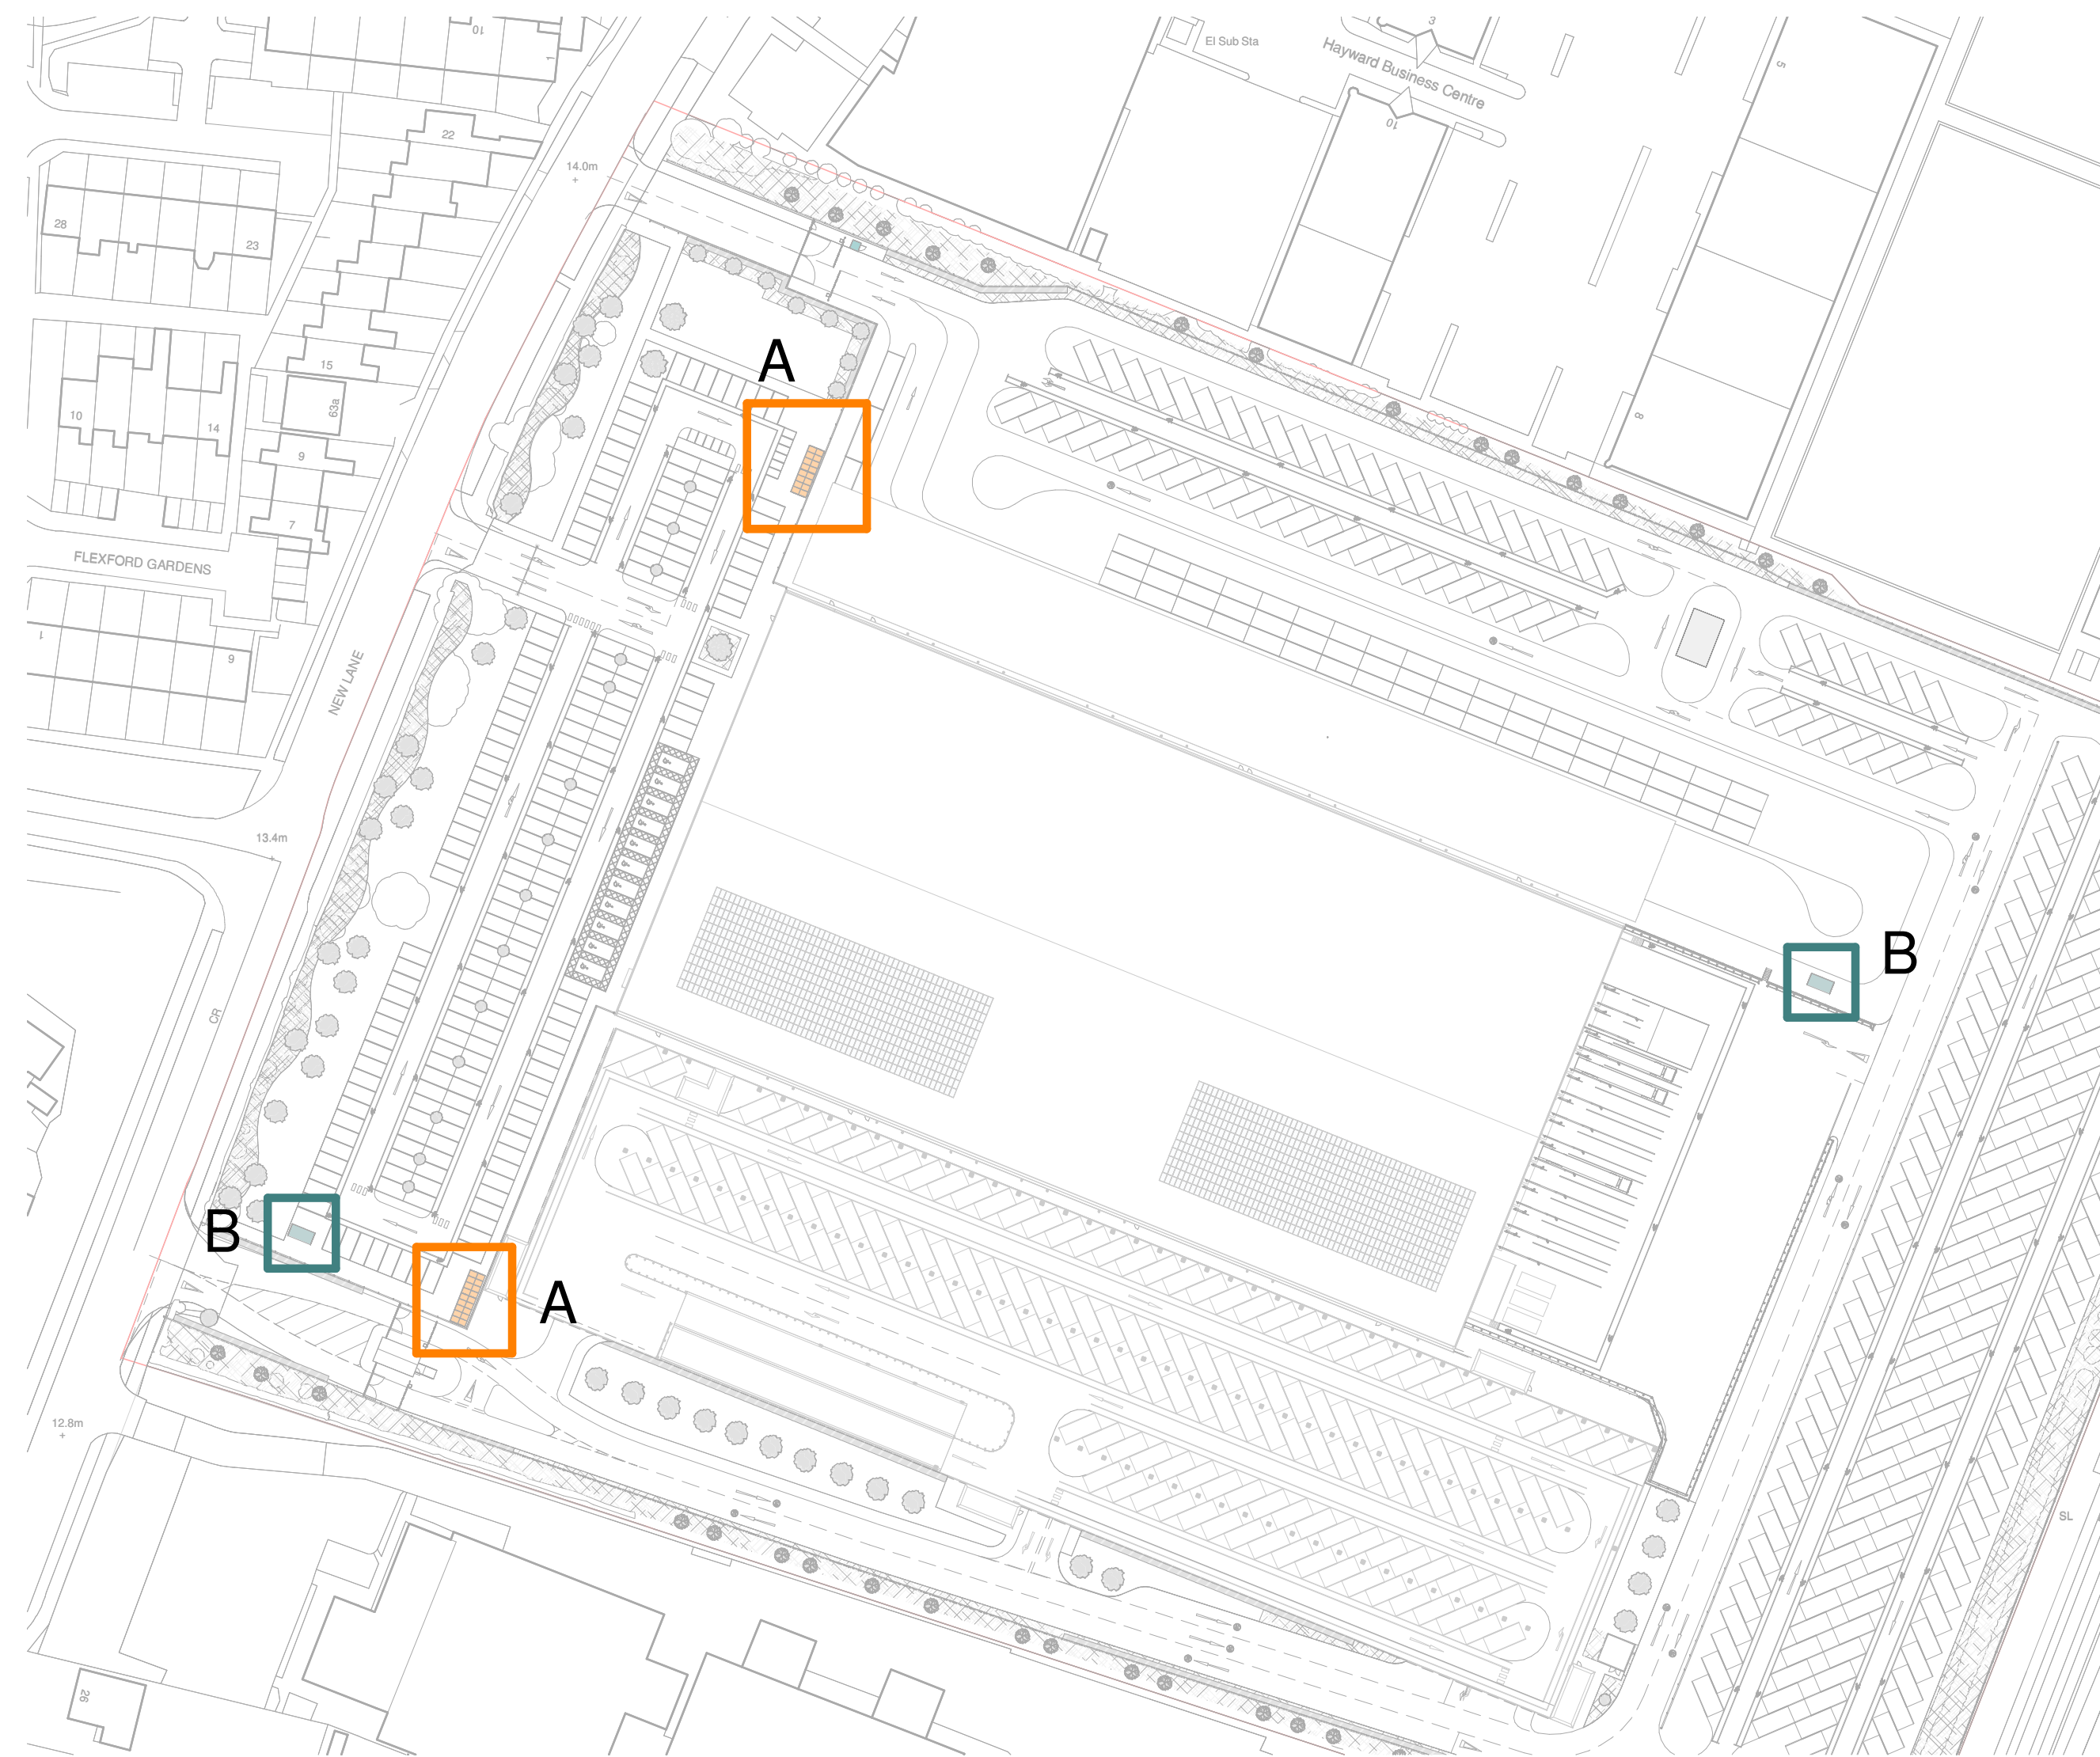

SITE PLAN


1 : 1000

Architects are to be notified of any discrepancies.
Contractors must check all dimensions on site.
This drawing is subject to copyright laws and is to be used only for the information as stated only.
For other information refer to the latest revision of any cycle referenced drawings.
To be read in conjunction with relevant design standards/protocols.

This is a colour drawing. In order to ensure any subsequent reproduction is viewed correctly it should be printed in full colour.

10 0 10 20 30 40 50
SCALE 1:1000
m

200 0 200 400 600 800 1000
SCALE 1:25
mm

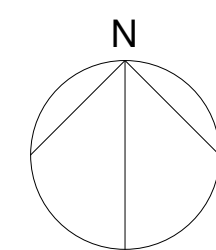

P3 APPLICATION SITE BOUNDARY AMENDED 08.02.21 GK SR
P2 UPDATED LANDSCAPING AND HIGHWAY AMENDS CAPTURED 05.02.21 LJ GK
P1 FIRST ISSUE 25.01.21 GK RK
Rev Description Date Dn Otd

Status

PLANNING

SMR
SMALLEY MARSEY RISPIN

ARCHITECTS

Floor 2 The Exchange Station Parade Harrogate HG1 1TS
01423 707 757 admin@smrarchitects.co.uk

Project

HAVANT, NEW LANE

Client

HAVANT PROPERTY INVESTMENT LLP

Drawing Title

PROPOSED CYCLE AND SMOKING SHELTER DETAILS

Proj Ref	Origin	Zone	Level	Type	Role	Num	Status	Rev
7379 - SMR	00	ZZ	DR	A	2010	S4	P3	
SMR Job Ref	Sheet	Scale	Drawn	GK				
7379-00-2010	A0	As indicated						