




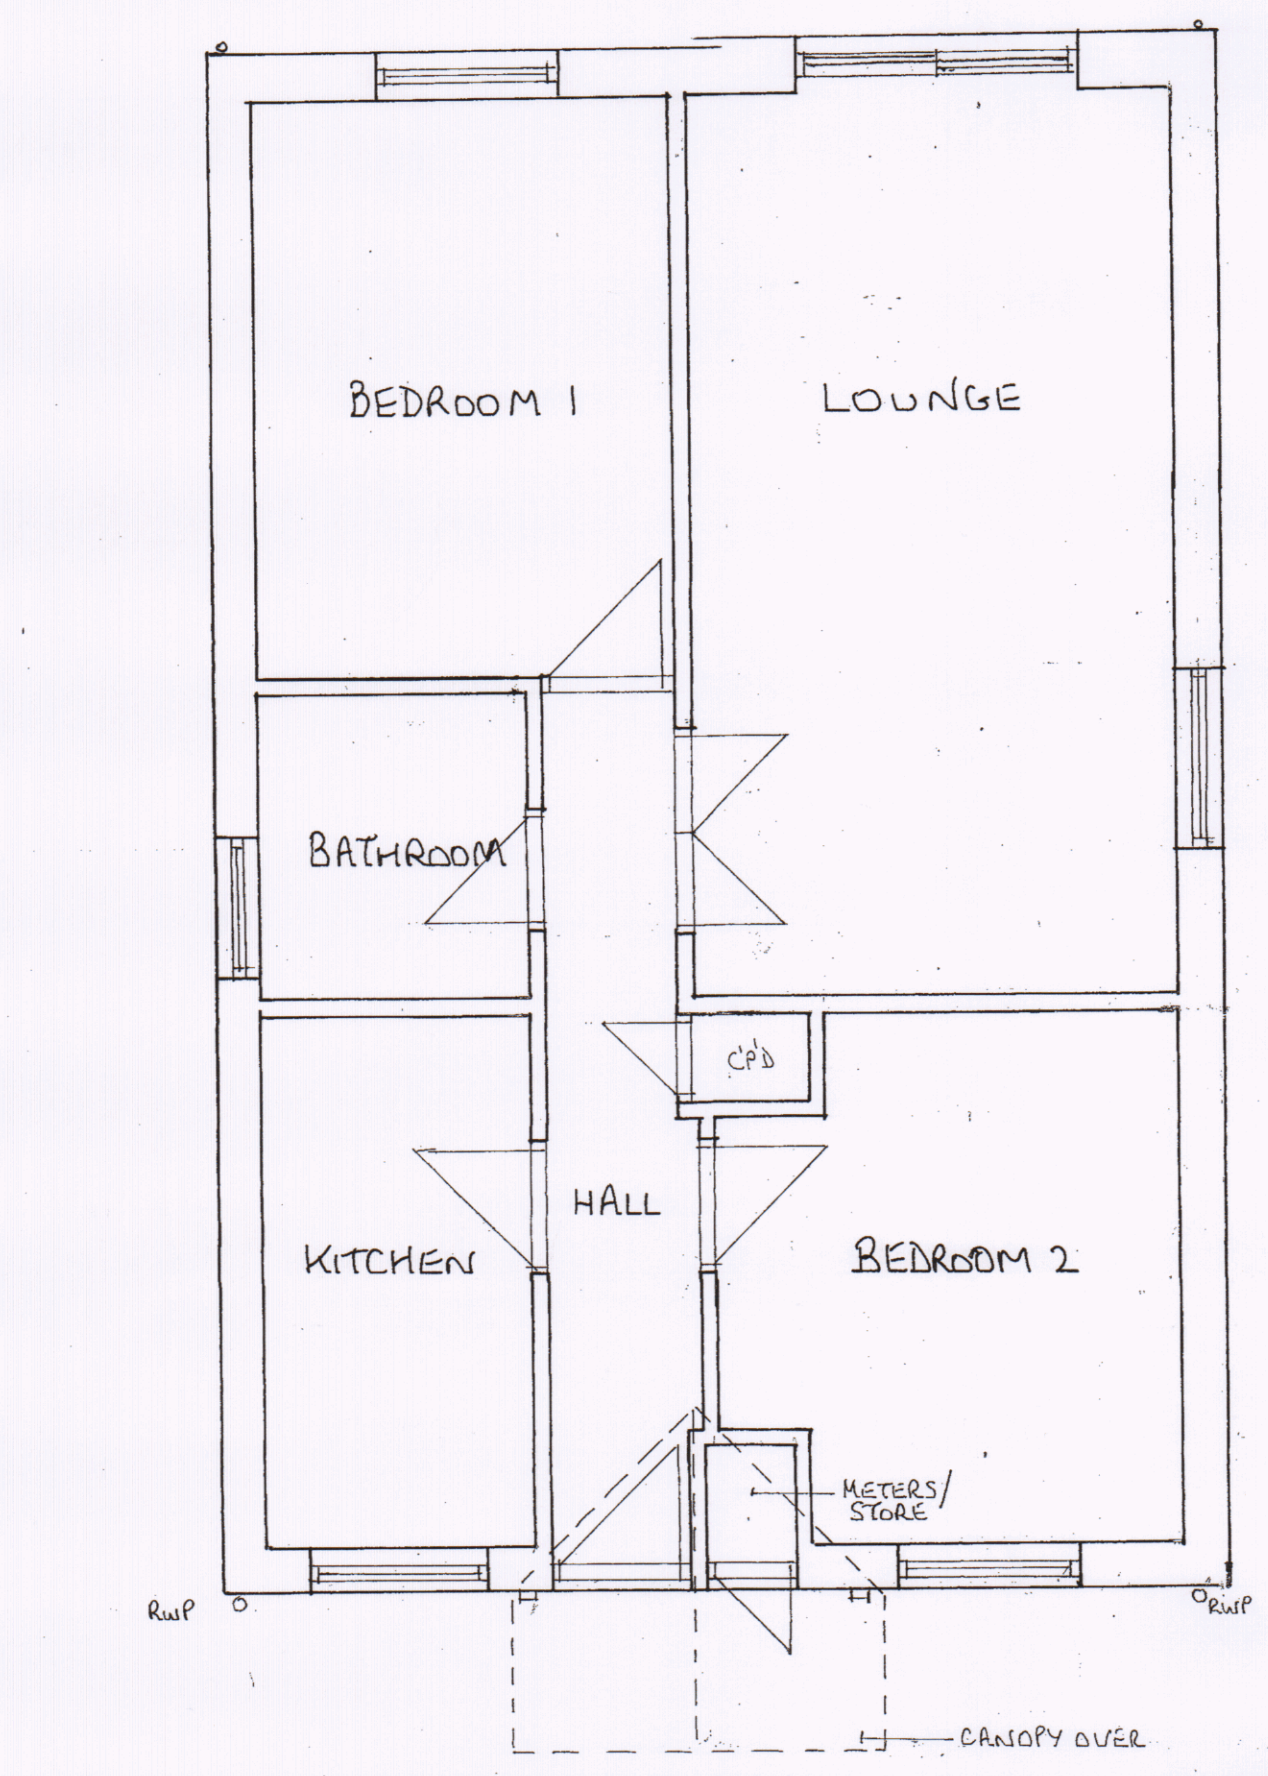


EXISTING FLOOR PLAN

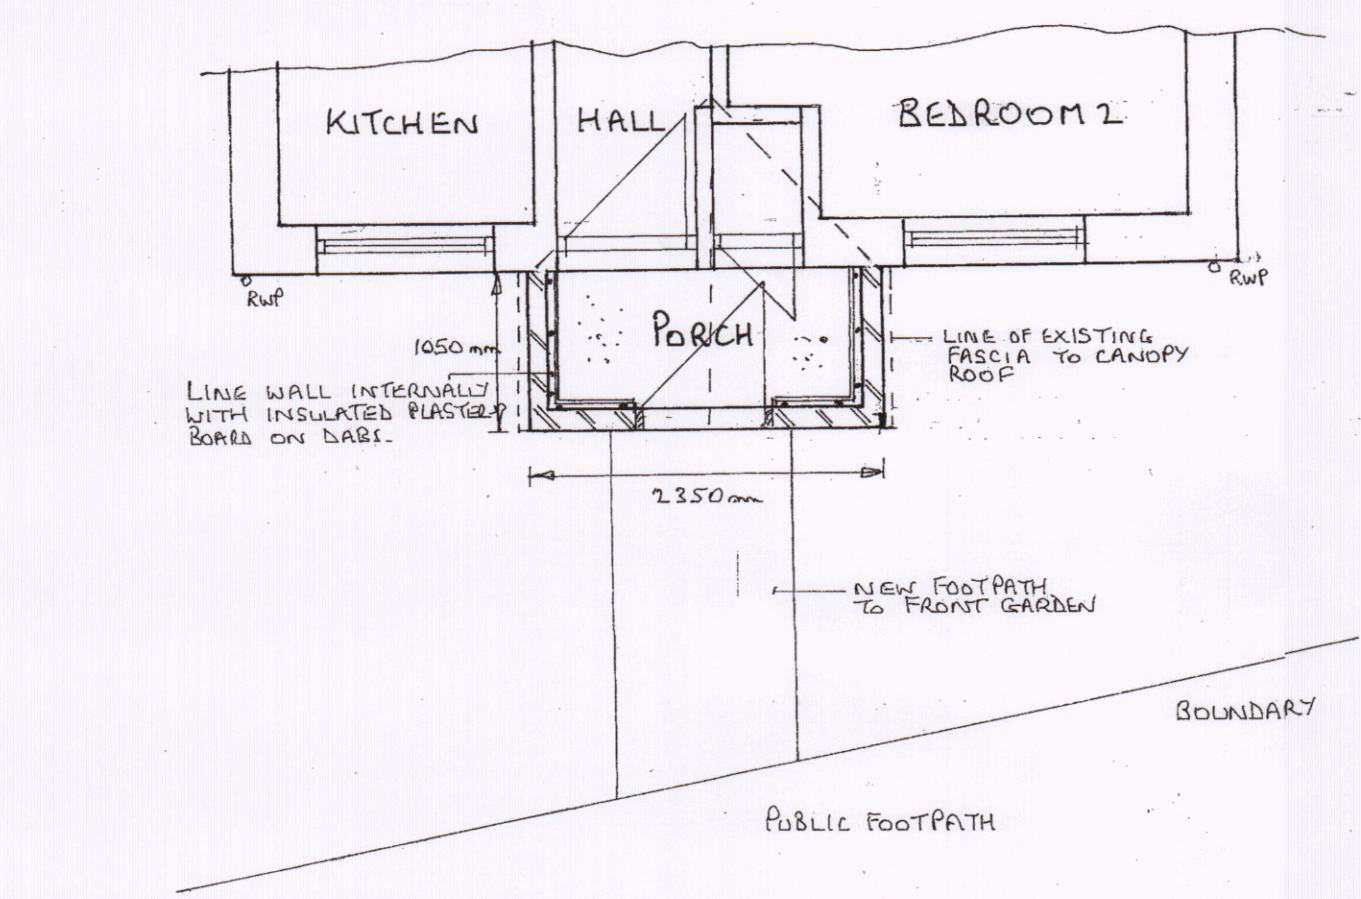


PROPOSED GROUND FLOOR PLAN (FRONT)

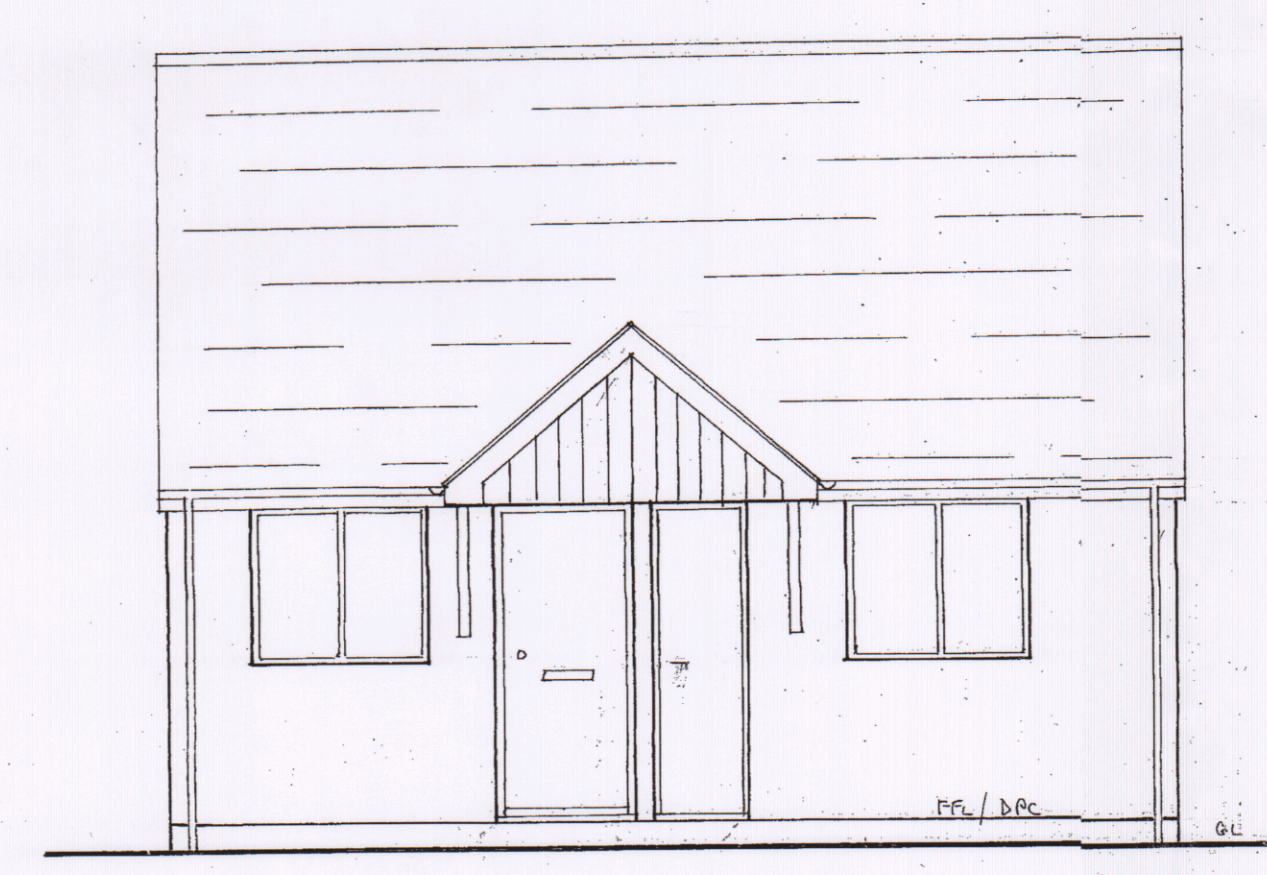

EXISTING FRONT (NORTH) ELEVATION

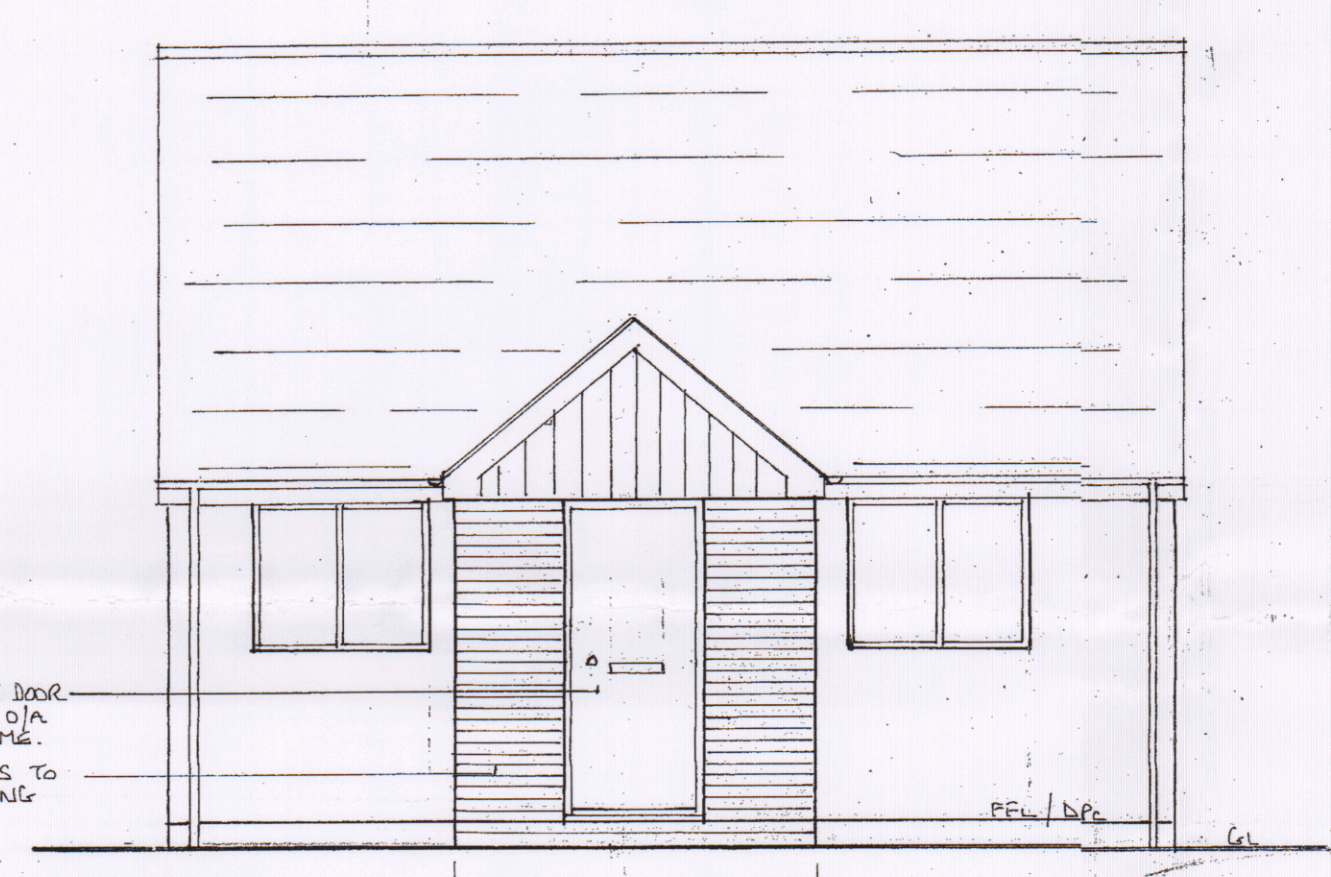


PROPOSED FRONT (NORTH) ELEVATION

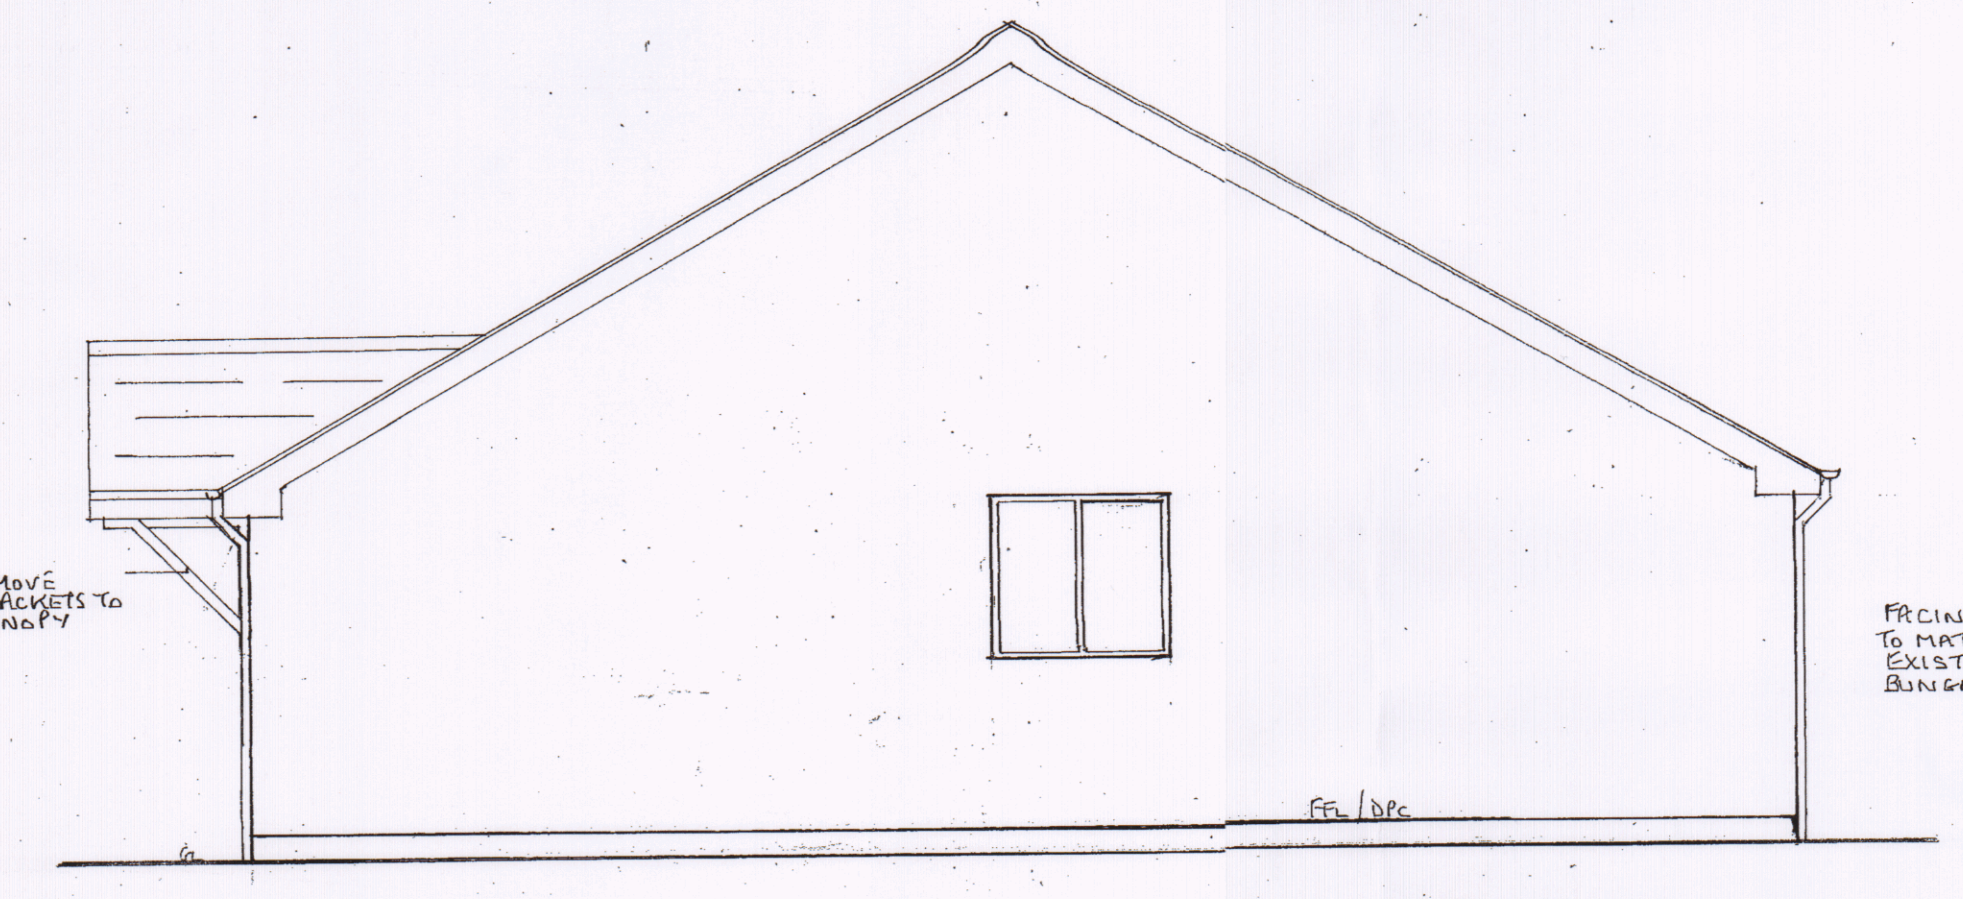


EXISTING SIDE (WEST) ELEVATION




EXISTING SIDE (EAST) ELEVATION

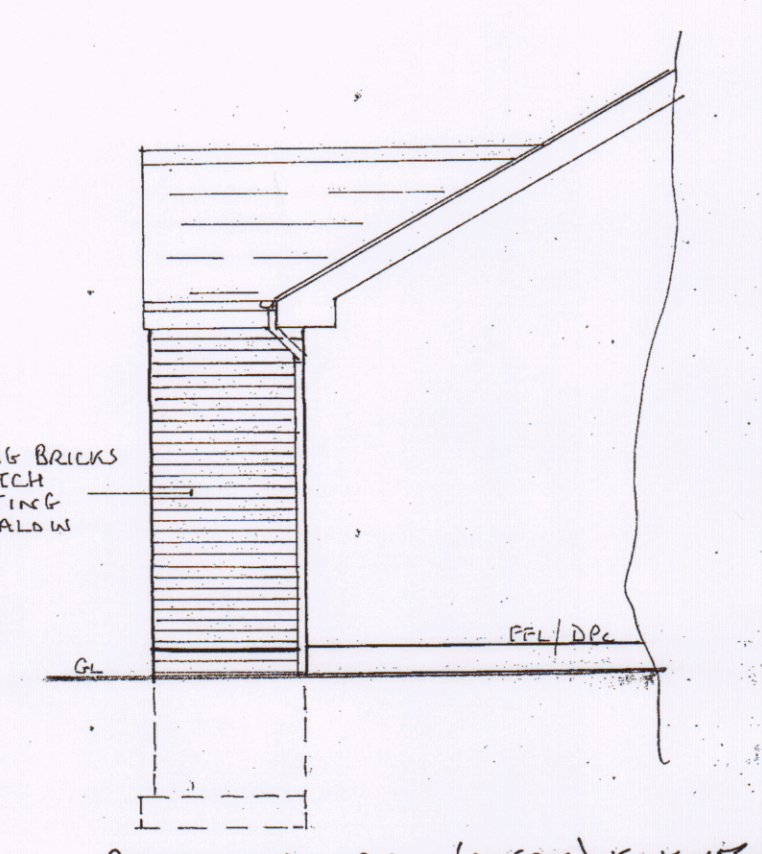



PROPOSED SIDE (WEST) ELEVATION

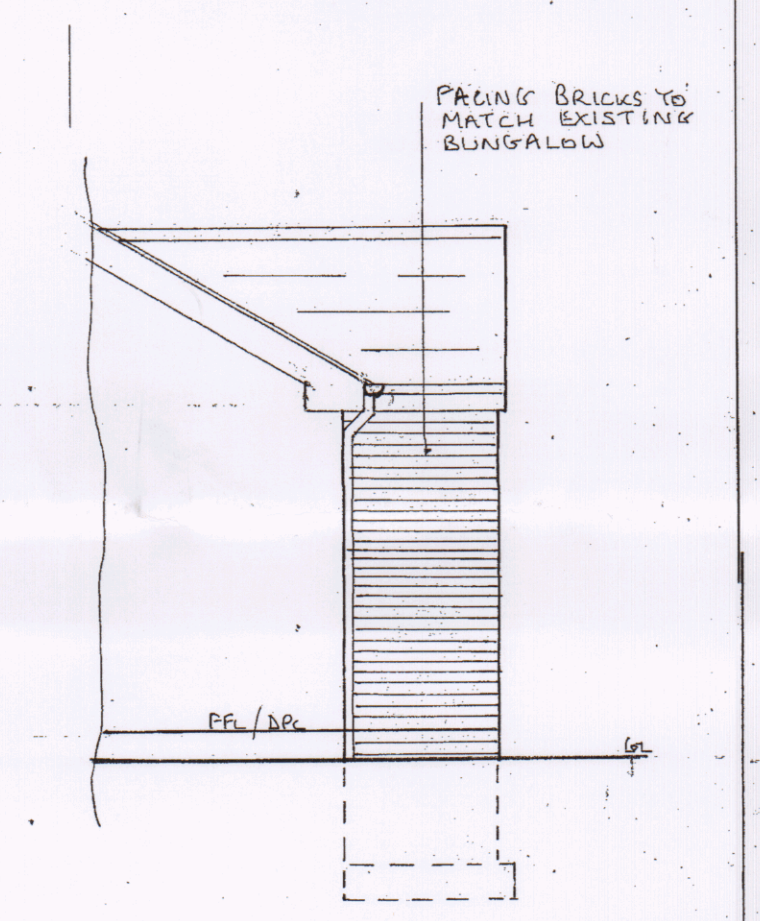

PROPOSED SIDE (WEST) ELEVATION

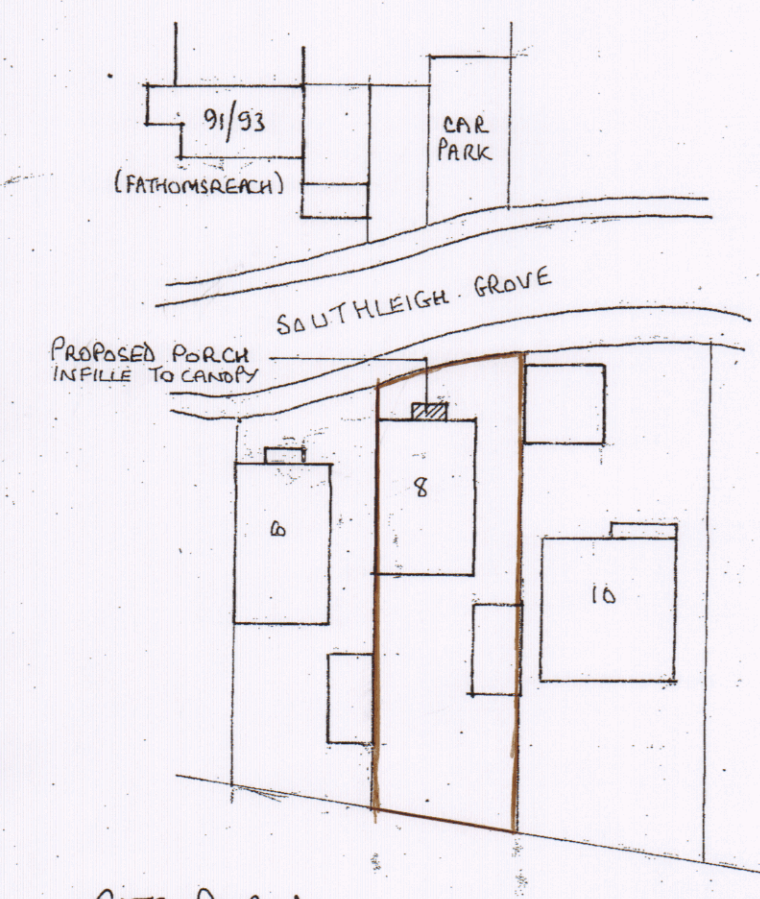

SITE PLAN
SCALE 1:500

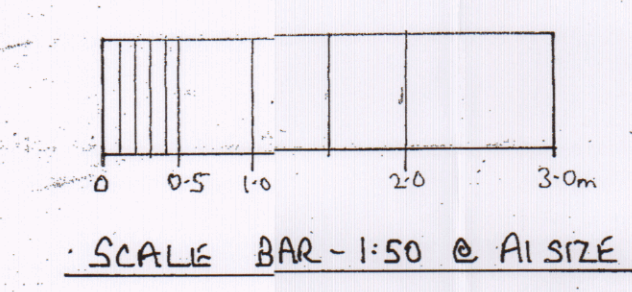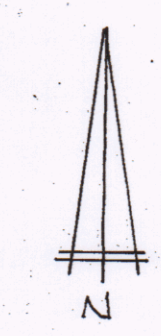

SCALE BAR - 1:50 @ A1 SIZE

PROPOSED FRONT PORCH AT: 8 SOUTHLEIGH GROVE, HAYLING ISLAND.	
FOR MR P. HAMMOND	
SCALE 1:50	DATE 25-3-21
JOB No. 04/21	DWN BY MS
REVISIONS:	