



NOTES:

This drawing has been prepared for the purposes of PLANNING APPLICATION and is not to be used for any other purpose.


This drawing is the property of Martin Ralph and must not be reproduced, in part or whole, or deviated from, without their permission.

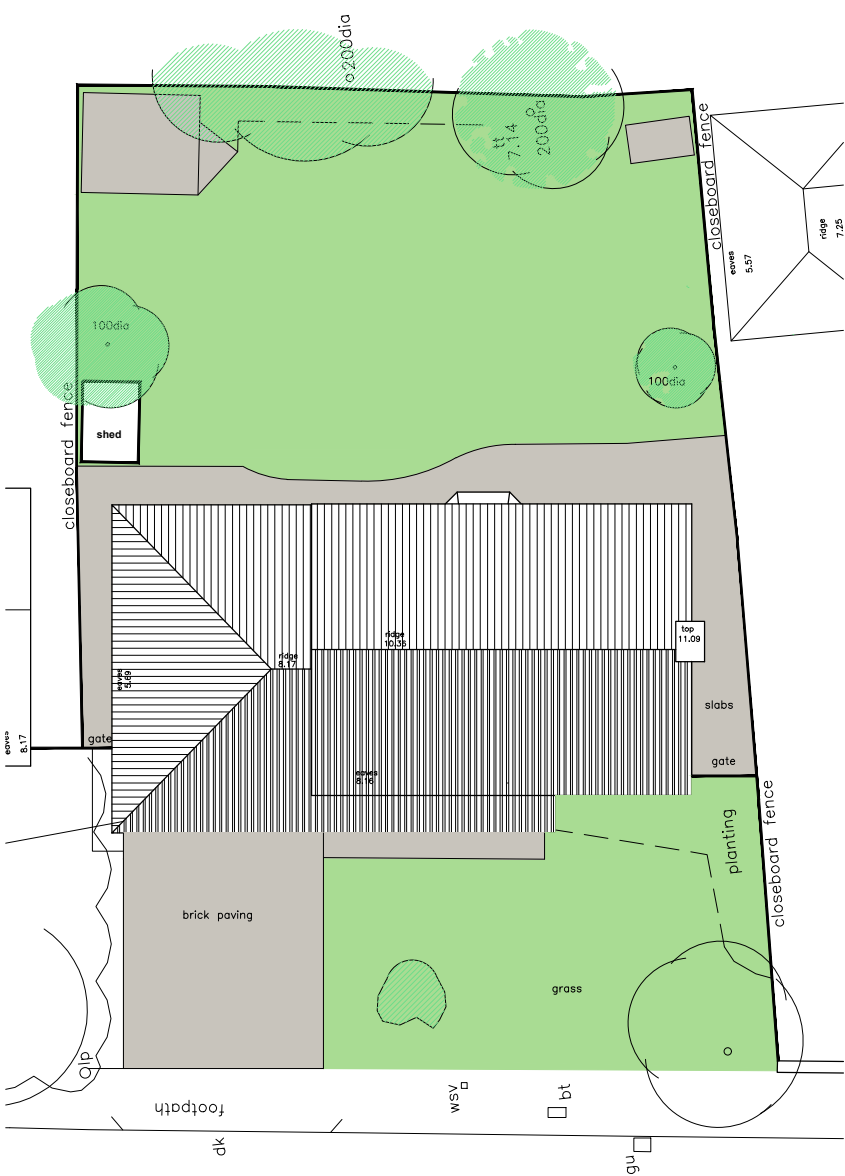

ROOF PLAN - EXISTING

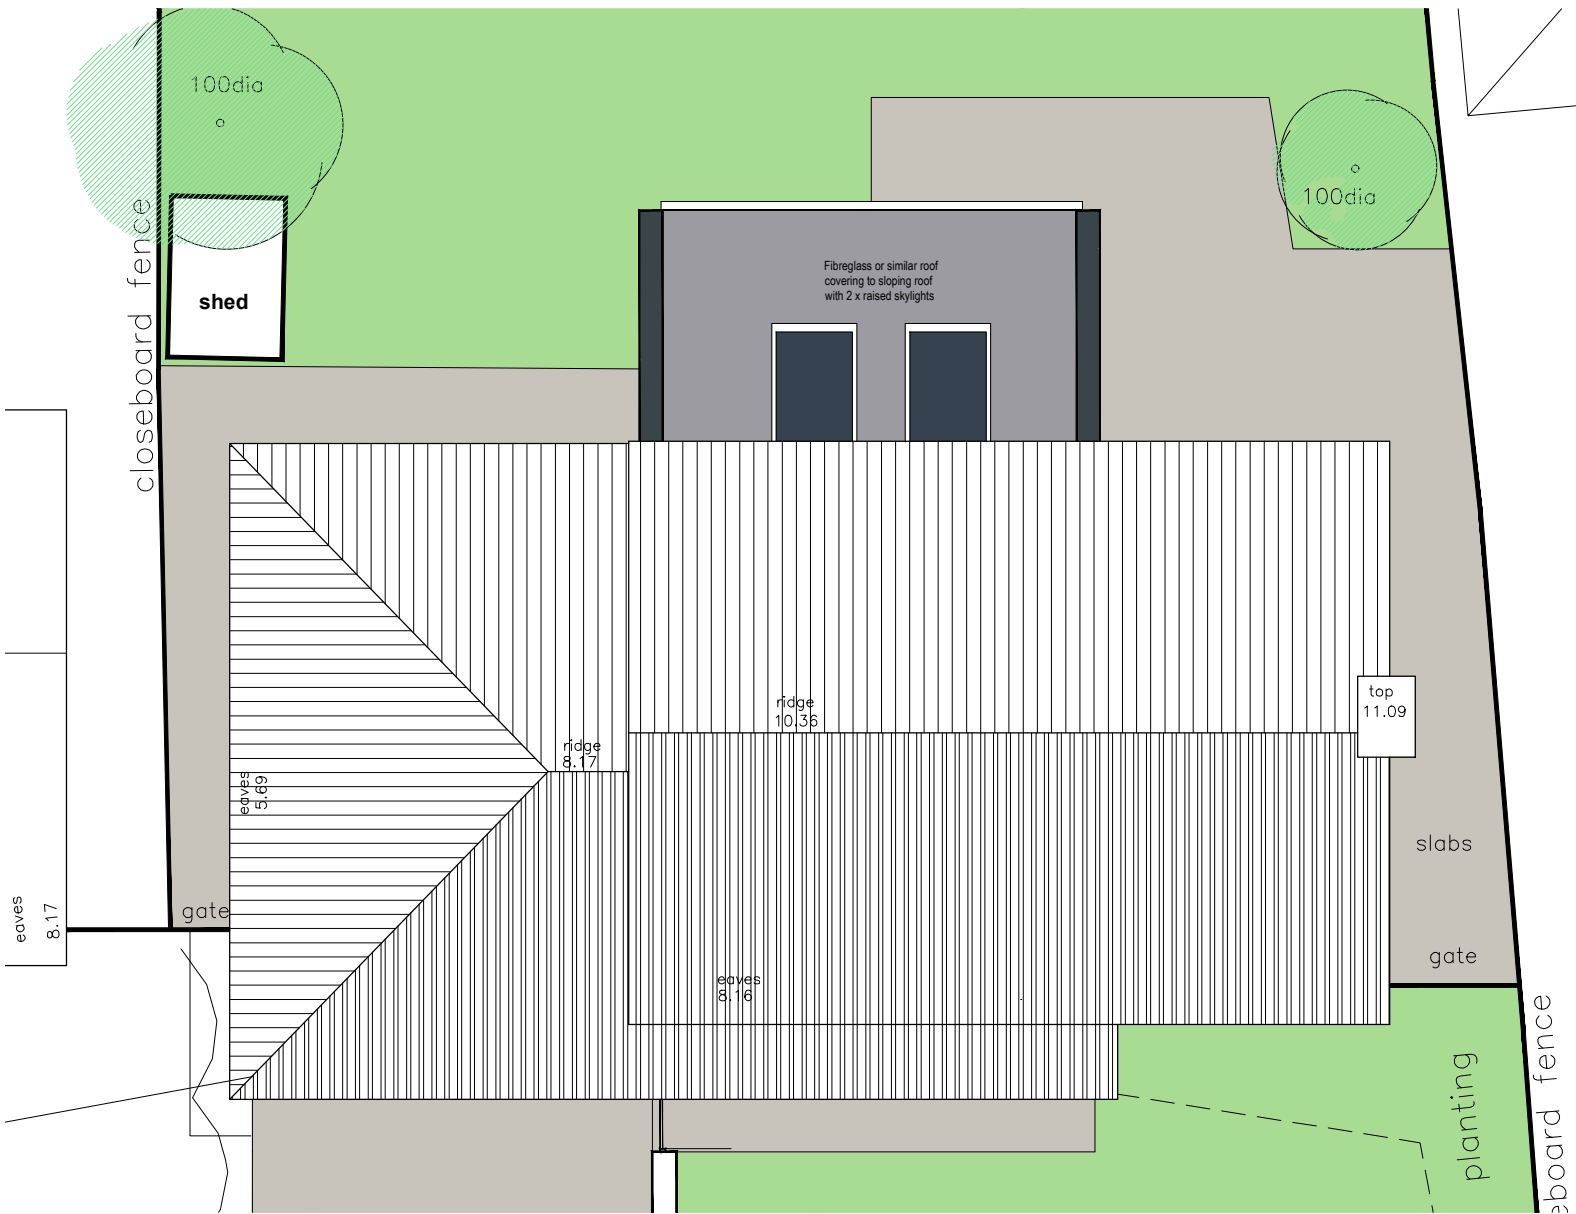

ROOF PLAN - PROPOSED

 

67 ROGERS MEAD

AMENDMENTS	DATE

CLIENT
Mark and Karen Durkin

PROJECT
**Alterations to
67 Rogers Mead, Hayling Island
Hampshire PO11 0PL**

DRAWING TITLE
ROOF PLANS

DATE
JANUARY 2021

SCALE
1:100 1:200 @ A3

DRAWING No. 20A_015 015	REVISION .
-----------------------------------	----------------------

MARTIN RALPH

ARCHITECTS
RIBA  **CHARTERED ARCHITECTS
SURVEYORS & ENGINEERS**
Chartered Practice
Part of **THE MARTIN RALPH GROUP**

11 Dragoon House Hussar Court Brambles Business Park Portsmouth Hampshire PO7 7SF	www.martinralph.co.uk info@martinralph.co.uk T. 023 9225 7711 F. 023 9225 7712
--	---