




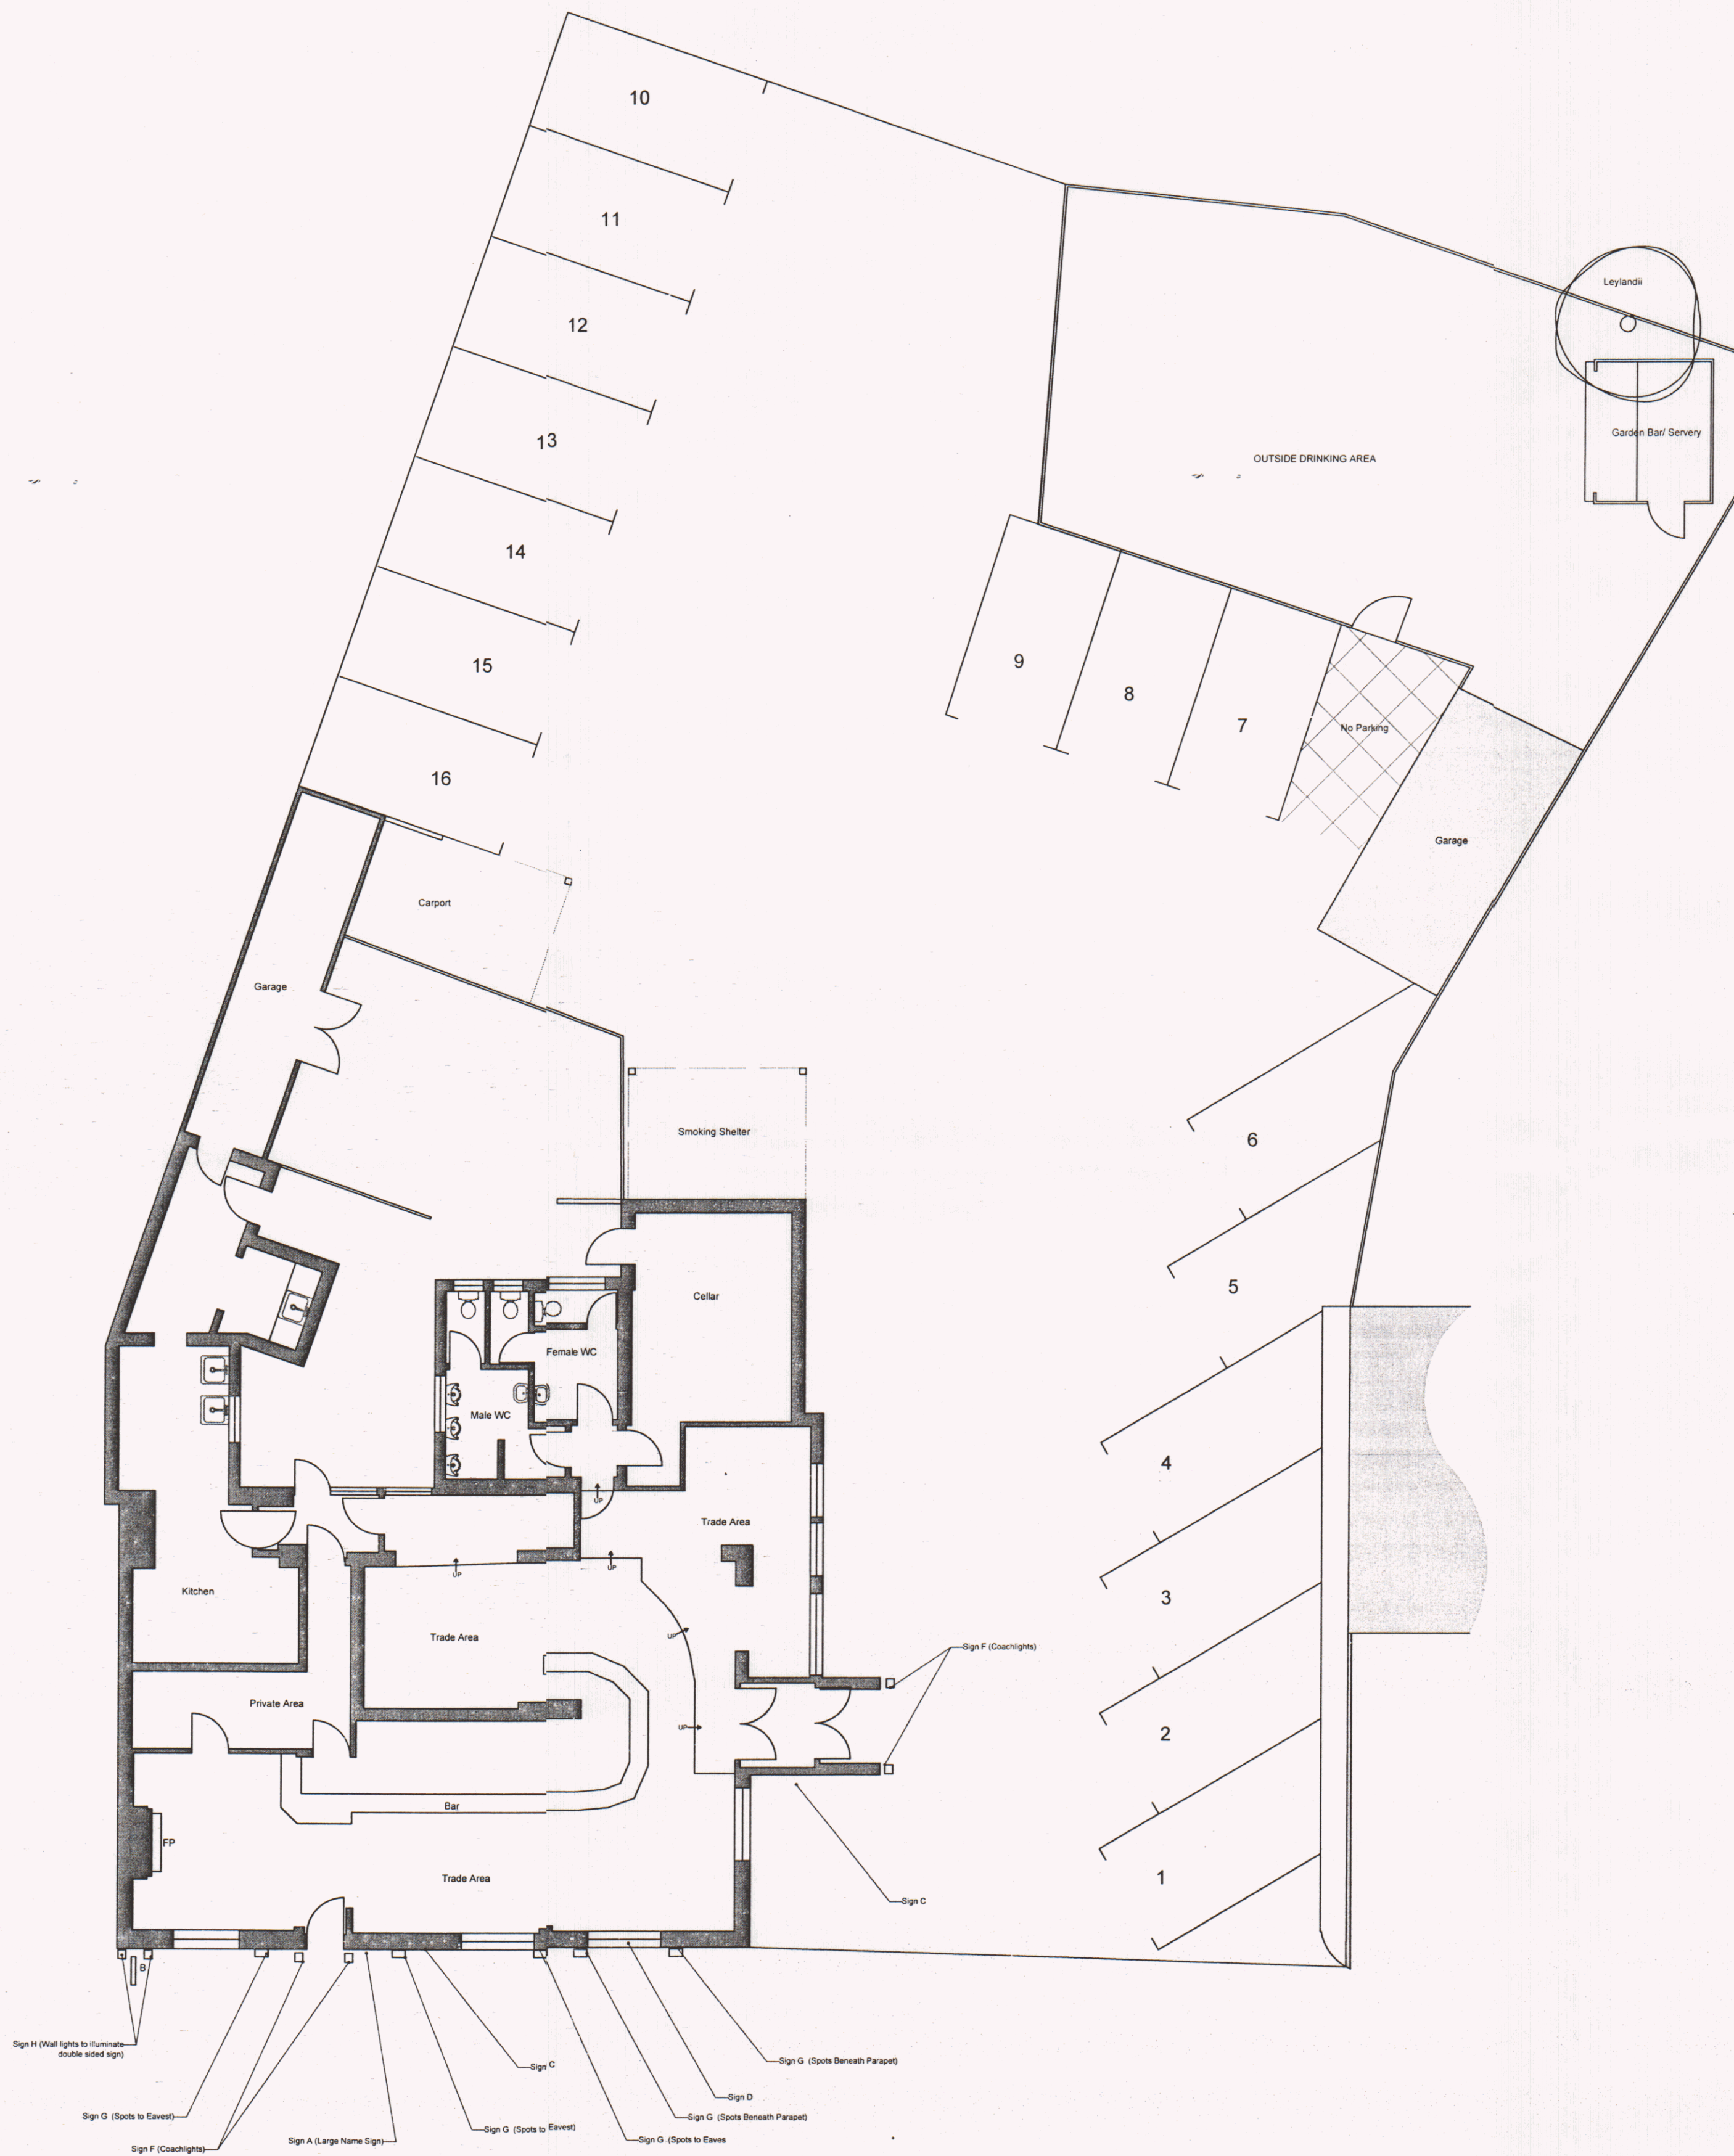

Site Plan Showing Signage Locations 1:100

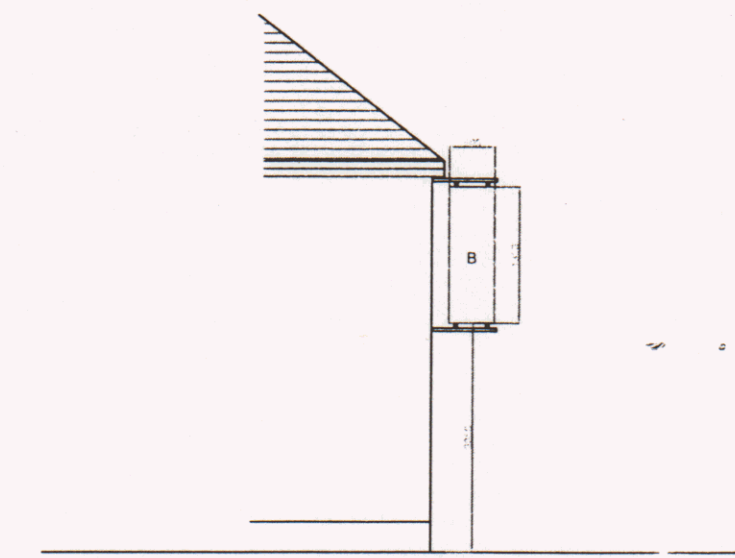


Part Side Elevation 1:100

 

Front Elevation 1:100



Side Elevation 1:100

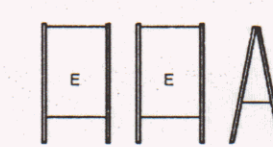

Free Standing A Board - 1:100

REV:	DESCRIPTION:	DATE:
STATUS:		

Bernard E Cole & Partner
8 Love Lane
Romsey
Hampshire
SO51 8DE
Tel: 01794 512264
Fax: 01794 511919



CLIENT:

Stonegate Group

SITE:		Olive Leaf Hayling Island	
TITLE:		Signage and Cladding	
SCALE AT A1:	DATE:	DRAWN:	CHECKED:
1:100	21/5/21	GJ	QS
PROJECT NO:	DRAWING NO:	REVISION:	
9087	3	A	