


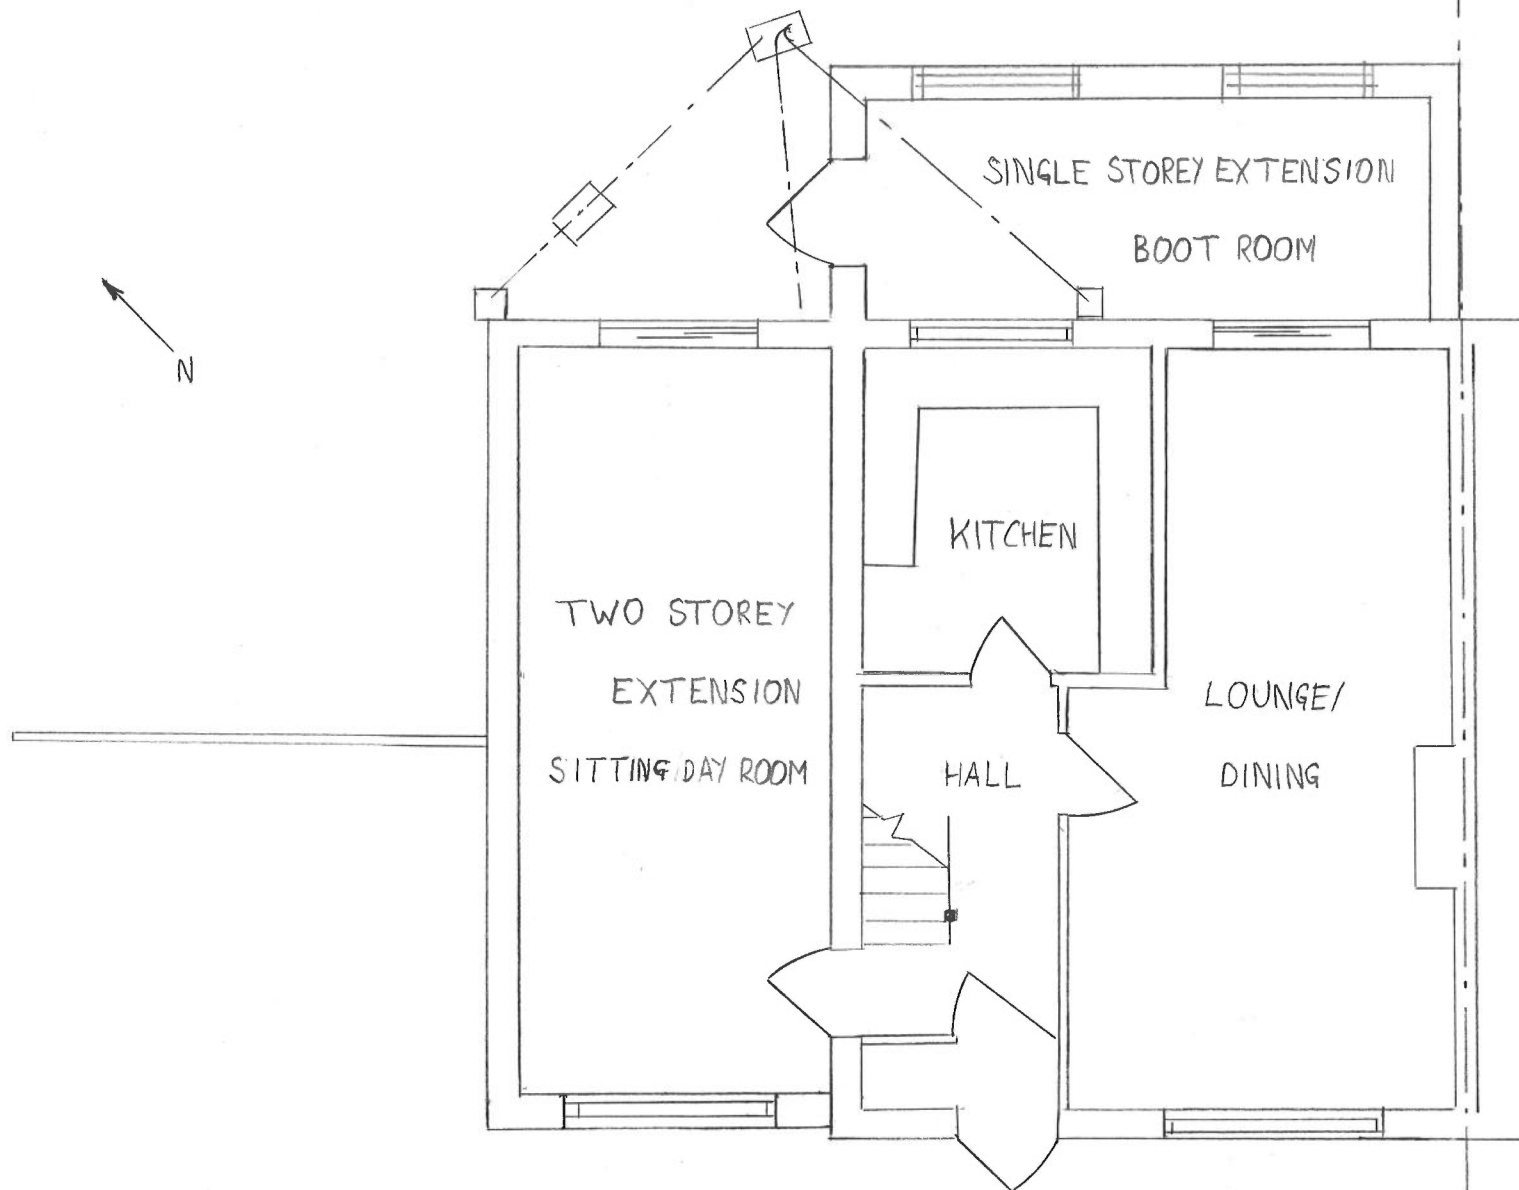

GROUND FLOOR PLAN

SCALE 1:50

15 WOODLANDS WAY HAVANT PO9 2EA

DECEMBER 2020

PROPOSED TWO STOREY AND SINGLE STOREY EXTENSIONS