


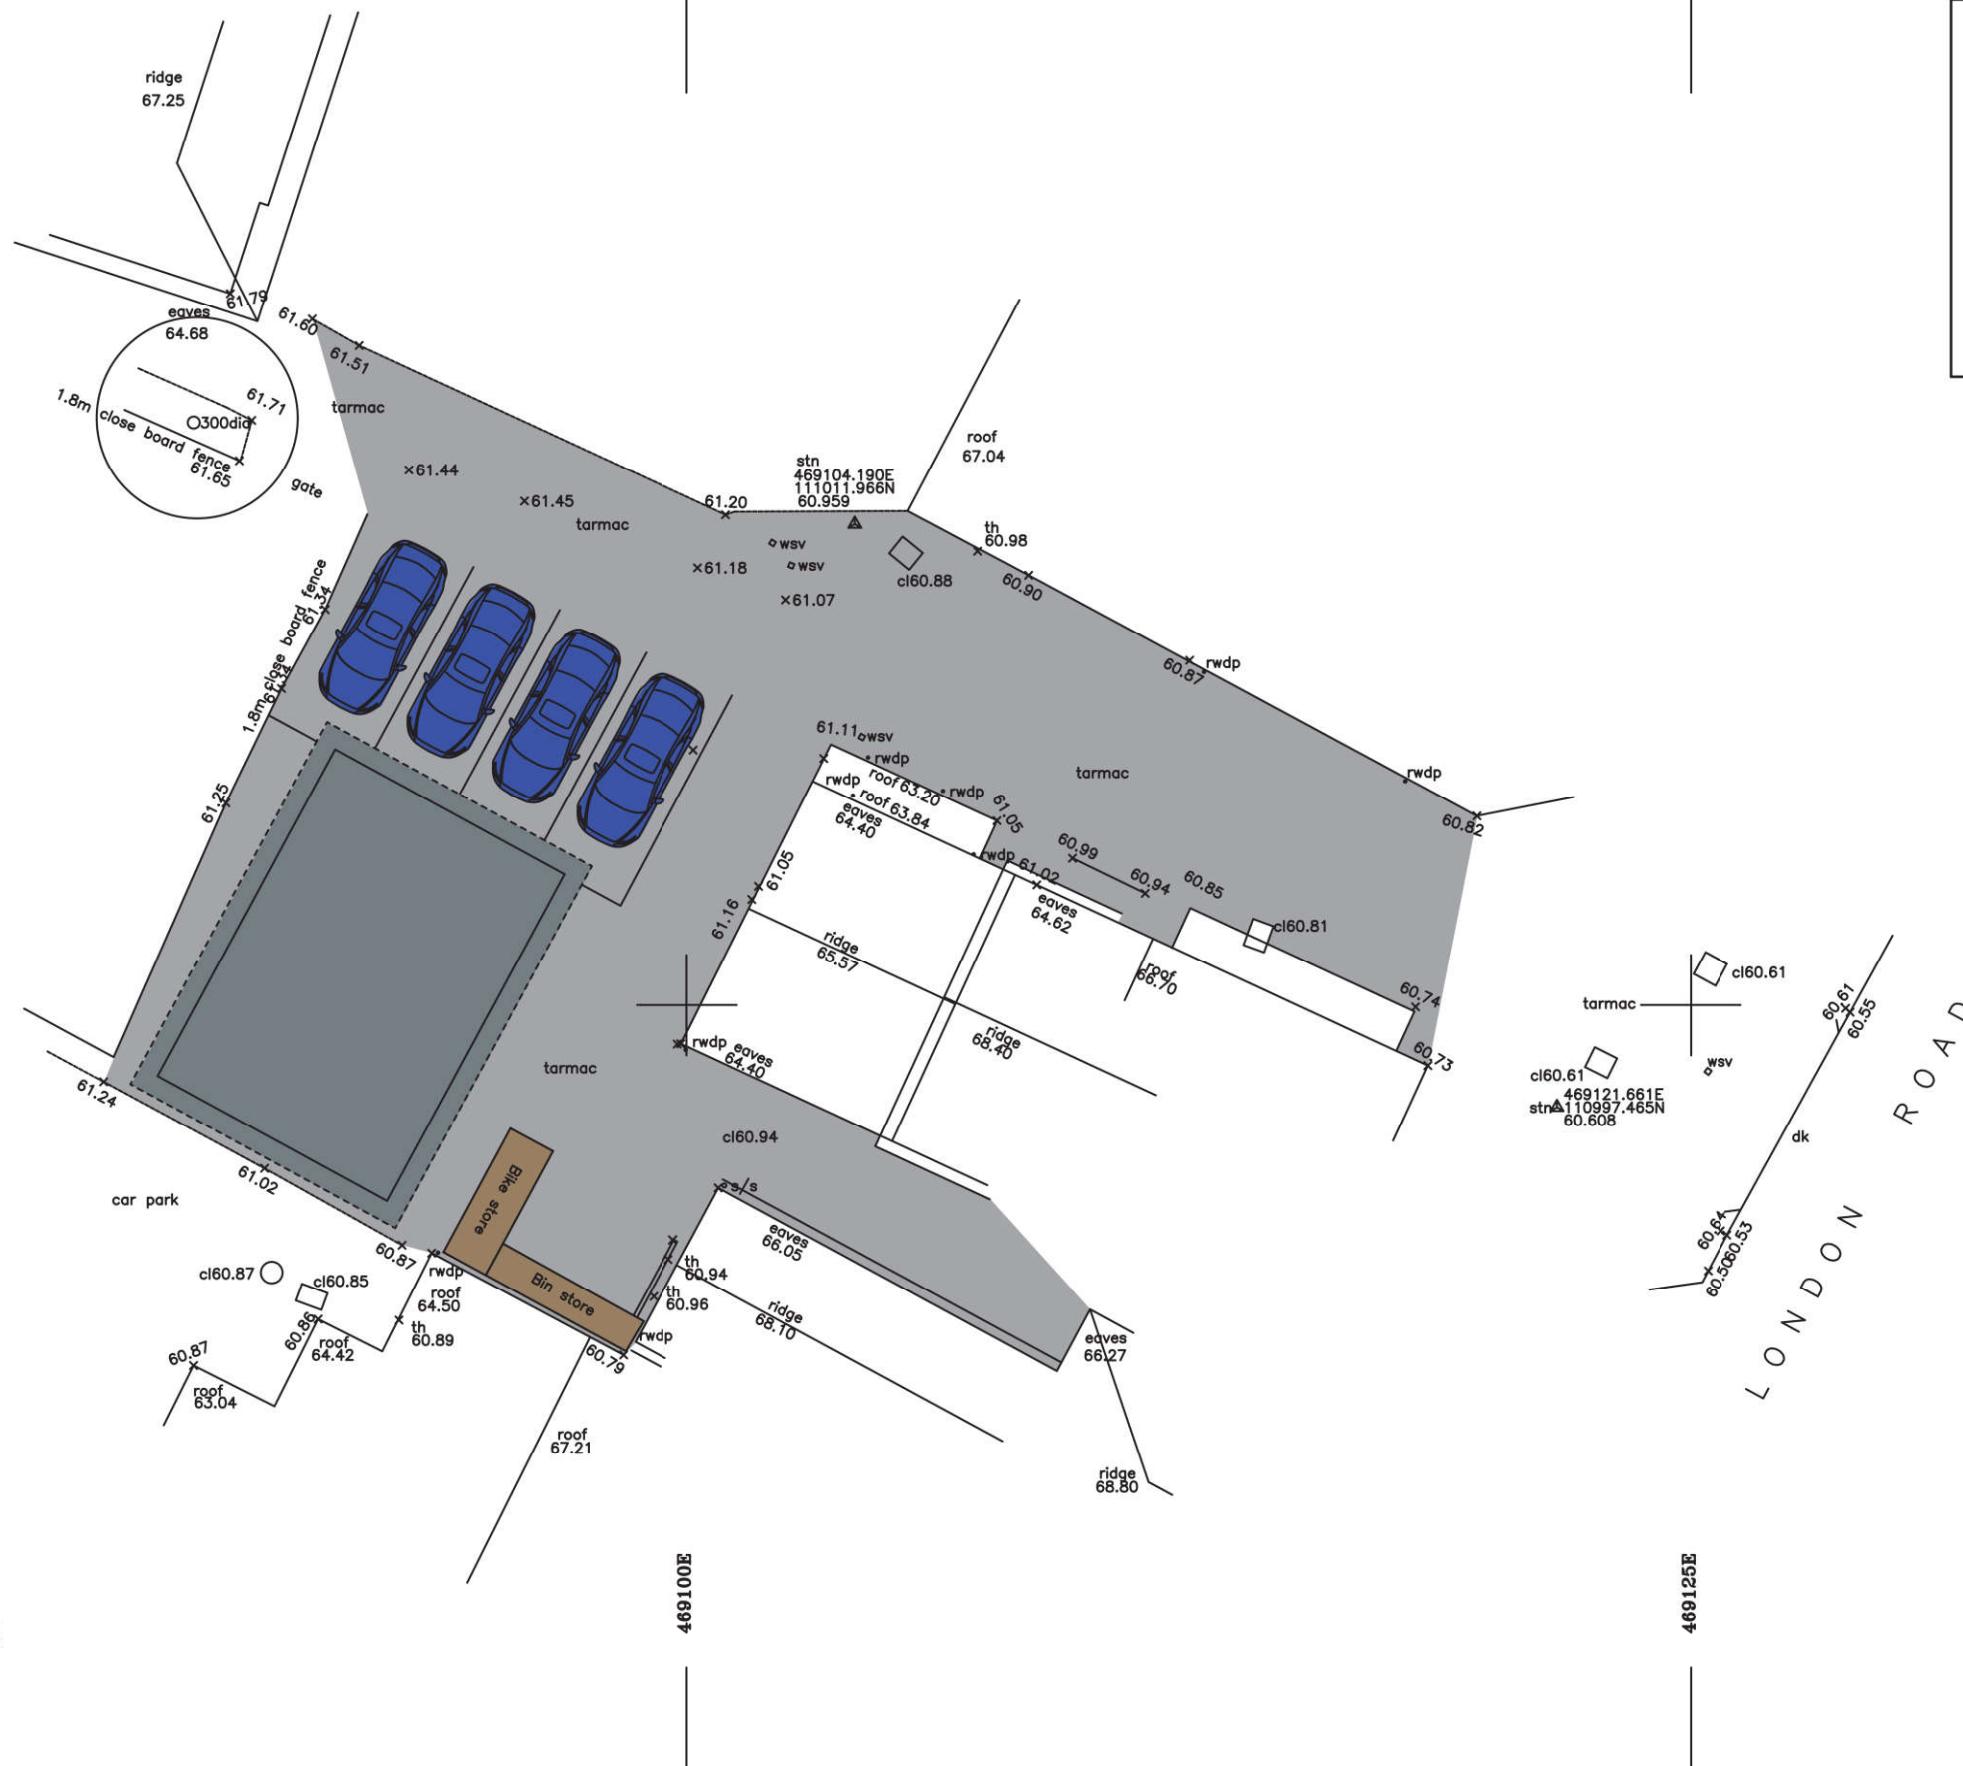

KEY	
bt	British Telecom
cb	Control Box
cl	Cover Level
ctv	Cable Television
dk	Drop Kerb
el	Electric
ep	Electricity Pole
fh	Fire Hydrant
gu	Gully
gsv	Gas Stop Valve
ht	Height
ic	Inspection Cover
il	Invert Level
lp	Lamp Post
mk	Marker
o/h	Overhead
pb	Post Box
pcg	Pan Crossing
np	Name Plate
rs	Road Sign
sv	Stop Valve
tb	Telephone Box
tl	Traffic Light
tt	Top of Tree
th	Threshold
te	Top of Wall
urt	Unable to Lift
vp	Vent pipe
wn	Water Meter
wsv	Water Stop Valve




Address
57 London Road
Waterlooville
PO8 8UJ

Drawing Number
004


Drawing
Site plan and streetview

Scale
1:200 @ A3

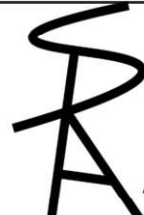


PLANNING &
ARCHITECTURE

19 Well Copse Close, Horndean, Waterlooville, Hampshire, PO80HB
02392593488
WWW.SDAPLANNING.CO.UK

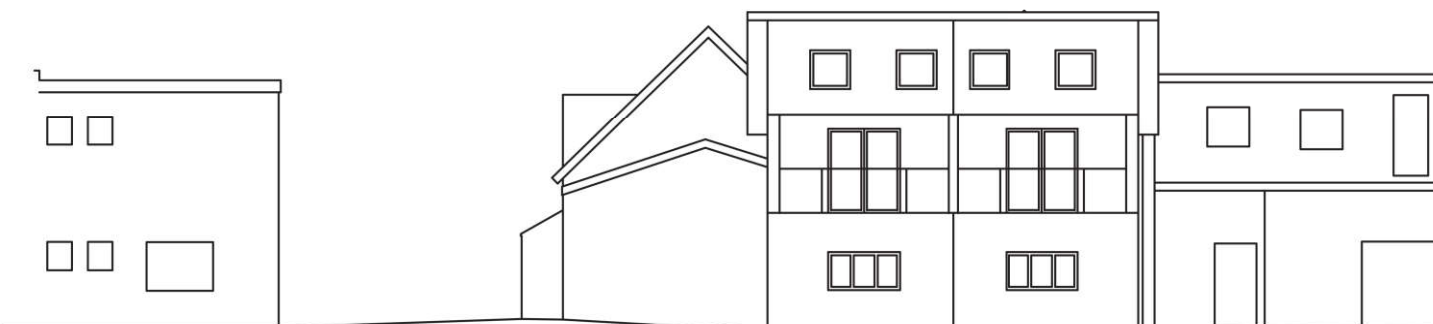

60.0m DATUM
WEST ELEVATION

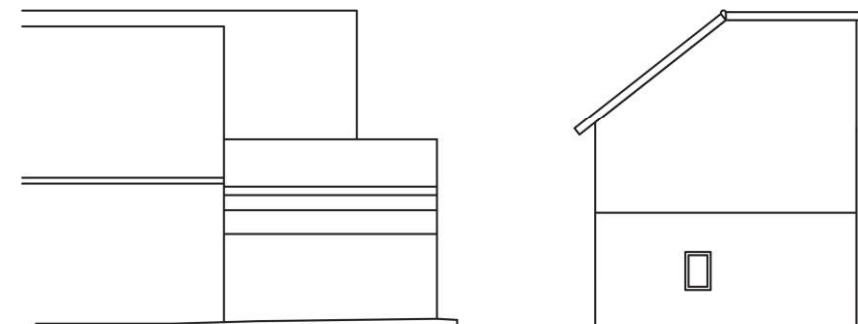

60.0m DATUM
NORTH ELEVATION