




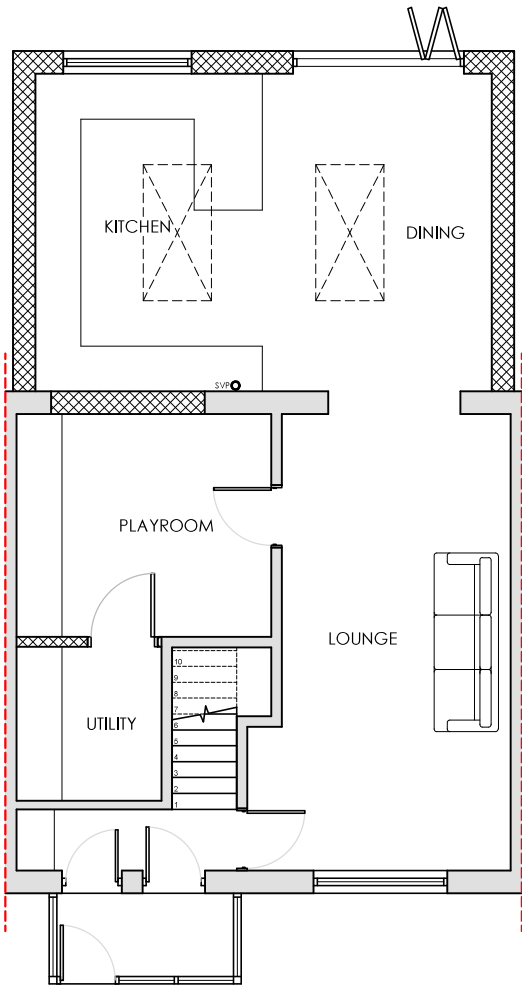


GROUND FLOOR PLAN
SCALE 1:100

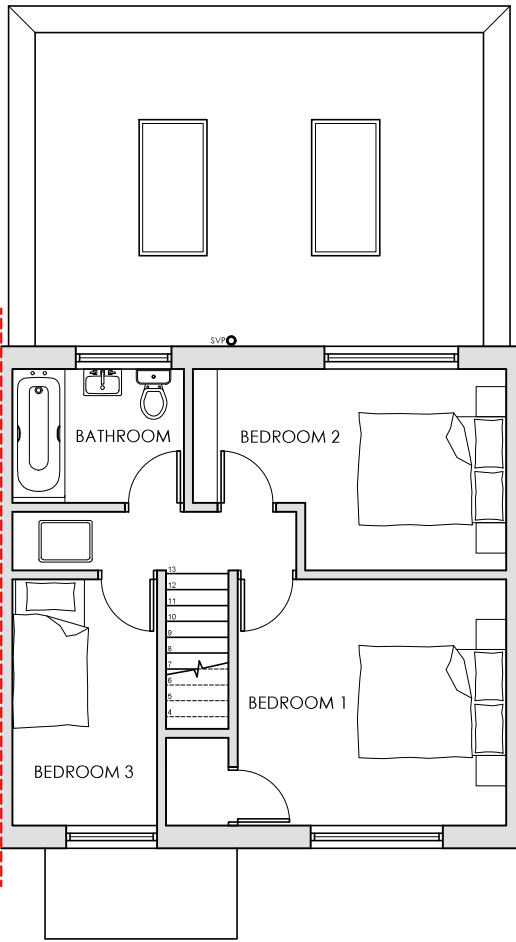


FIRST FLOOR PLAN
SCALE 1:100

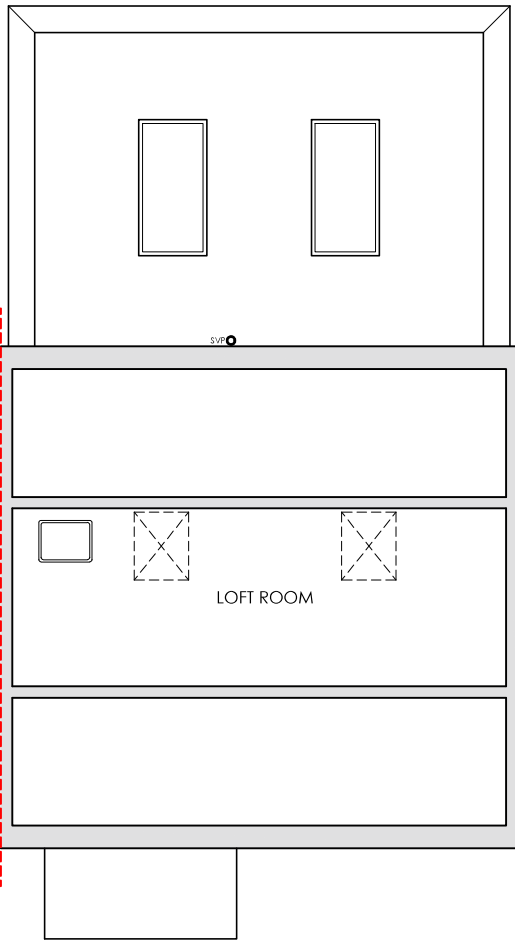

SECOND FLOOR PLAN
SCALE 1:100

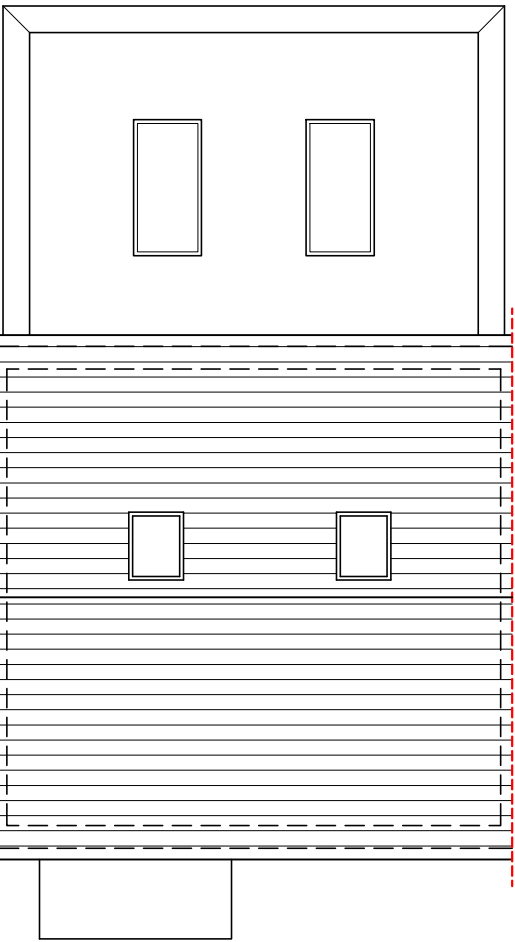

ROOF PLAN
SCALE 1:100

 

Project	REAR EXTENSION 23 PRIORSDEAN CRESCENT HAVANT PO9 3AR					Drawing	PROPOSED PLANS OPTION 1			
						Job-Dwg Number	2101-SK-003		Rev.	B
Client	MR LEE- WARD					 ENDURE BUILDING DESIGN ENDURE BUILDING DESIGN LTD 18 Knowsley Crescent, Cosham Portsmouth, PO6 2PJ pw@endurebd.com				
Status	FEASIBILITY									
Scale	1:100		Sheet Size A3							
Author	PW	Checked	**	Date	08/04/2021					