



This drawing may be scaled with reference to the scale bar for planning application purposes only. Do not scale for any other purpose, use only annotated dimensions. All dimensions are to be checked by parties using the drawing, and any errors or omissions are to be reported to James Potter Associates Ltd.


Rev.	Date	Note	Author	Checked
A	12/08/2020	Dormer window removed	RH	JP
B	19/10/2020	Material Amendment - Brick to Render	SOL	JP

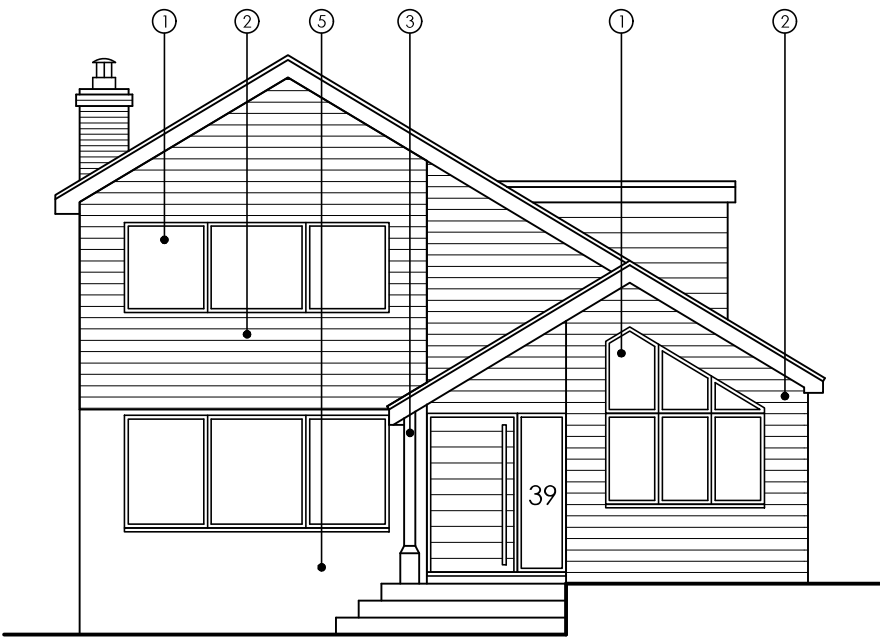


PROPOSED SOUTH ELEVATION

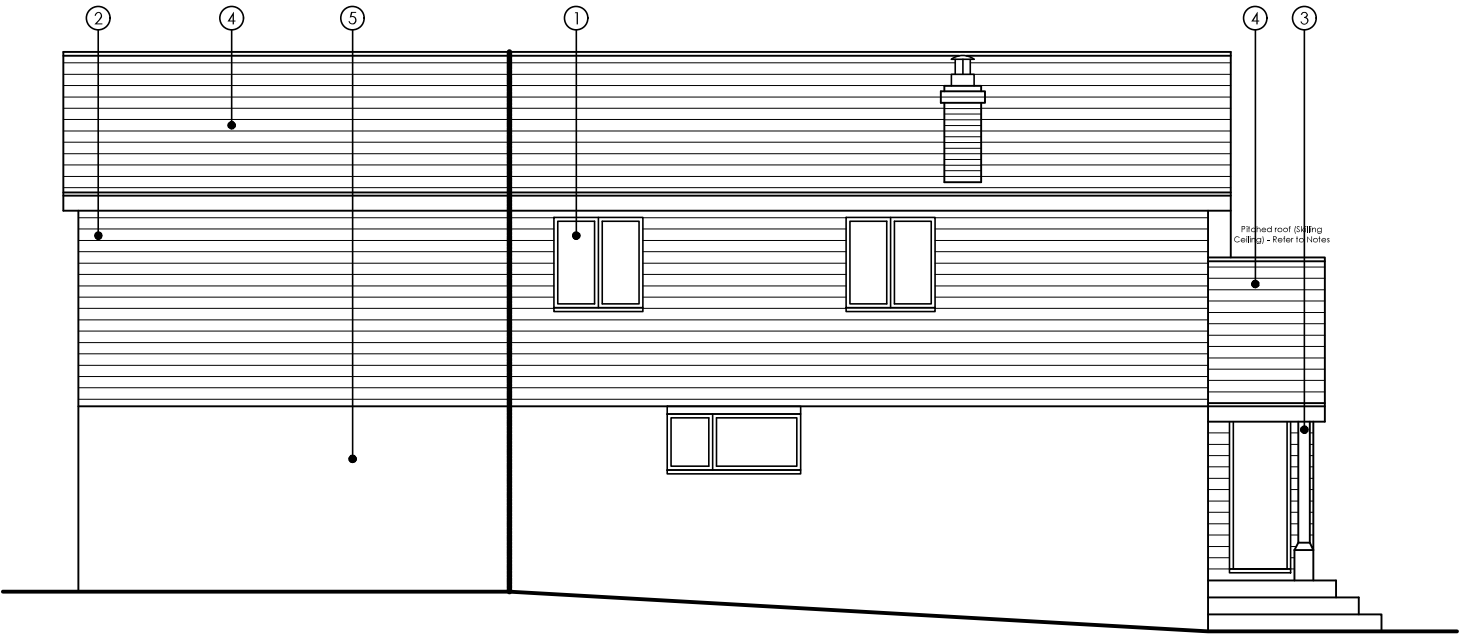

PROPOSED WEST ELEVATION

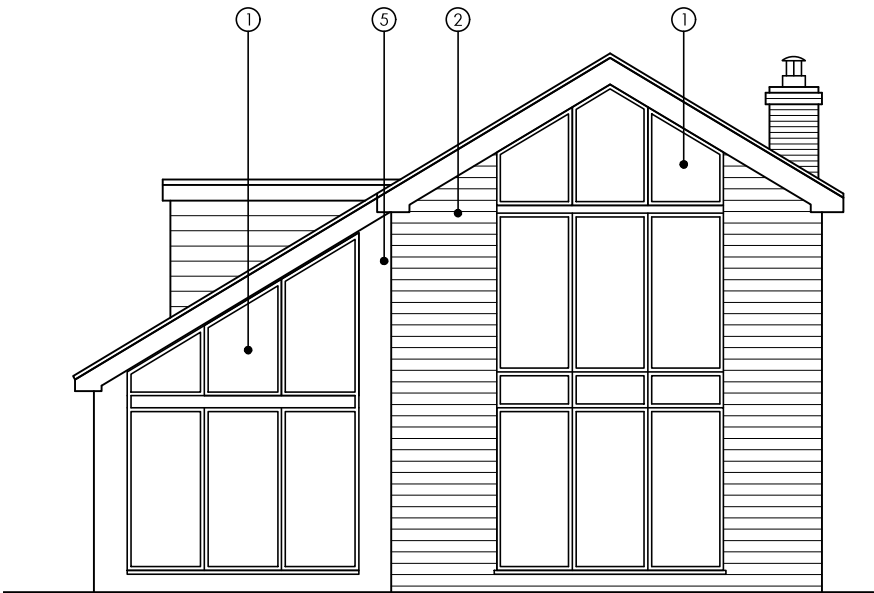


PROPOSED NORTH ELEVATION

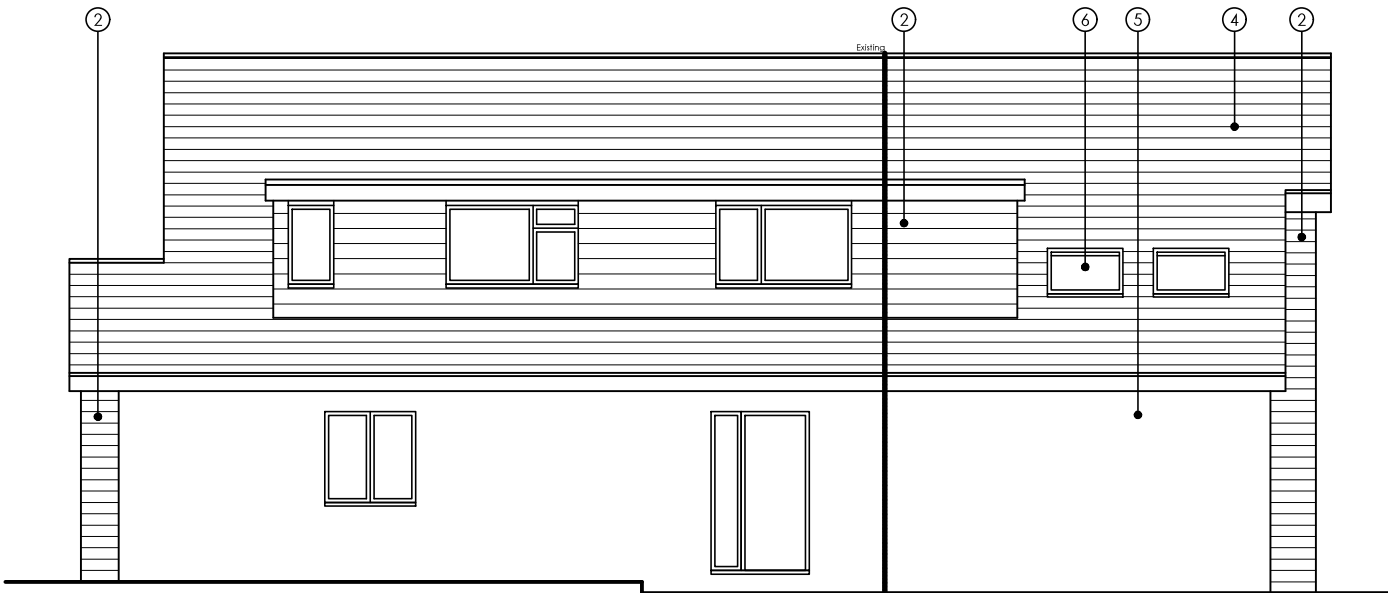

PROPOSED WEST ELEVATION

MATERIALS KEY

- 1. ALUMINIUM GLAZING SYSTEM
- 2. ETERNIT CEDRAL WEATHERBOARD - SLATE GREY
- 3. TIMBER COLUMN
- 4. ROOF TILES TO MATCH EXISTING
- 5. WHITE K-REND
- 6. ROOFLIGHTS

 

Project	TWO STOREY REAR EXTENSION & PORCH 39 HULBERT ROAD WATERLOOVILLE PO7 7NX					Drawing	PROPOSED ELEVATIONS		
						Job-Dwg Number	19078-PL-005	Rev.	B
Client	MR & MRS CASWELL					JPA JAMES POTTER ASSOCIATES www.jpa.design JPA - PORTSMOUTH 117 Highland Road, Southsea, Portsmouth, PO4 9DD t. +44(0)2394 002 897			
Status	PLANNING								
Scale	1:100		Sheet Size A3						
Author	RH	Checked	JP	Date	27/05/2020				