






Front Elevation

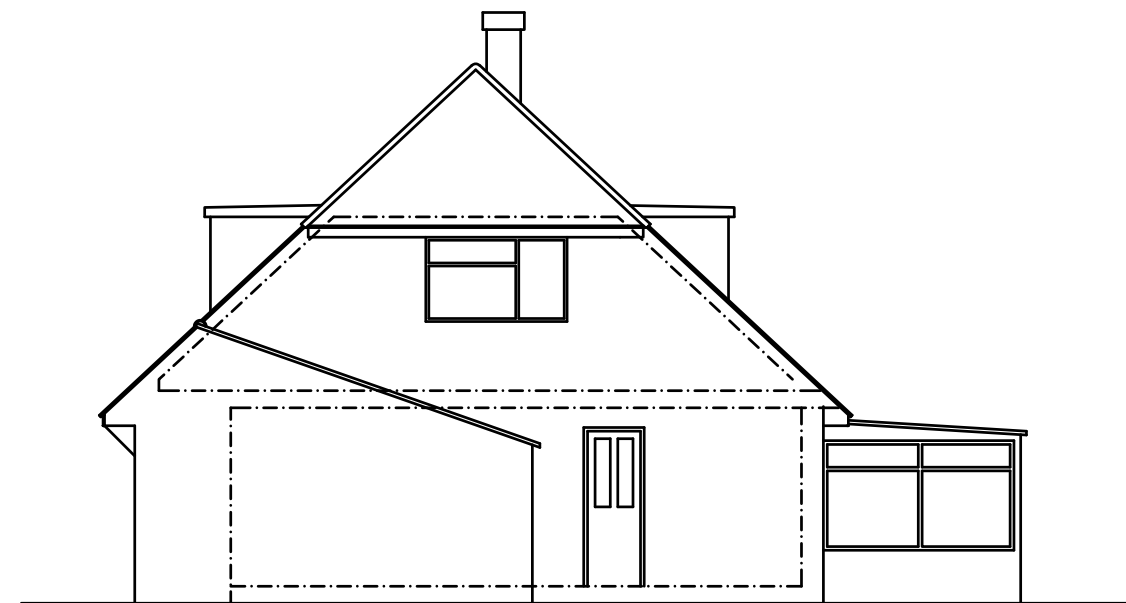

Side Elevation



Rear Elevation

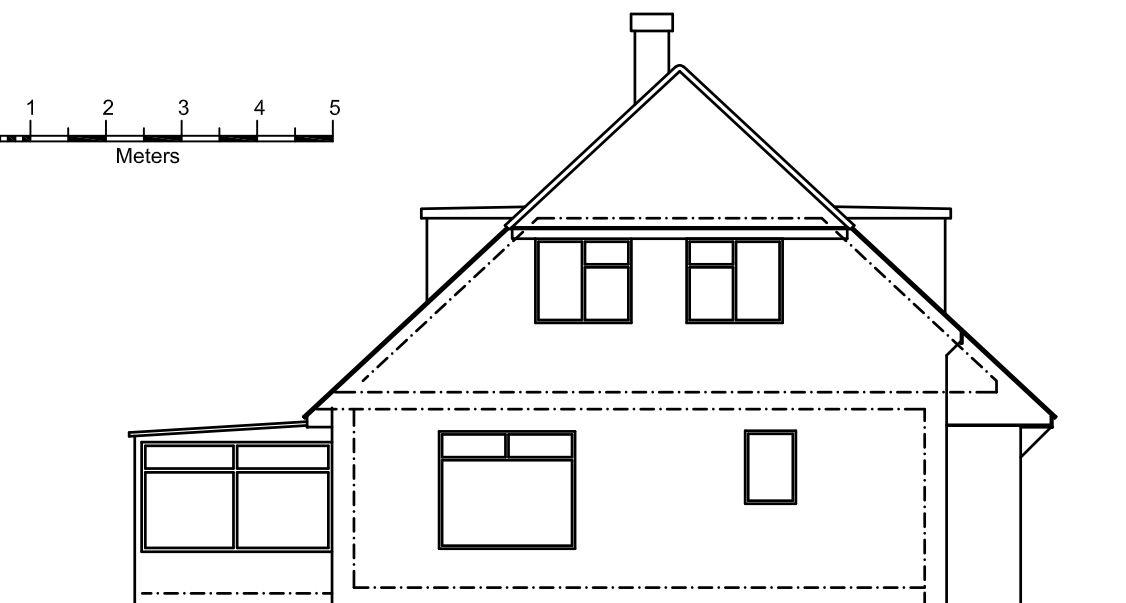 

Side Elevation



Architectural & Civil Engineering Design
143 Station Road, Liss, Hants. GU33 7AJ
Tel 01730 894988
e-mail: enquiries@acedesigns-ltd.co.uk
www.ace-designs.co.uk

Job Title
**Proposed rear extension and Annex
at 53 St Thomas Avenue Hayling Island**

Drawing Title
Elevations as existing

Client
Mr and Mrs Pearce

Scale 1:100 @ A3	Date Mar 21	Designed n/a
Drawn EV	Checked GG	Approved
Job No 210301	Drawing No 210301 / 03	Rev