

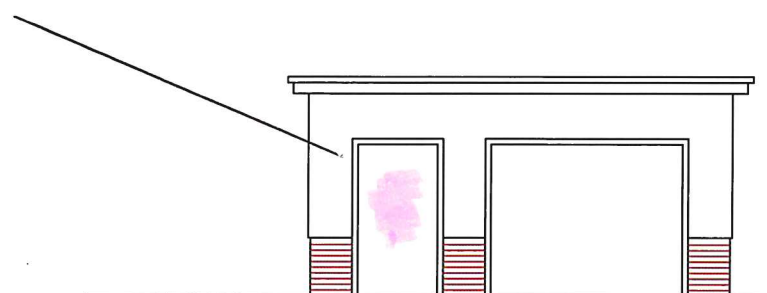


HAVANT BOROUGH
COUNCIL
26 NOV 2020
RECEIVED


STORAGE FOR THREE BIKES

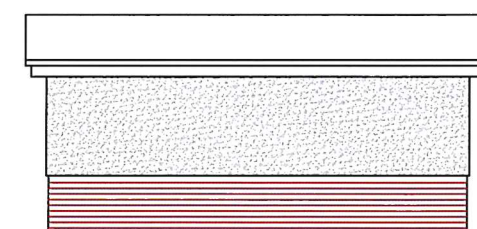



Front Elevation

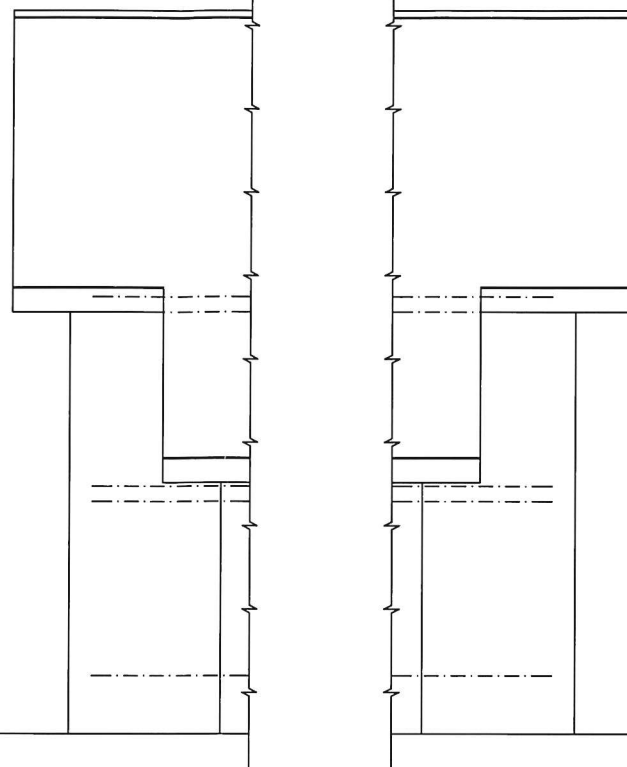

Rear Elevation

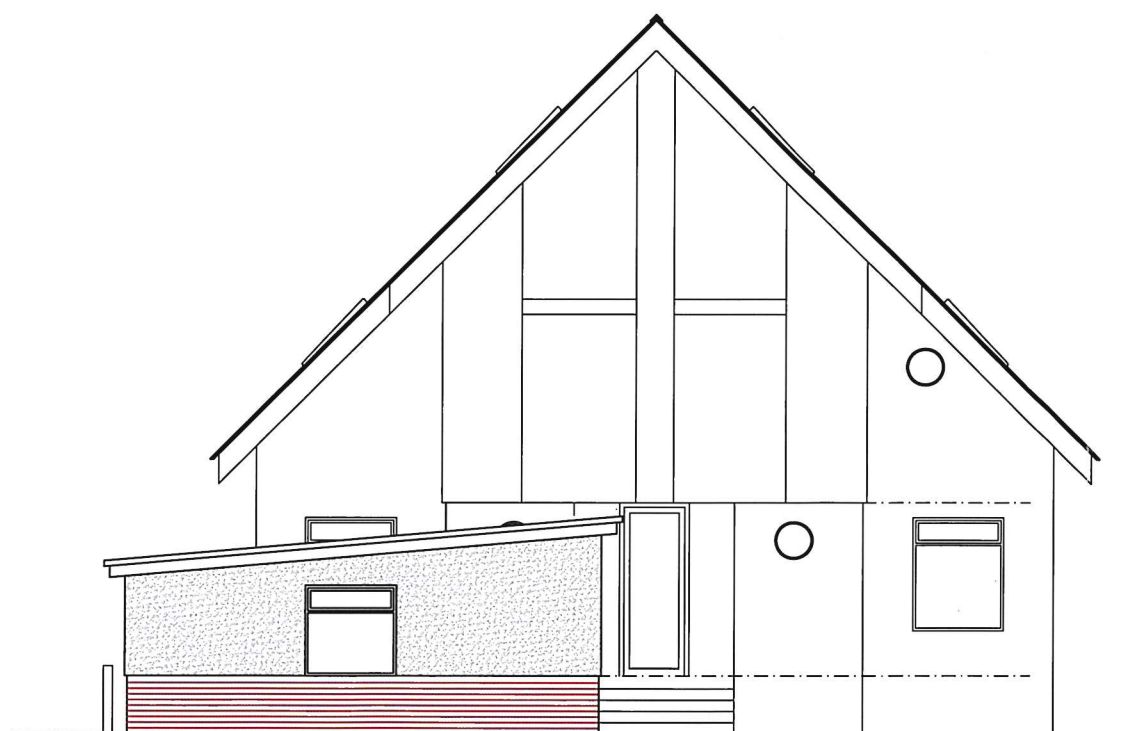

Road side Elevation

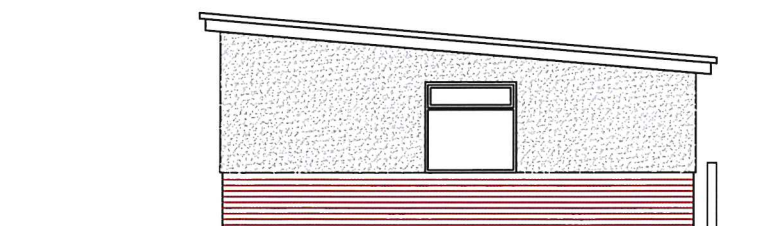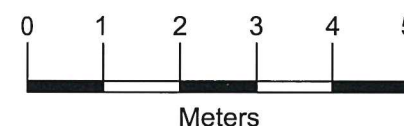

House side Elevation



Architectural & Civil Engineering Design
143 Station Road, Liss, Hants. GU33 7AJ
Tel 01730 894988
e-mail: enquiries@acedesigns-ltd.co.uk
www.ace-designs.co.uk

Job Title
Proposed detached garage at
4 Bembridge Drive, Hayling island
Drawing Title
Elevations as proposed

Client
Mr & Mrs Adams-Madgwick

Scale 1:100 @ A3	Date May 20	Designed GG
Drawn EV	Checked GG	Approved
Job No 190103	Drawing No 190103/204	Rev