




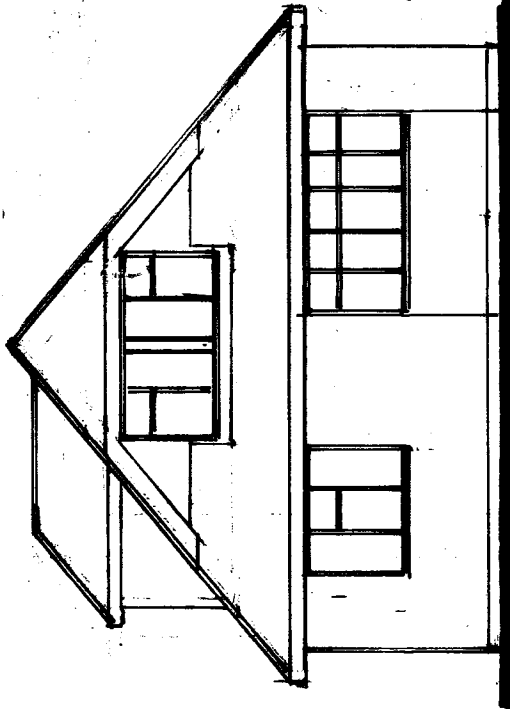


Proposed South East Elevation.

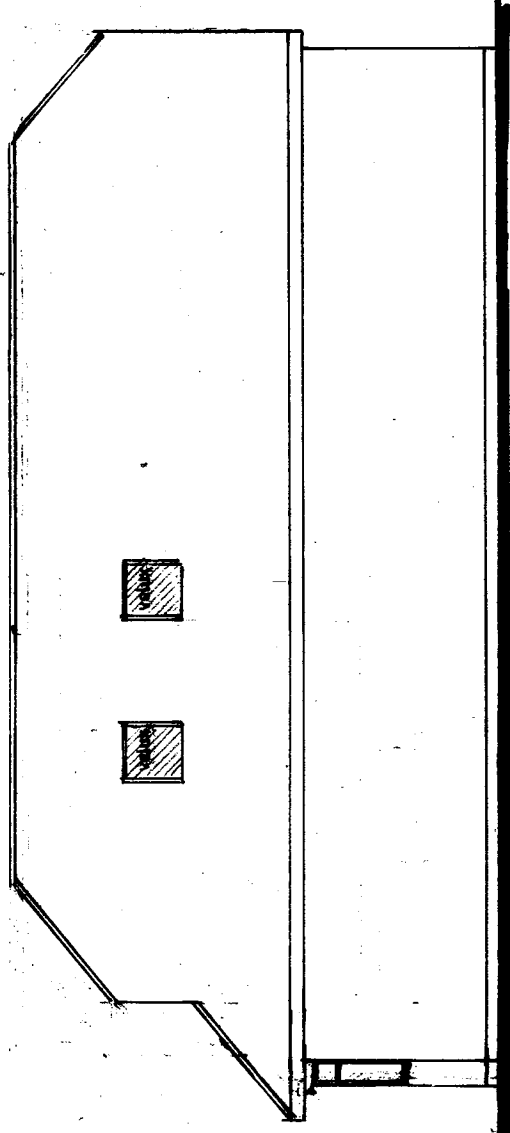


Proposed North East Elevation.

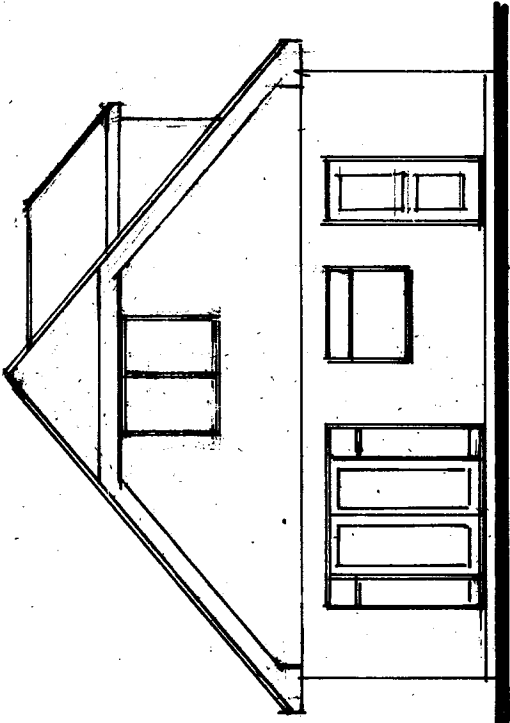


Proposed North West Elevation.

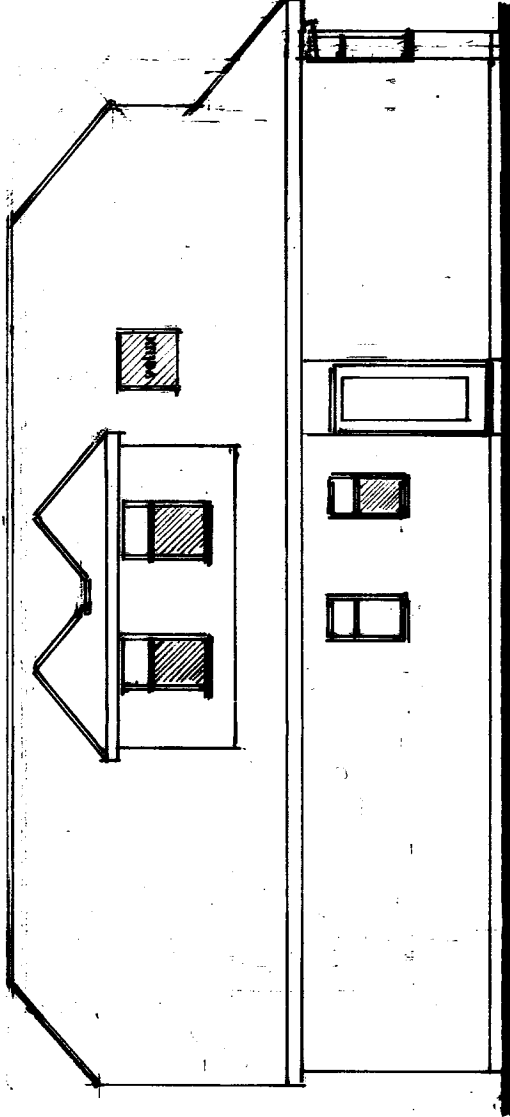


Proposed South West Elevation.

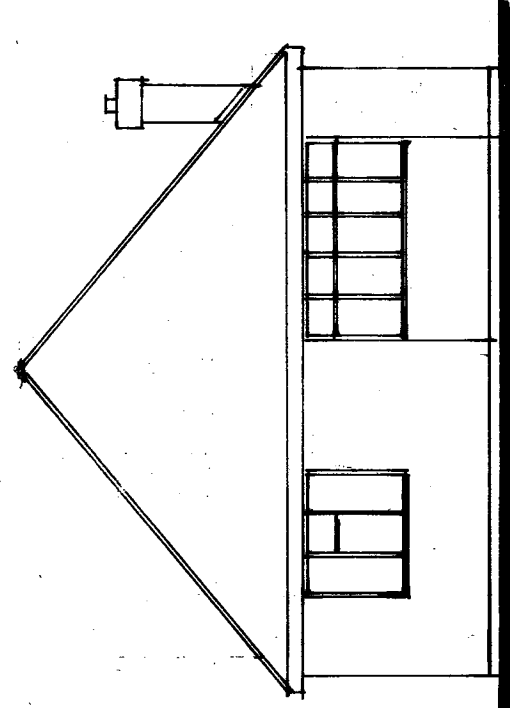


Existing South East Elevation.

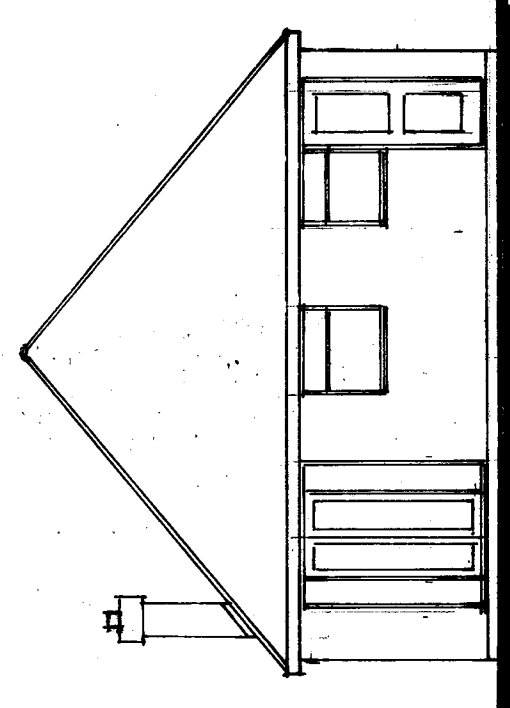

Existing North West Elevation.

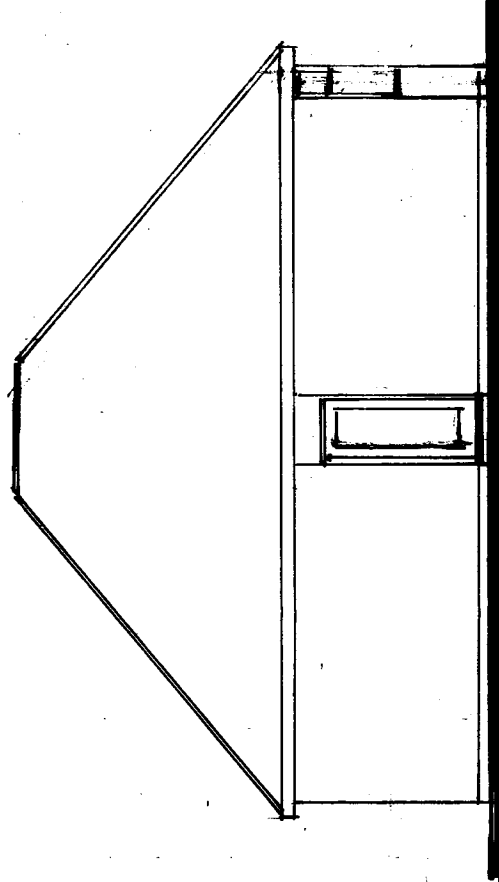

Existing South West Elevation.

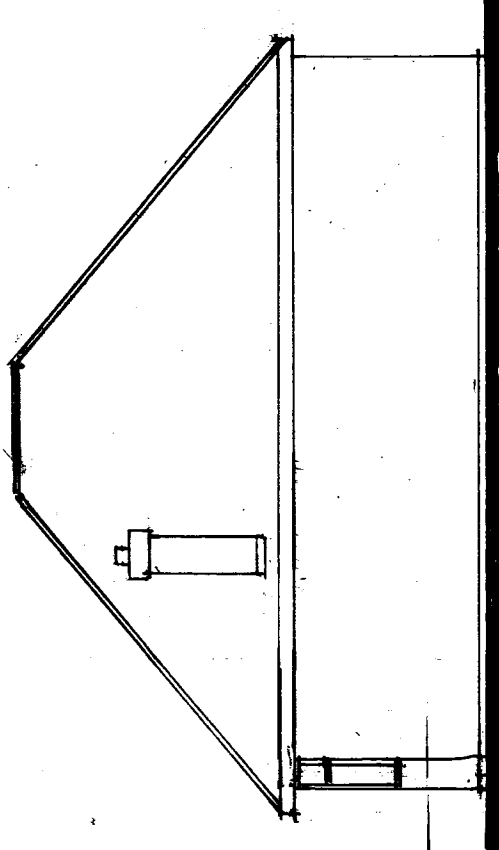

Existing North East Elevation.

Bar scale 1:100



Obscure glass

Proposed rear extension, roof hips to gables and rooms within incl. side dormer at 23 Milton Road, Waterlooville, Hants. PO7 6AB	
Mrs S Whiteland-Smith.	
Scale 1:100	Date August 2020
A3 Drawing Number	3
Revision	A B