



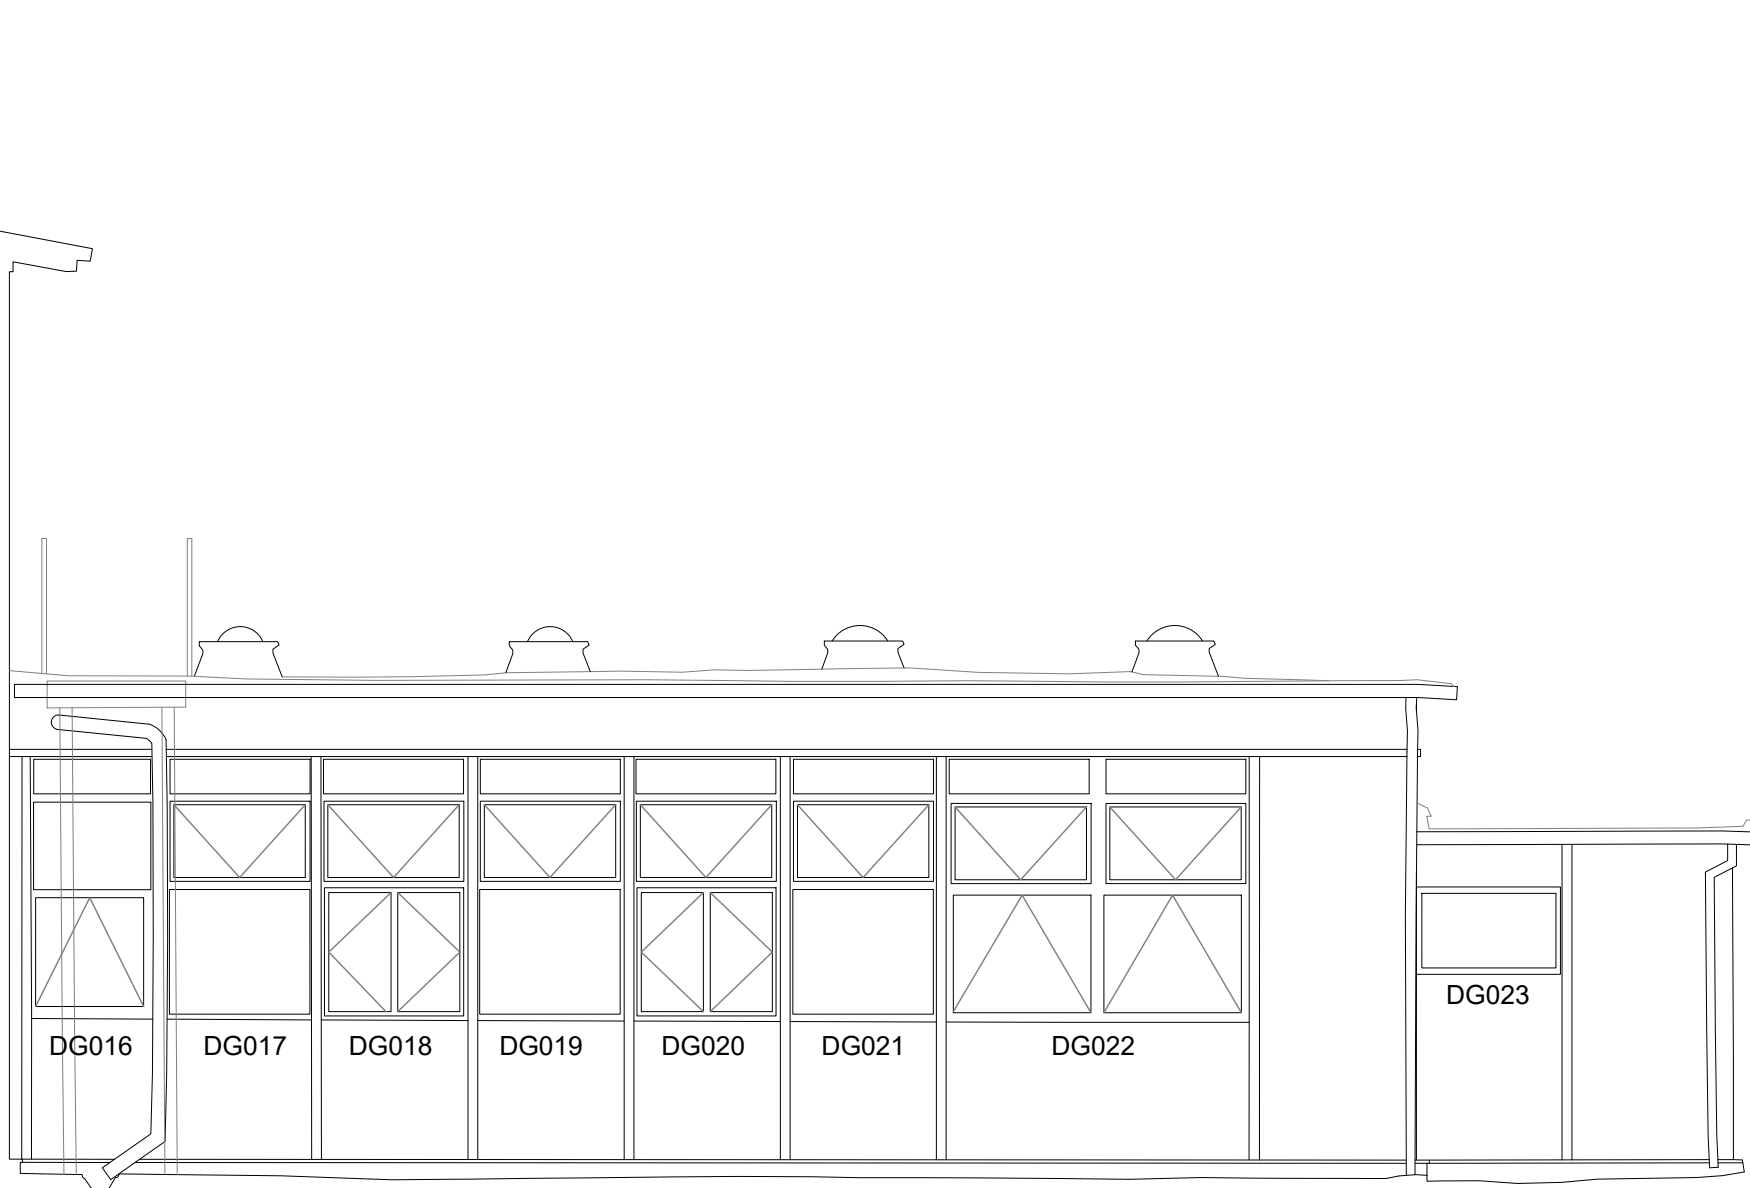

(1), Building Ref 'D' East Elevation

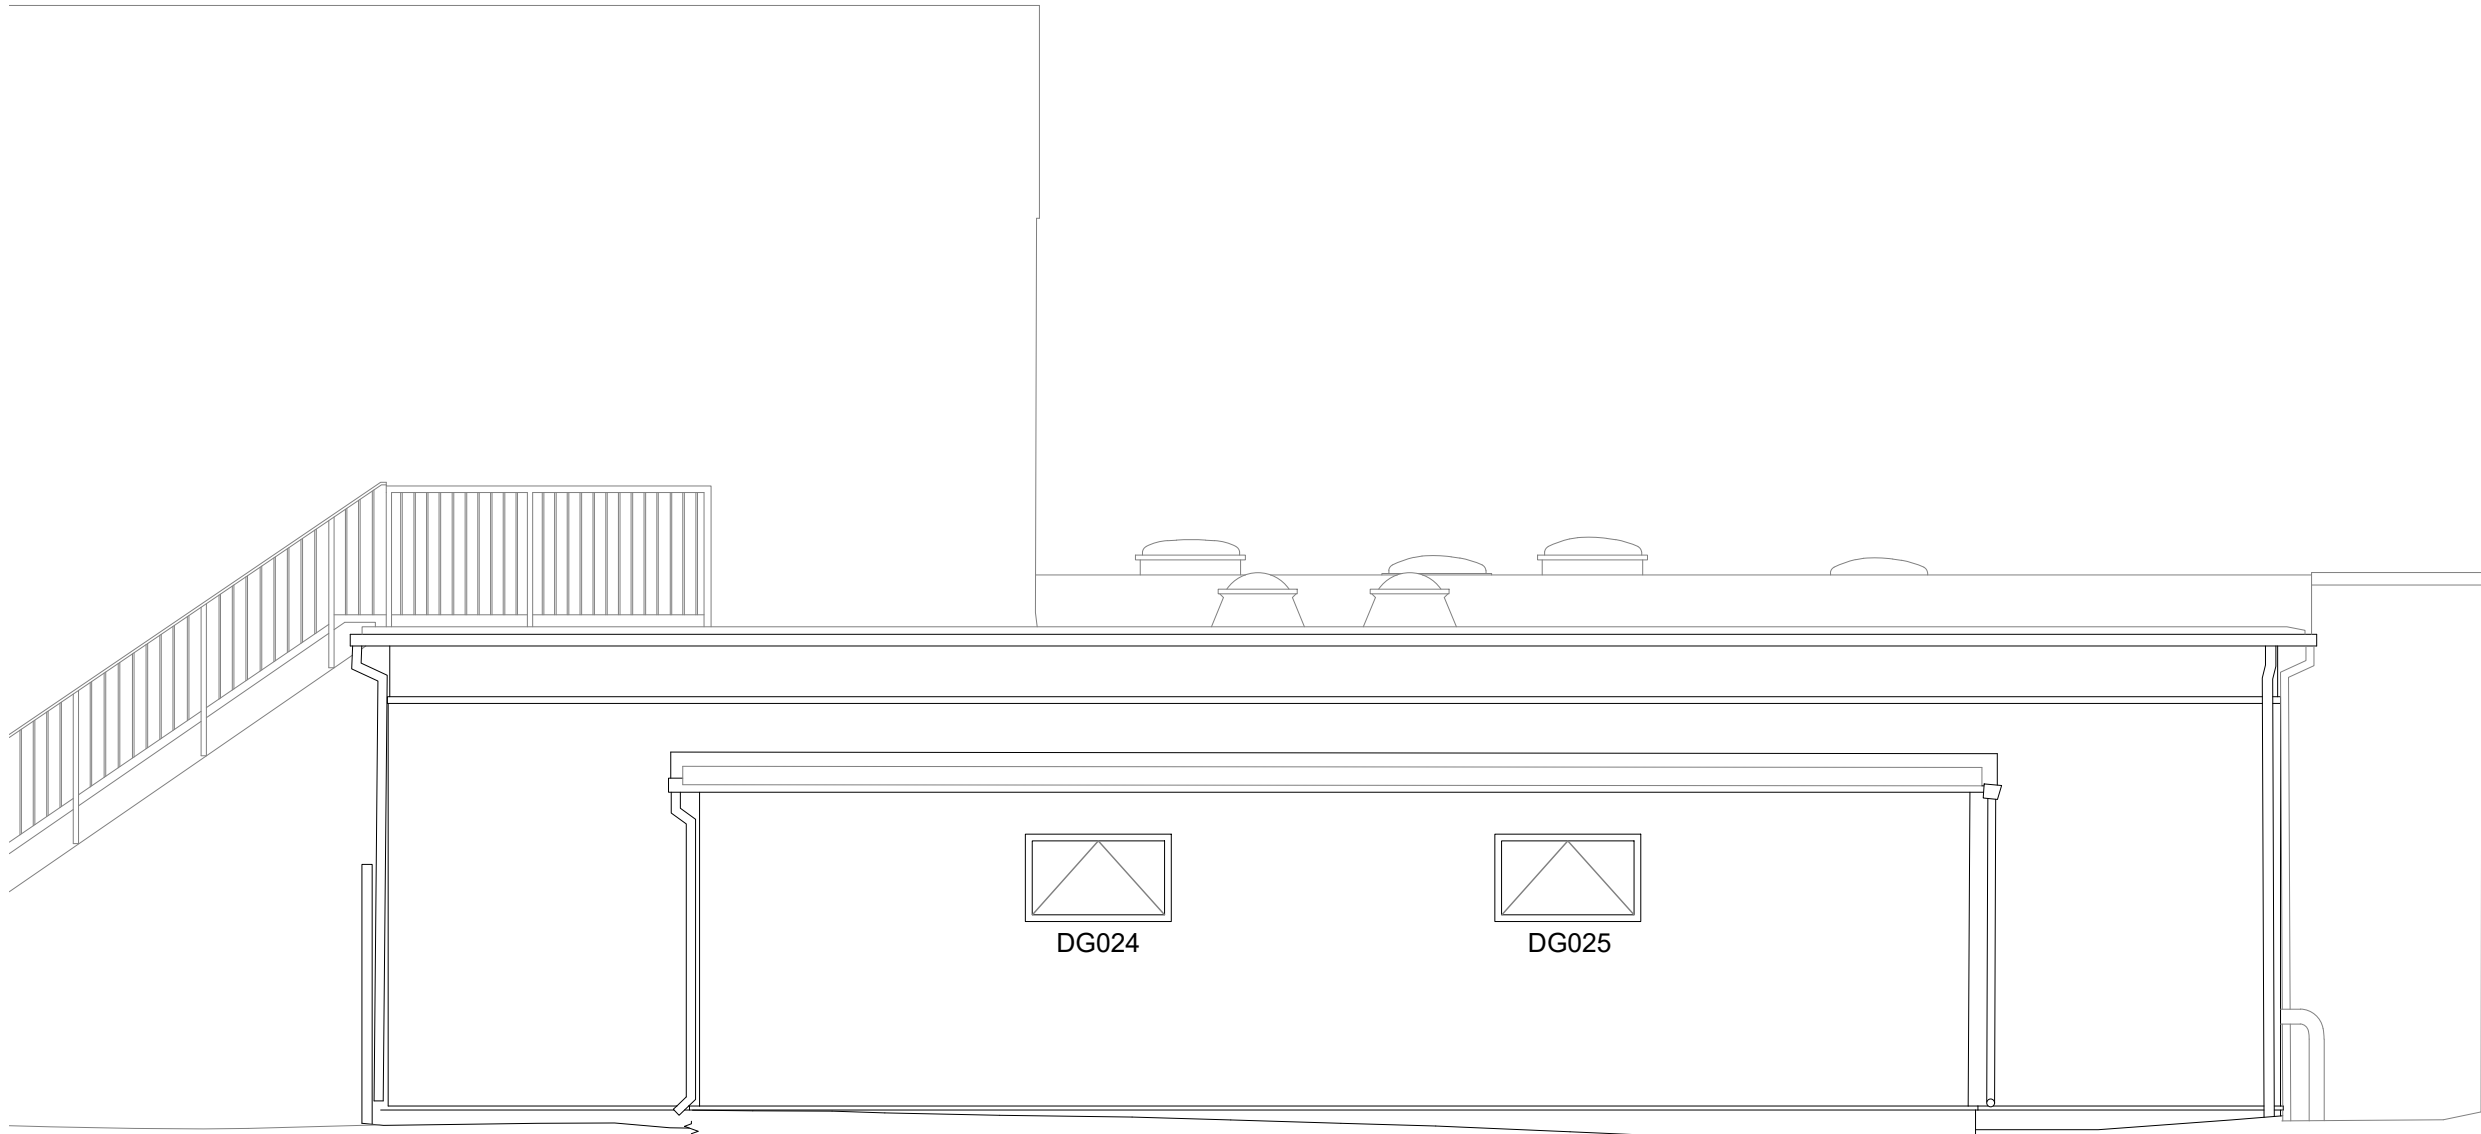

(2), Building Ref 'D' West Elevation



(3), Building Ref 'D' South Elevation

General Notes

1. This drawing is © copyright Hampshire County Council 2020. No unauthorised reproduction of any kind is permitted.


2. No dimensions to be scaled from this drawing. Verify all dimensions prior to construction. Immediately report any discrepancies on the document to the Architect/Contract Administrator. This document shall be read in conjunction with associated models, specifications and related consultant's documents.

3. Drawing to be read with all relevant Architectural, Interiors, Structural, M&E, Drainage/Public Health, Landscape, Civils and Interiors drawings and specifications.

4. This map is reproduced from Ordnance Survey material with the permission of Ordnance Survey on behalf of the controller of Her Majesty's Stationary Office © Crown copyright. Unauthorized reproduction infringes Crown Copyright & may lead to prosecution or civil proceedings (100019180) 2020.

Hampshire County Council

Notes:

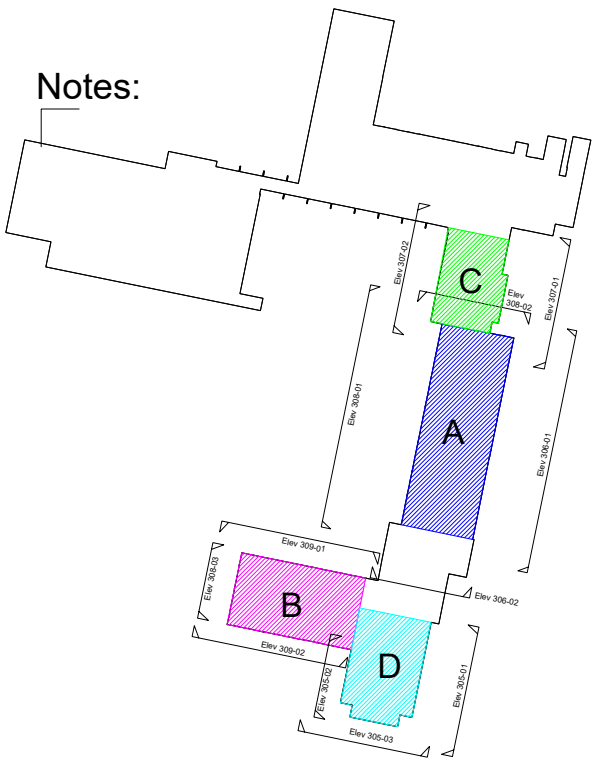

P1	A2 Listed Building Consent	02/02/2021	SA	js	
Rev	Description	Date	By	Chkd	

HCC Property Services,
Three Ministers House,
76 High Street, Winchester SO23 8UL
tel: (01962) 947501

Property Services

PROJECT NAME
Warblington School

SHEET NAME
Building Ref 'D'
Proposed Elevations

SCALE
1:60 @ A1

DRAWN
SA

CHKD
js

APRV
SH

DRAWING No.
project code - originator - volume - level - type - role - number
version
C09314-HCC-00 -315
P1 00

SUITABILITY
code description
A2 APPROVED FOR PLANNING STAGE