



Rev.	Date	Note	Author	Checked
A	07/01/2021	Width of side extension reduced by 500mm following consultation with LPA.	PW	**




PROPOSED SOUTH ELEVATION
SCALE 1:100

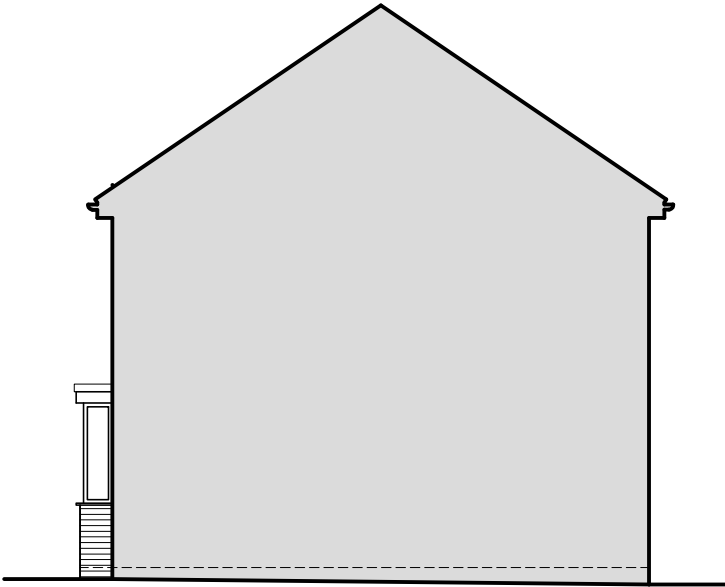

PROPOSED EAST ELEVATION
SCALE 1:100

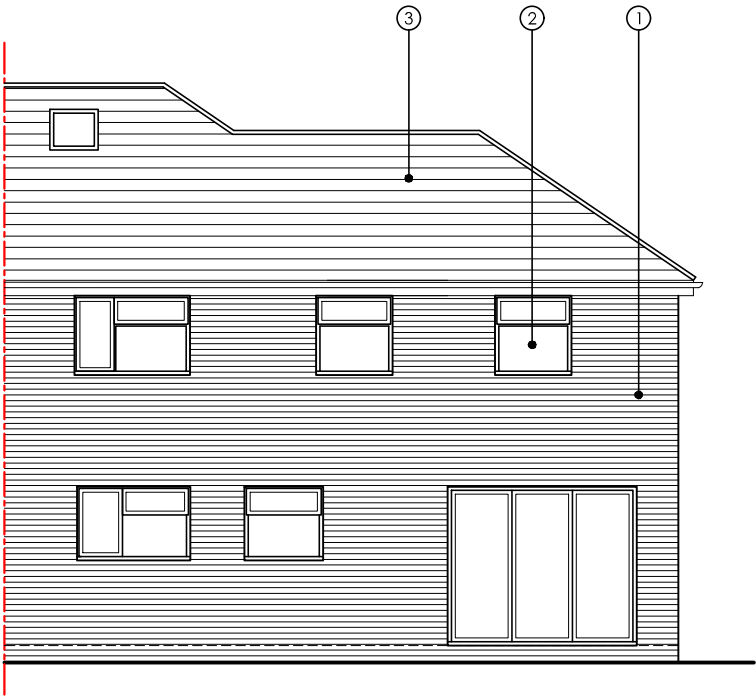


PROPOSED NORTH ELEVATION
SCALE 1:100

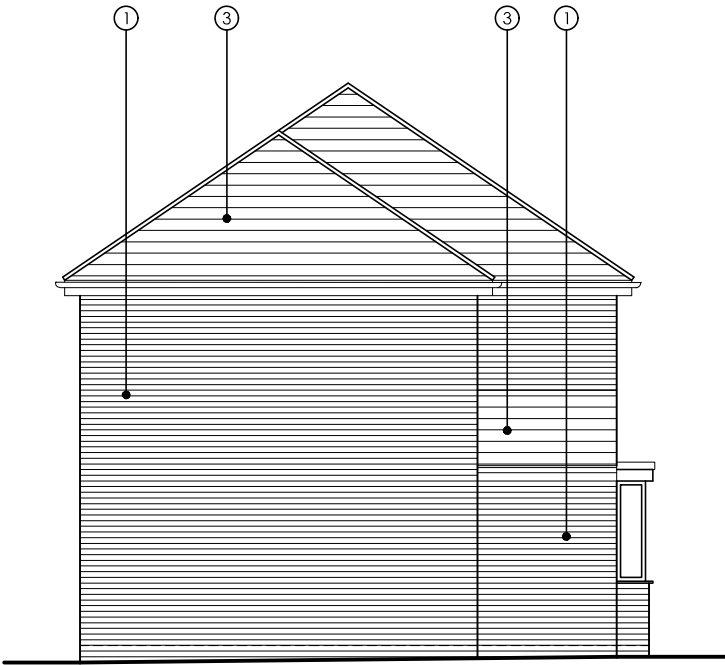

PROPOSED WEST ELEVATION
SCALE 1:100

MATERIALS KEY

- 1 FACE BRICKWORK
TO MATCH EXISTING
- 2 uPVC WINDOWS
TO MATCH EXISTING
- 3 CONCRETE ROOF TILE
TO MATCH EXISTING

 

Project	TWO STOREY SIDE EXTENSION 1 COLEMORE SQUARE HAVANT PO9 2BU					Drawing	PROPOSED ELEVATIONS		
						Job-Dwg Number	2003-PL-006		Rev.
Client	MR G AYLING					 ENDURE BUILDING DESIGN LTD 18 Knowsley Crescent, Cosham Portsmouth, PO4 2PJ pw@endurebd.com			
Status	PLANNING								
Scale	1:100		Sheet Size A3						
Author	PW	Checked	**	Date	07/01/2021				